DEPARTMENT OF ENVIRONMENT, HEALTH, AND NATURAL RESOURCES
DIVISION OF ENVIRONMENTAL HEALTH
ON-SITE WASTEWATER SECTION

Sheet ____ of ____
PROPERTY ID #: _____
COUNTY: _____

SOIL/SITE EVALUATION
for ON-SITE WASTEWATER SYSTEM

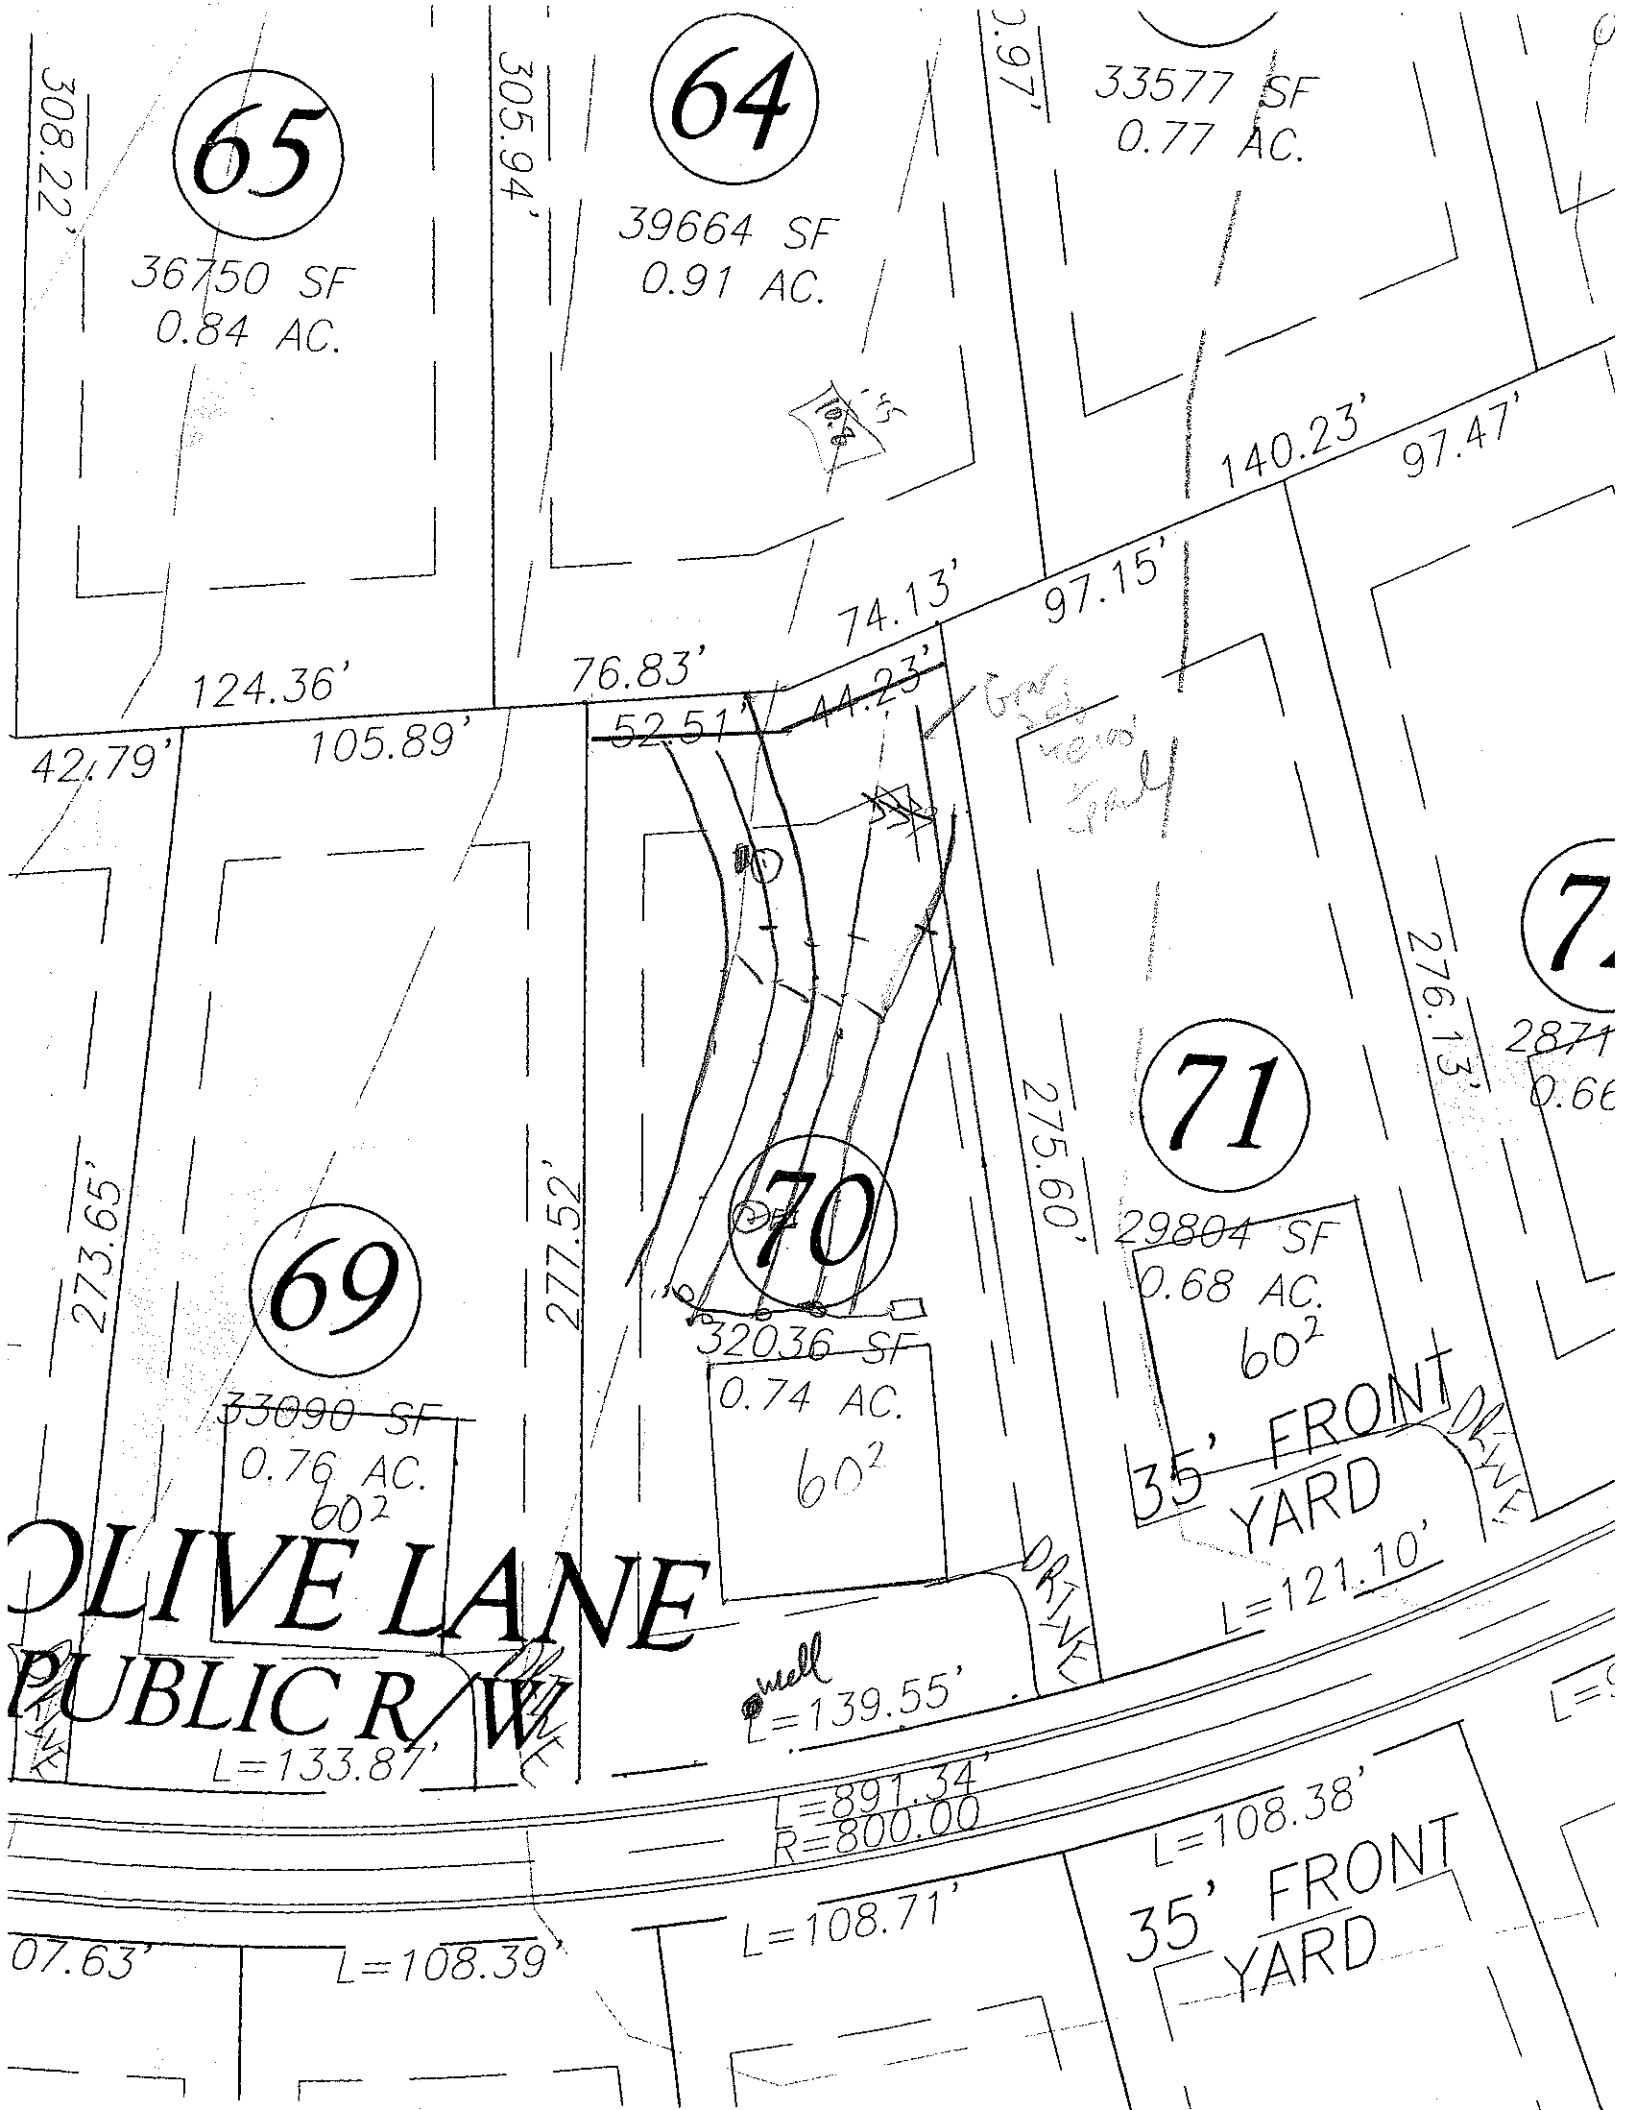
OWNER: _____ APPLICANT: _____
ADDRESS: _____ APPLICATION DATE: _____ DATE EVALUATED: _____
PROPOSED FACILITY: _____ PROPOSED DESIGN FLOW (.1949): _____ PROPERTY SIZE: _____
LOCATION OF SITE: 184 TO Bangladesh PROPERTY RECORDED: _____
WATER SUPPLY: ☐ Private ☐ Public ☐ Well ☐ Spring ☐ Other _____
EVALUATION METHOD: ☐ Auger Boring ☐ Pit ☐ Cut
TYPE OF WASTEWATER: ☐ Sewage ☐ Industrial Process ☐ Mixed

PROFILE #	.1940 LANDSCAPE POSITION/ SLOPE %	HORIZON DEPTH (IN.)	SOIL MORPHOLOGY (.1941) .1941 STRUCTURE/ TEXTURE	.1941 CONSISTENCE/ MINERALOGY	OTHER PROFILE FACTORS .1942 SOIL WETNESS/ COLOR	.1943 SOIL DEPTH	.1956 SAPRO CLASS	.1944 RESTR HORIZ	PROFILE CLASS & LTAR
1		0-3	BSL cR	fri SSSP					PS .3
		3-42	RC MFSBK	fri SSSP				—	
		42-53	YRCL WKMK	fri SSSP few SAP					
2		0-26	RC SBK	fri SSSP					PS .3
		26-50	RCL MASBK	fri SSSP					
3									
4									

DESCRIPTION	INITIAL SYSTEM	REPAIR SYSTEM
Available Space (.1945)		
System Type(s)		
Site LTAR		

OTHER FACTORS (.1946): _____
SITE CLASSIFICATION (.1948): _____

EVALUATED BY: _____
OTHER(S) PRESENT: _____


65
36750 SF
0.84 AC.
64
39664 SF
0.91 AC.
33577 SF
0.77 AC.
308.22'
305.94'
140.23'
97.47'
97.15'
74.13'
76.83'
124.36'
42.79'
105.89'
52.51'
44.23'
71
29804 SF
0.68 AC.
60²
276.13'
275.60'
70
32036 SF
0.74 AC.
60²
69
33090 SF
0.76 AC.
60²
273.65'
277.52'
35' FRONT YARD
35' FRONT YARD
DRIVE
DRIVE
OLIVE LANE
PUBLIC R/W
L=121.10'
L=139.55'
L=133.87'
L=891.34'
R=800.00
L=108.38'
L=108.71'
L=108.39'
07.63'