DEPARTMENT OF ENVIRONMENT, HEALTH, AND NATURAL RESOURCES
DIVISION OF ENVIRONMENTAL HEALTH
ON-SITE WASTEWATER SECTION

Sheet ____ of ____
PROPERTY ID #: _____
COUNTY: _____

SOIL/SITE EVALUATION
for ON-SITE WASTEWATER SYSTEM

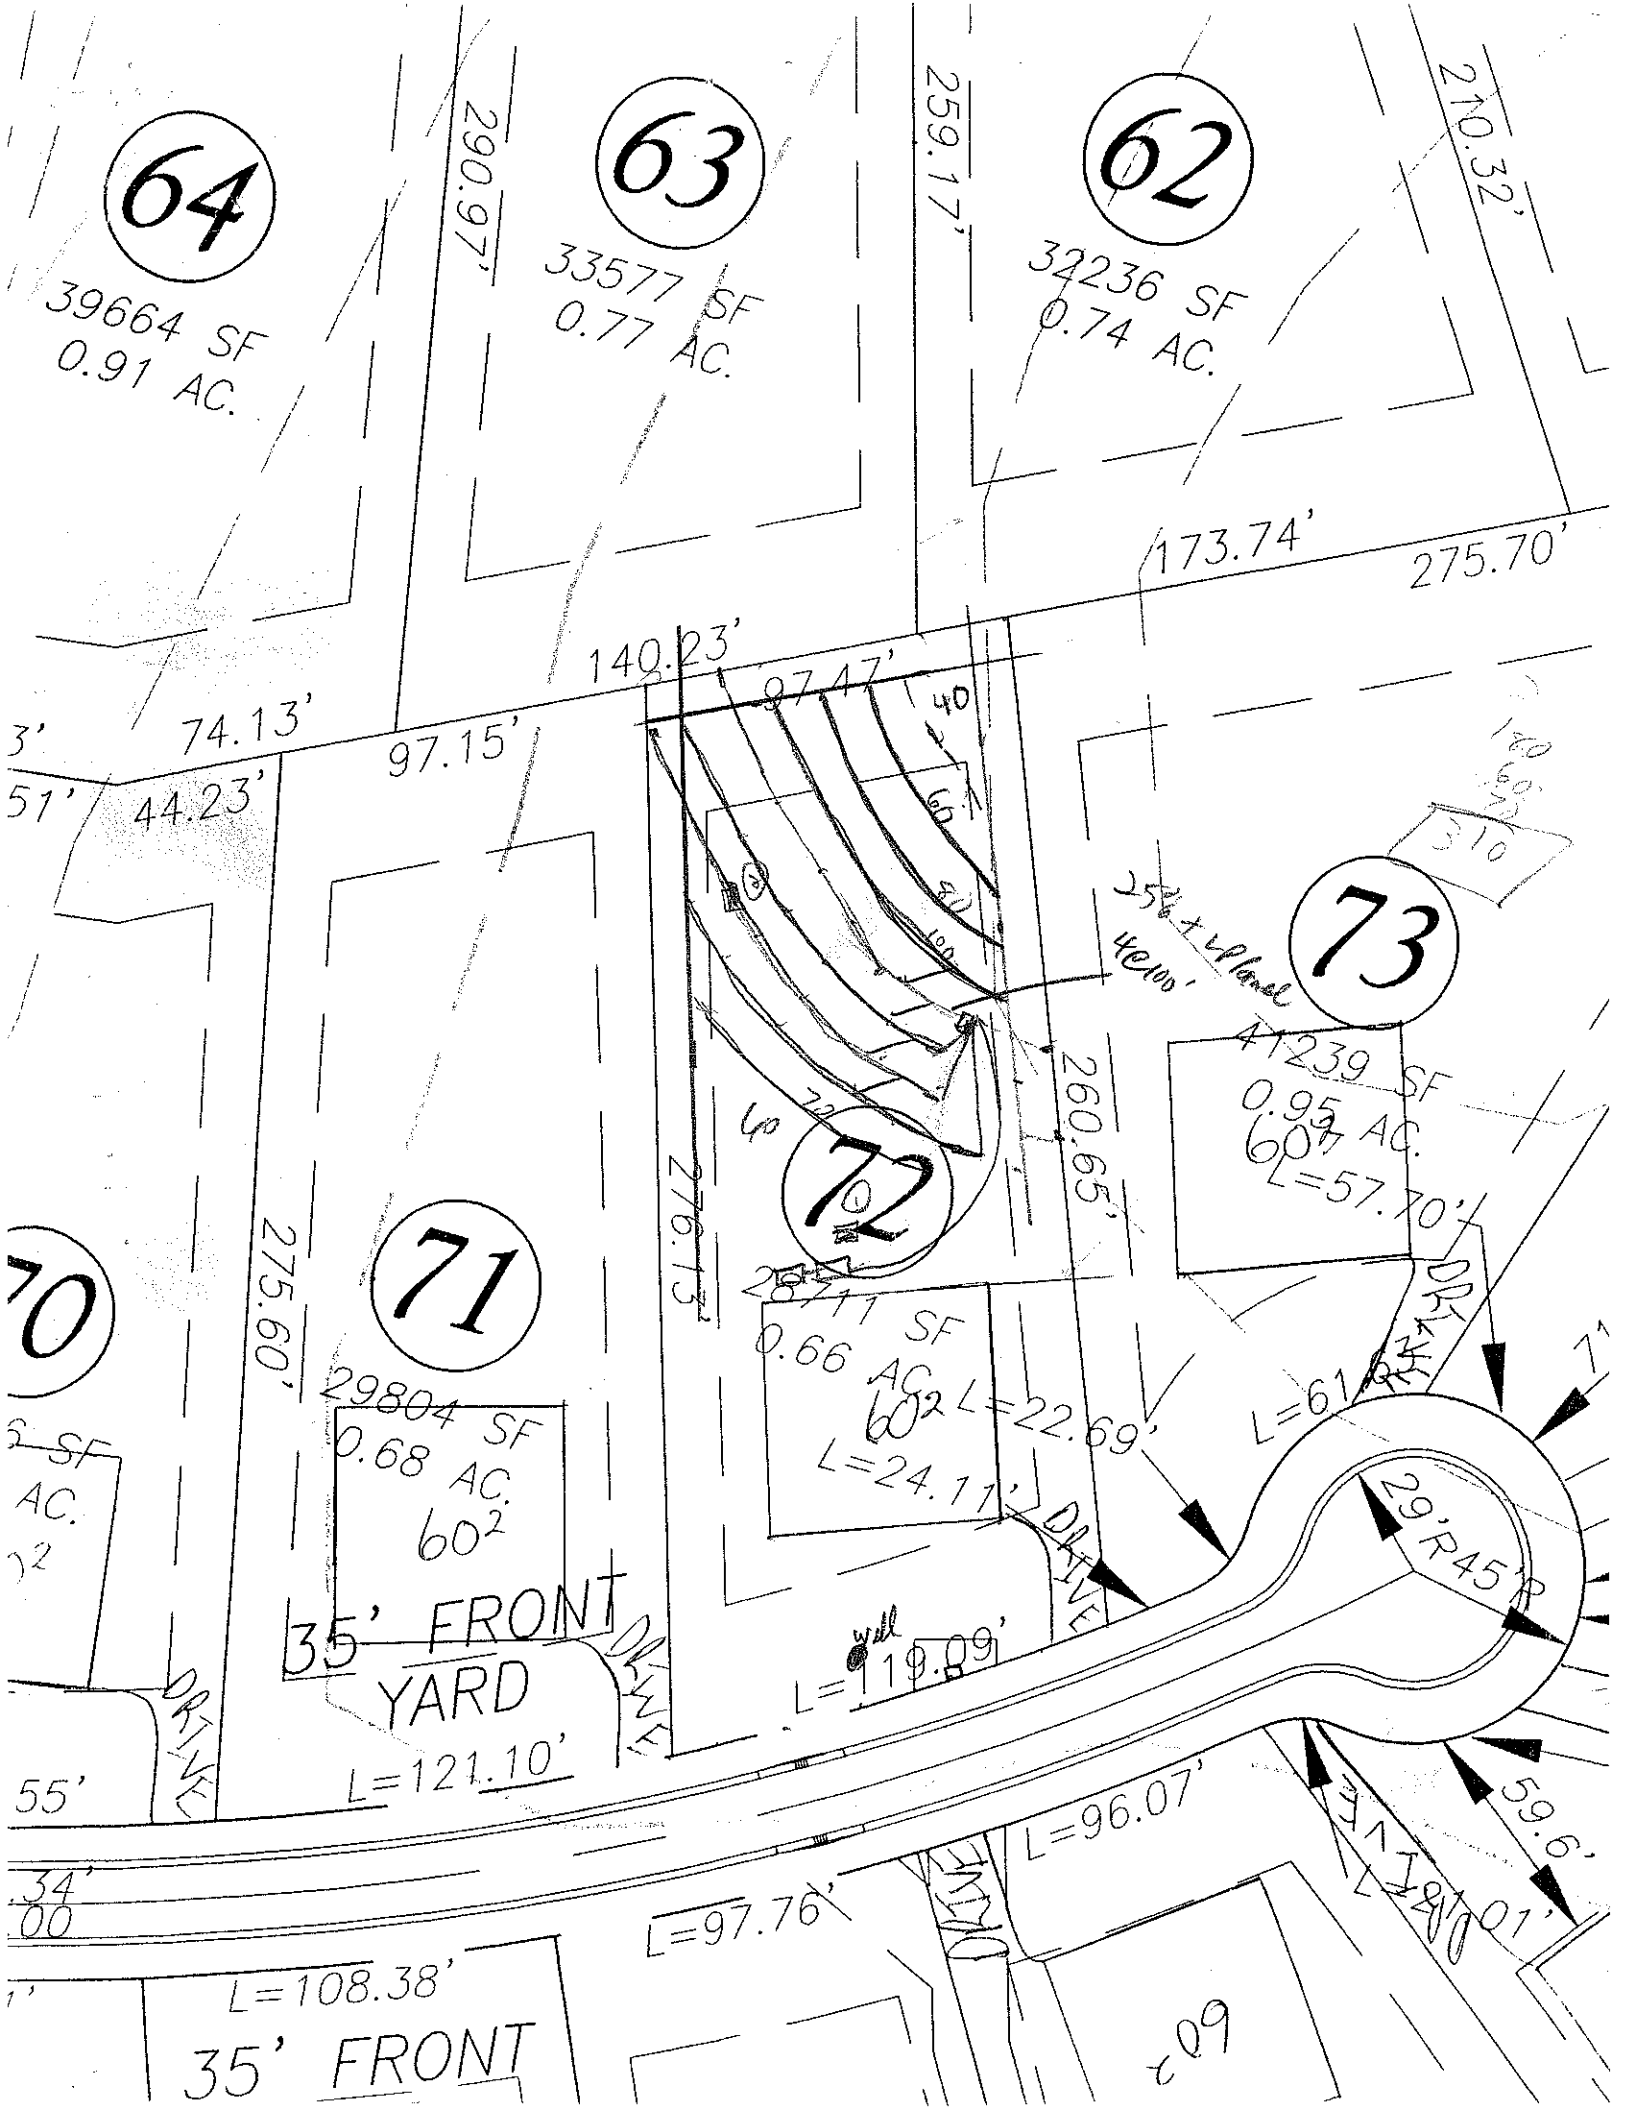
OWNER: _____ APPLICANT: _____
ADDRESS: _____ APPLICATION DATE: _____ DATE EVALUATED: _____
PROPOSED FACILITY: _____ PROPOSED DESIGN FLOW (.1949): _____ PROPERTY SIZE: _____
LOCATION OF SITE: 1st Rd By crossing PROPERTY RECORDED: _____
WATER SUPPLY: ☐ Private ☐ Public ☑ Well ☐ Spring ☐ Other _____
EVALUATION METHOD: ☐ Auger Boring ☐ Pit ☐ Cut
TYPE OF WASTEWATER: ☐ Sewage ☐ Industrial Process ☐ Mixed

PROFILE #	.1940 LANDSCAPE POSITION/ SLOPE %	HORIZON DEPTH (IN.)	SOIL MORPHOLOGY (.1941) .1941 STRUCTURE/ TEXTURE	.1941 CONSISTENCE/ MINERALOGY	OTHER PROFILE FACTORS .1942 SOIL WETNESS/ COLOR	.1943 SOIL DEPTH	.1956 SAPRO CLASS	.1944 RESTR HORIZ	PROFILE CLASS & LTAR
1		0-7	BSL WA	fri SSSP					PS .3
		7-45	RC MFSWM	fci S, P	Fragipan				
2		0-6	BSL WA	fri SSSP					PS -3
		6-24	RC SWM	fri SSSP					
		24-46	RL MFSWM	fri SSSP					
3									
4									

DESCRIPTION	INITIAL SYSTEM	REPAIR SYSTEM
Available Space (.1945)		
System Type(s)		
Site LTAR		

OTHER FACTORS (.1946): _____
SITE CLASSIFICATION (.1948): _____

EVALUATED BY: _____
OTHER(S) PRESENT: _____


64
39664 SF
0.91 AC.
63
33577 SF
0.77 AC.
62
32236 SF
0.74 AC.
290.97'
259.17'
210.32'
173.74'
275.70'
140.23'
97.47'
97.15'
74.13'
44.23'
73
41239 SF
0.95 AC.
60'
L=57.70'
72
28711 SF
0.66 AC.
60'
L=22.69'
L=24.11'
71
29804 SF
0.68 AC.
60'
35' FRONT YARD
L=121.10'
70
260.65'
276.13'
275.60'
DRIVE
L=119.09'
L=96.07'
L=97.76'
L=108.38'
35' FRONT
29' R45'
59.6'