DEPARTMENT OF ENVIRONMENT, HEALTH, AND NATURAL RESOURCES
DIVISION OF ENVIRONMENTAL HEALTH
ON-SITE WASTEWATER SECTION

Sheet ___ of ___
PROPERTY ID #:
COUNTY:

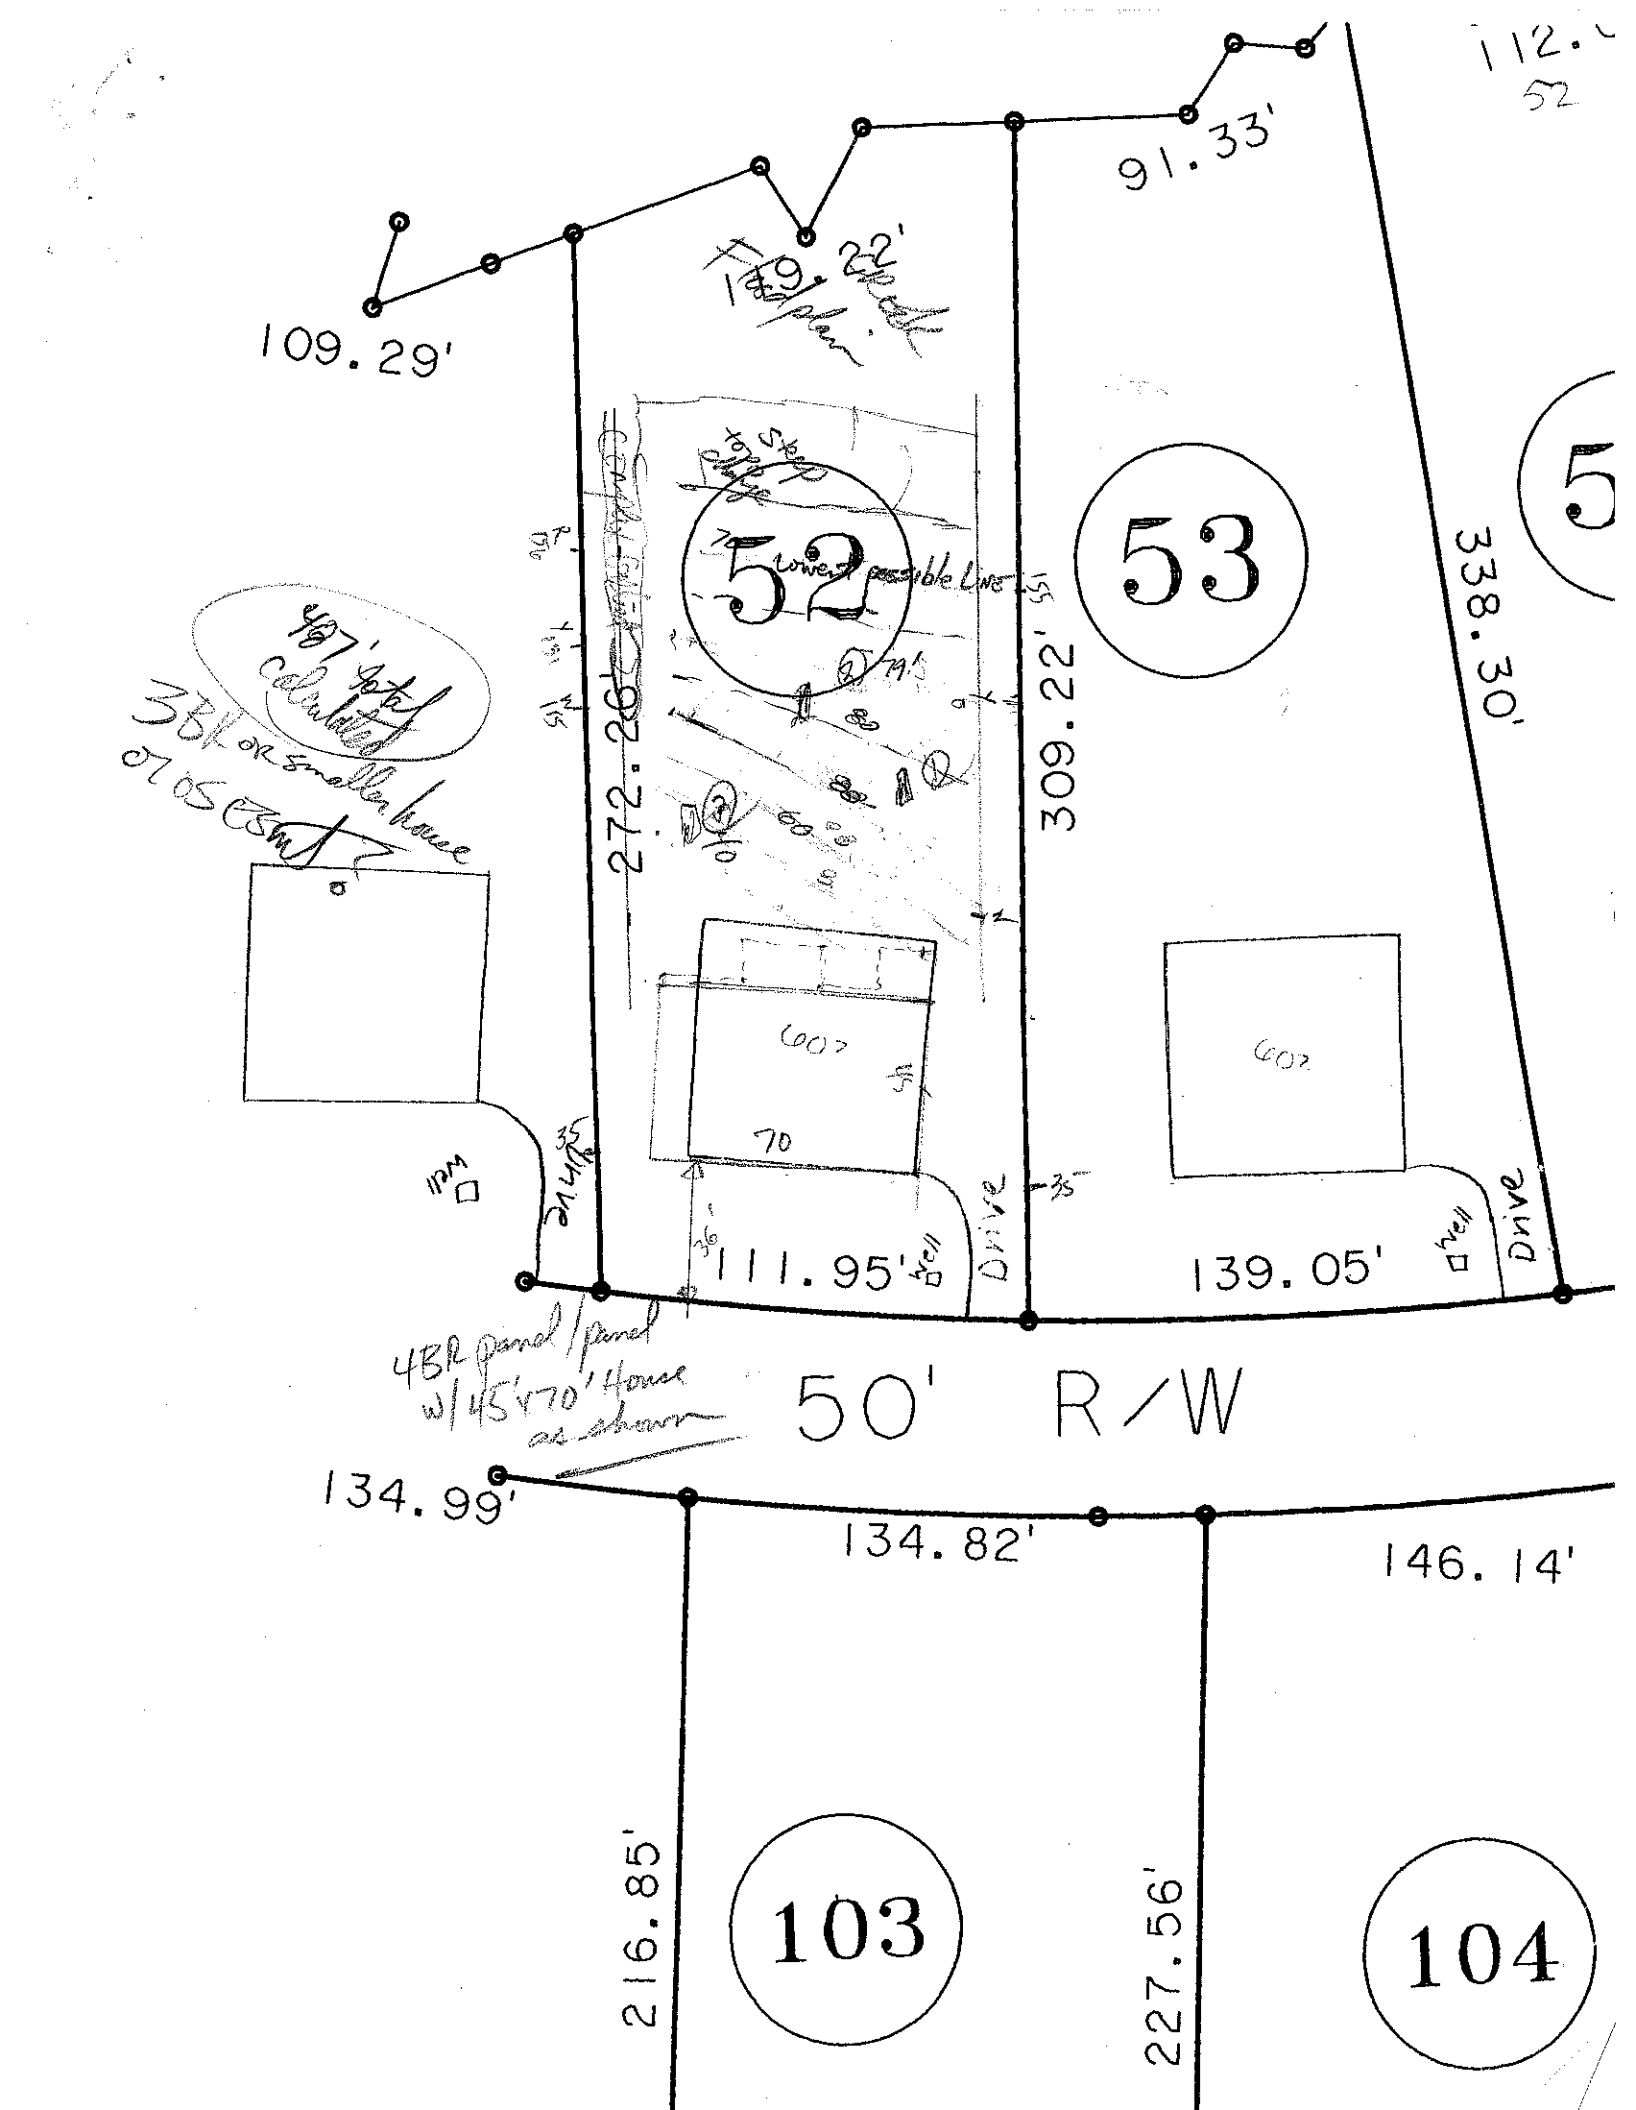
SOIL/SITE EVALUATION
for ON-SITE WASTEWATER SYSTEM

OWNER: Heidi Prospect
ADDRESS:
APPLICANT:
APPLICATION DATE:
DATE EVALUATED: 2-16-05
PROPOSED FACILITY: SFR
PROPOSED DESIGN FLOW (.1949): 4Bdpd
PROPERTY SIZE:
LOCATION OF SITE: lot 52 Tsay Crossing
PROPERTY RECORDED:
WATER SUPPLY: ☒ Private ☐ Public ☒ Well ☐ Spring ☐ Other
EVALUATION METHOD: ☐ Auger Boring ☒ Pit ☐ Cut
TYPE OF WASTEWATER: ☒ Sewage ☐ Industrial Process ☐ Mixed

PROFILE #	.1940 LANDSCAPE POSITION/ SLOPE %	HORIZON DEPTH (IN.)	SOIL MORPHOLOGY (.1941) .1941 STRUCTURE/ TEXTURE	SOIL MORPHOLOGY (.1941) .1941 CONSISTENCE/ MINERALOGY	OTHER PROFILE FACTORS .1942 SOIL WETNESS/ COLOR	.1943 SOIL DEPTH	.1956 SAPRO CLASS	.1944 RESTR HORIZ	PROFILE CLASS & LTAR
1		0-5	wkSBK SL	frssp					.3
		5-26	SBK RC	frsssp SOP					
		26-48	wkSBK cl	frsssp fd mic sp					
2	11% L	0-2	bank sl						.3
		2-12	wkSBK, R cl	frsssp					
		12-46	wkSBK reddish/cl	frsssp					
		46-55	SBK RC	frsp-sssp SOP					
3		0-8	wkSBK sl	frsssp					.3
		8-32	SBK C	frsssp					
		32-48	SBK cl	frsssp					
4									

DESCRIPTION	INITIAL SYSTEM	REPAIR SYSTEM
Available Space (.1945)	PS	PS
System Type(s)	LPPPBRS	LPPPBRS
Site LTAR	.3	.3

OTHER FACTORS (.1946):
SITE CLASSIFICATION (.1948): PS
EVALUATED BY:
OTHER(S) PRESENT:


109.29'
179.22'
91.33'
338.30'
272.29'
309.22'
52
53
Lowest possible Line
60'
70
111.95'
139.05'
Drive
35'
50' R/W
134.99'
134.82'
146.14'
216.85'
227.56'
103
104
4BR panel/panel
w/45'x70' House
as shown