
LINE SCHEDULE

LINE NUMBER	COLOR	FIELD ELEVATION	LENGTH (FT)
1	PINK	3.0	90
2	BLUE	3.7	105
3	PINK	4.2	120
4	YELLOW	4.9	135
5	RED	5.7	150
6	BLUE	6.9	145
7	RED	8.0	140

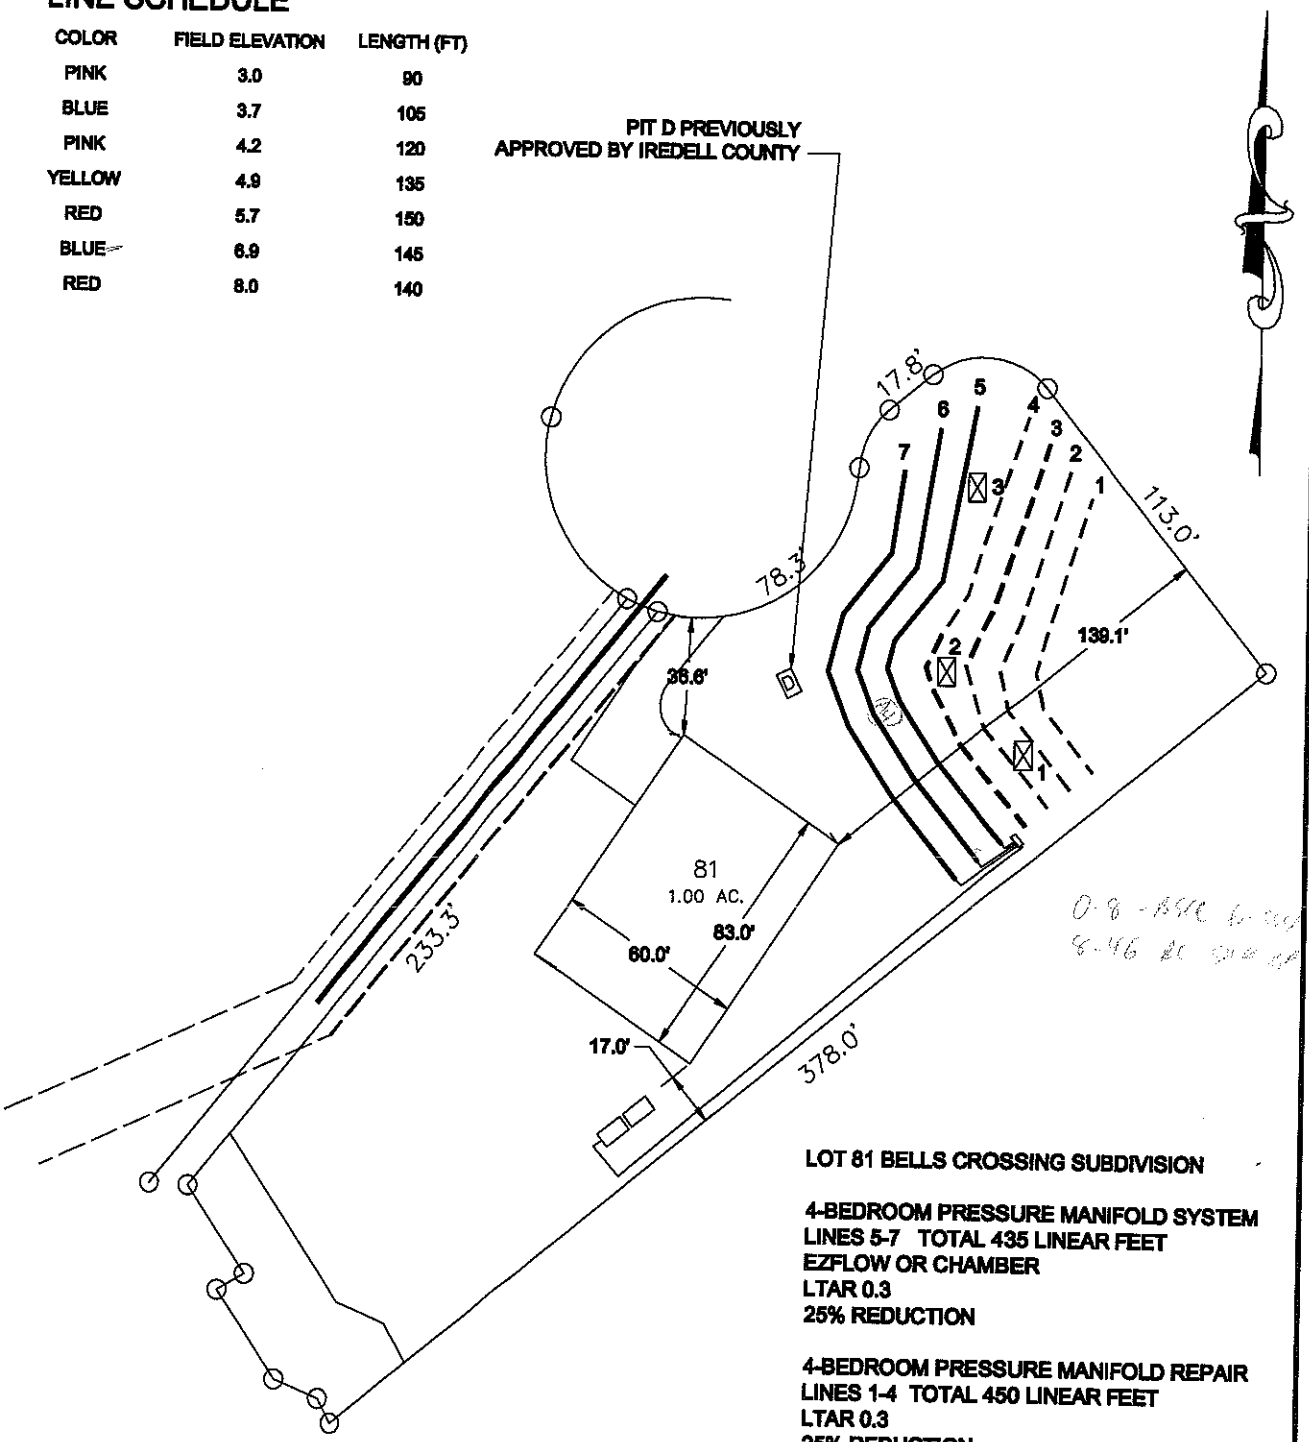

PIT/BORING LOCATION ☒1

SYSTEM LINE ——————

REPAIR LINE — — — —

LOT 81 BELLS CROSSING SUBDIVISION

4-BEDROOM PRESSURE MANIFOLD SYSTEM
LINES 5-7 TOTAL 435 LINEAR FEET
EZFLOW OR CHAMBER
LTAR 0.3
25% REDUCTION

4-BEDROOM PRESSURE MANIFOLD REPAIR
LINES 1-4 TOTAL 450 LINEAR FEET
LTAR 0.3
25% REDUCTION

FOR GENERAL USE NOT A SURVEY
PRELIMINARY NOT FOR CONSTRUCTION

SEPTIC SYSTEM LAYOUT PROVIDED BY
BATEMAN CIVIL SURVEY COMPANY

0 30 60

SCALE:
1" = 60 ft.

CENTRAL CAROLINA SOIL CONSULTING
329 SOUTH WHITE STREET
WAKE FOREST, NC 27587