
## LINE SCHEDULE

| LINE NUMBER | COLOR | FIELD ELEVATION | LENGTH (FT) |
|---|---|---|---|
| 1 | RED | 2.8 | 20 |
| 2 | BLUE | 3.1 | 50 |
| 3 | ORANGE | 3.7 | 52 |
| 4 | RED | 4.8 | 55 |
| 5 | PINK | 5.2 | 57 |
| 6 | BLUE | 5.9 | 60 |
| 7 | ORANGE | 6.8 | 64 |
| 8 | RED | 7.2 | 67 |
| 9 | ORANGE | 7.9 | 67 |
| 10 | BLUE | 8.6 | 69 |
| 11 | ORANGE | 9.4 | 72 |
| 12 | RED | 10.1 | 75 |
| 13 | PINK | 10.8 | 70 |

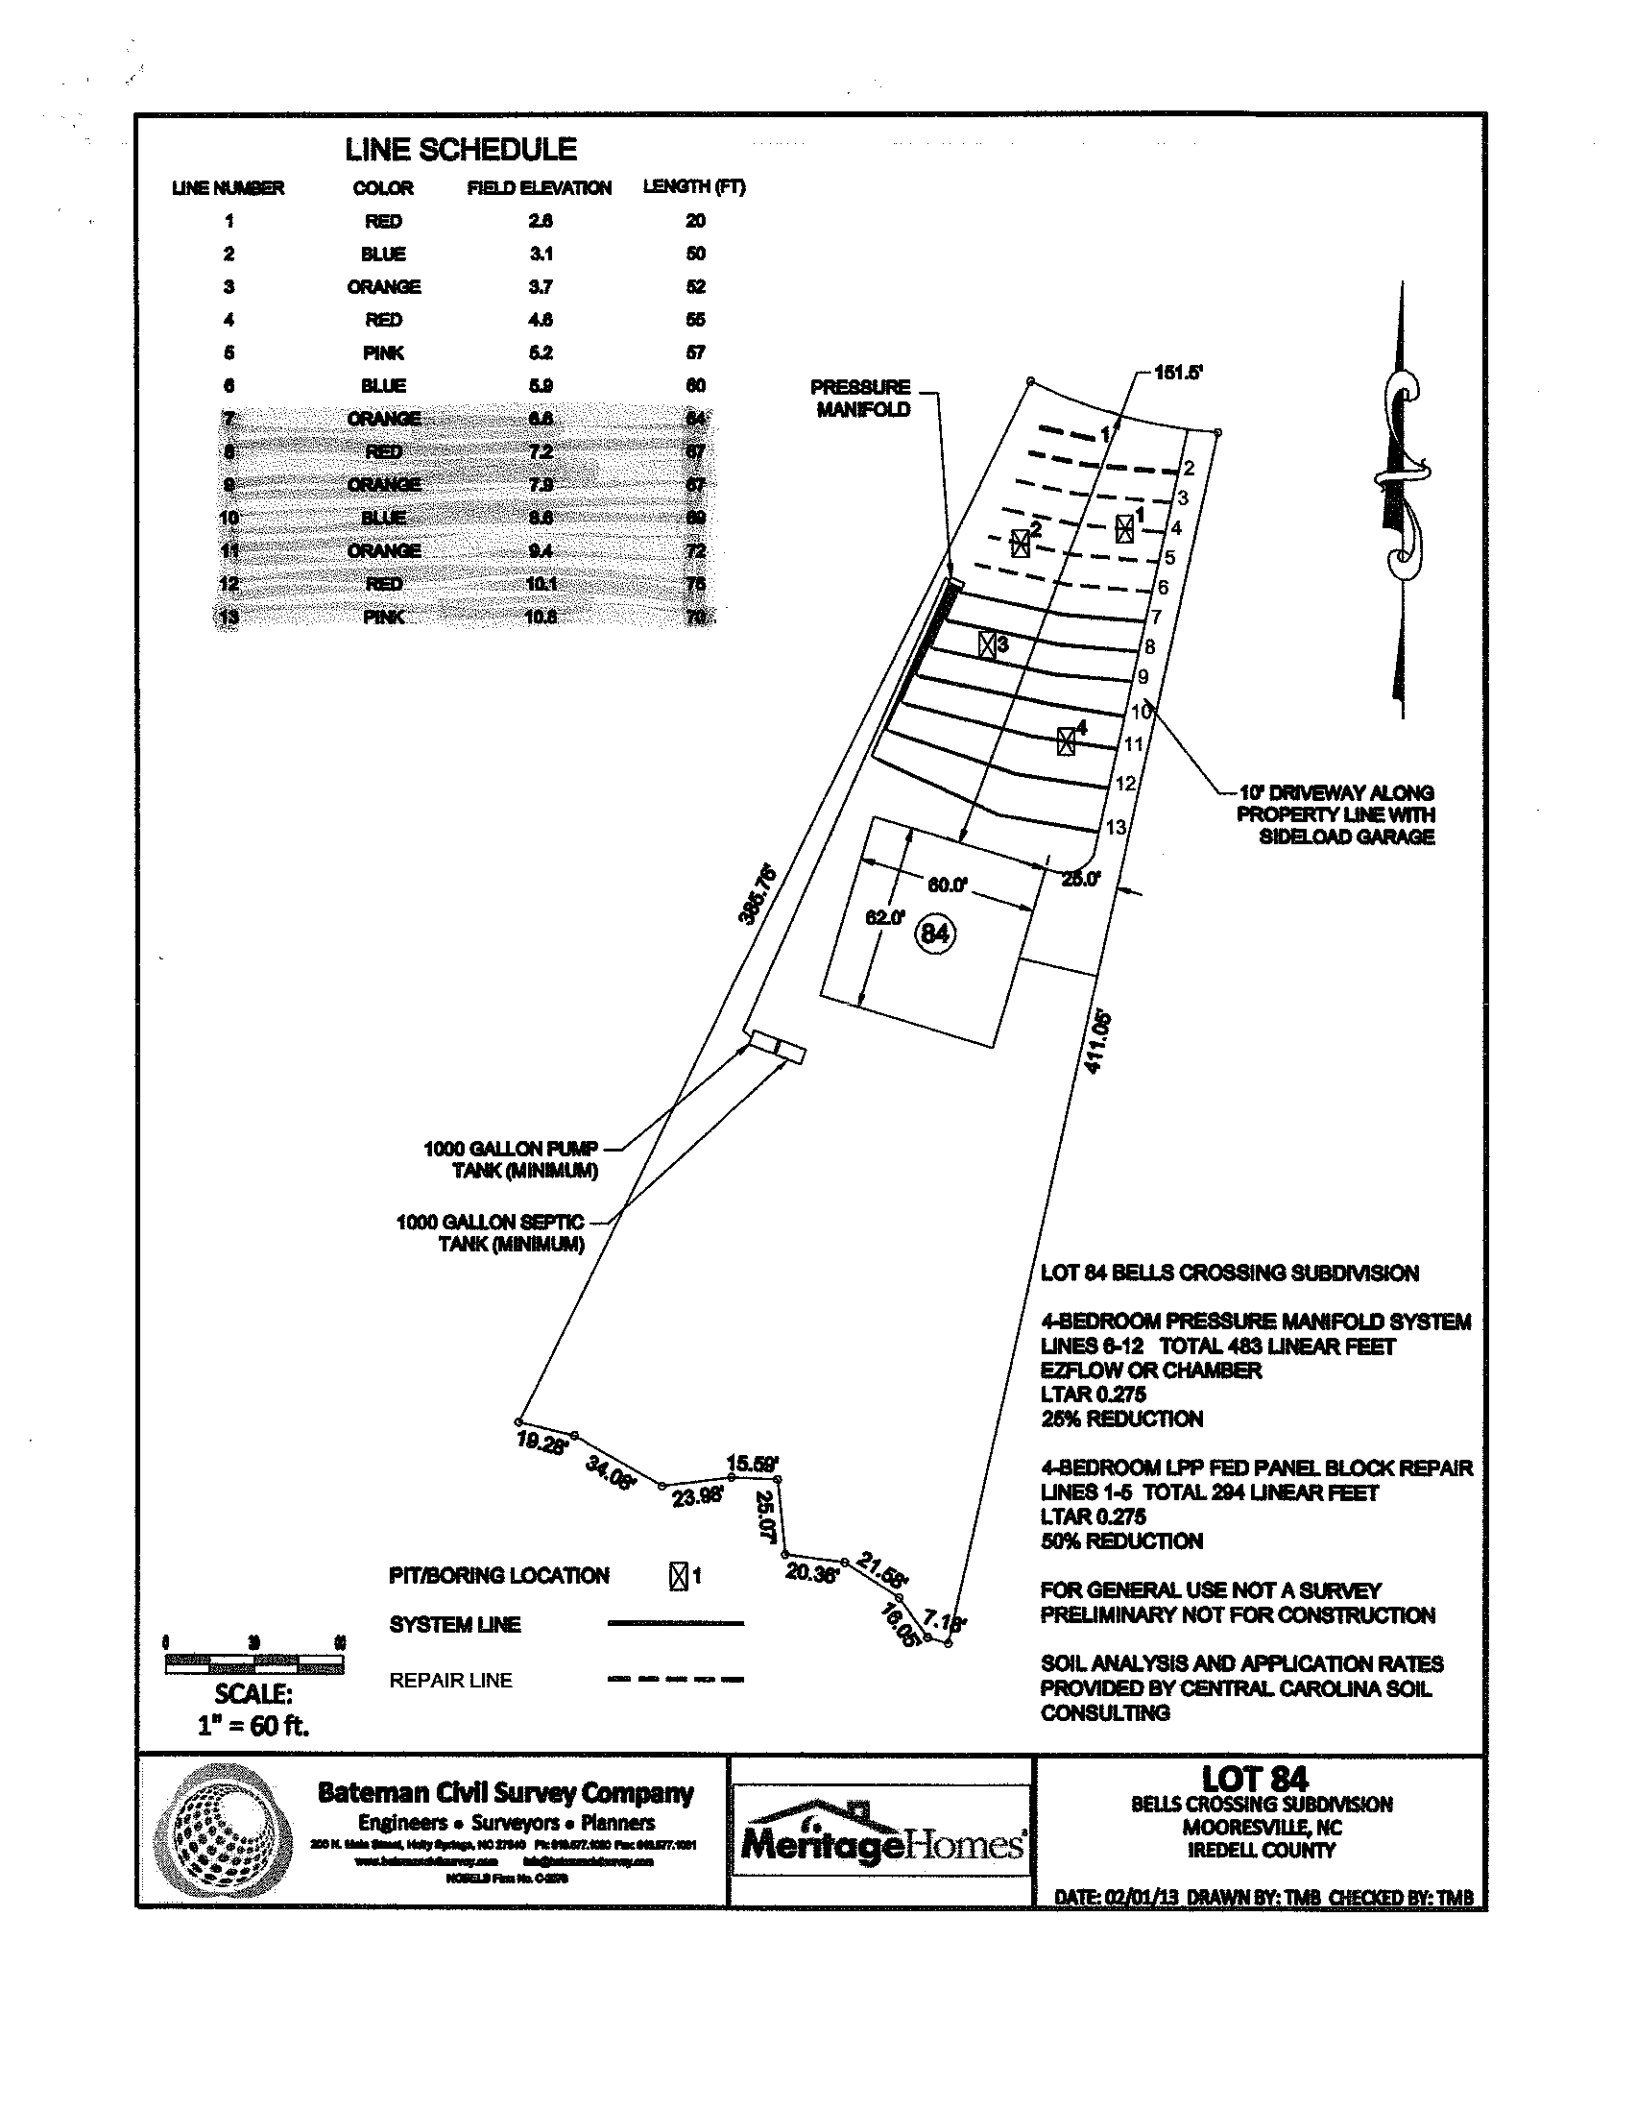


LOT 84 BELLS CROSSING SUBDIVISION

4-BEDROOM PRESSURE MANIFOLD SYSTEM
LINES 6-12 TOTAL 483 LINEAR FEET
EZFLOW OR CHAMBER
LTAR 0.275
25% REDUCTION

4-BEDROOM LPP FED PANEL BLOCK REPAIR
LINES 1-5 TOTAL 294 LINEAR FEET
LTAR 0.275
50% REDUCTION

FOR GENERAL USE NOT A SURVEY
PRELIMINARY NOT FOR CONSTRUCTION

SOIL ANALYSIS AND APPLICATION RATES PROVIDED BY CENTRAL CAROLINA SOIL CONSULTING


**Bateman Civil Survey Company**
Engineers • Surveyors • Planners


MeritageHomes

# LOT 84
BELLS CROSSING SUBDIVISION
MOORESVILLE, NC
IREDELL COUNTY

DATE: 02/01/13 DRAWN BY: TMB CHECKED BY: TMB