DEPARTMENT OF ENVIRONMENT AND NATURAL RESOURCES
DIVISION OF ENVIRONMENTAL HEALTH
ON-SITE WASTEWATER SECTION

Sheet ___ of ___
PROPERTY ID #: _____
COUNTY: _____

SOIL/SITE EVALUATION
for ON-SITE WASTEWATER SYSTEM

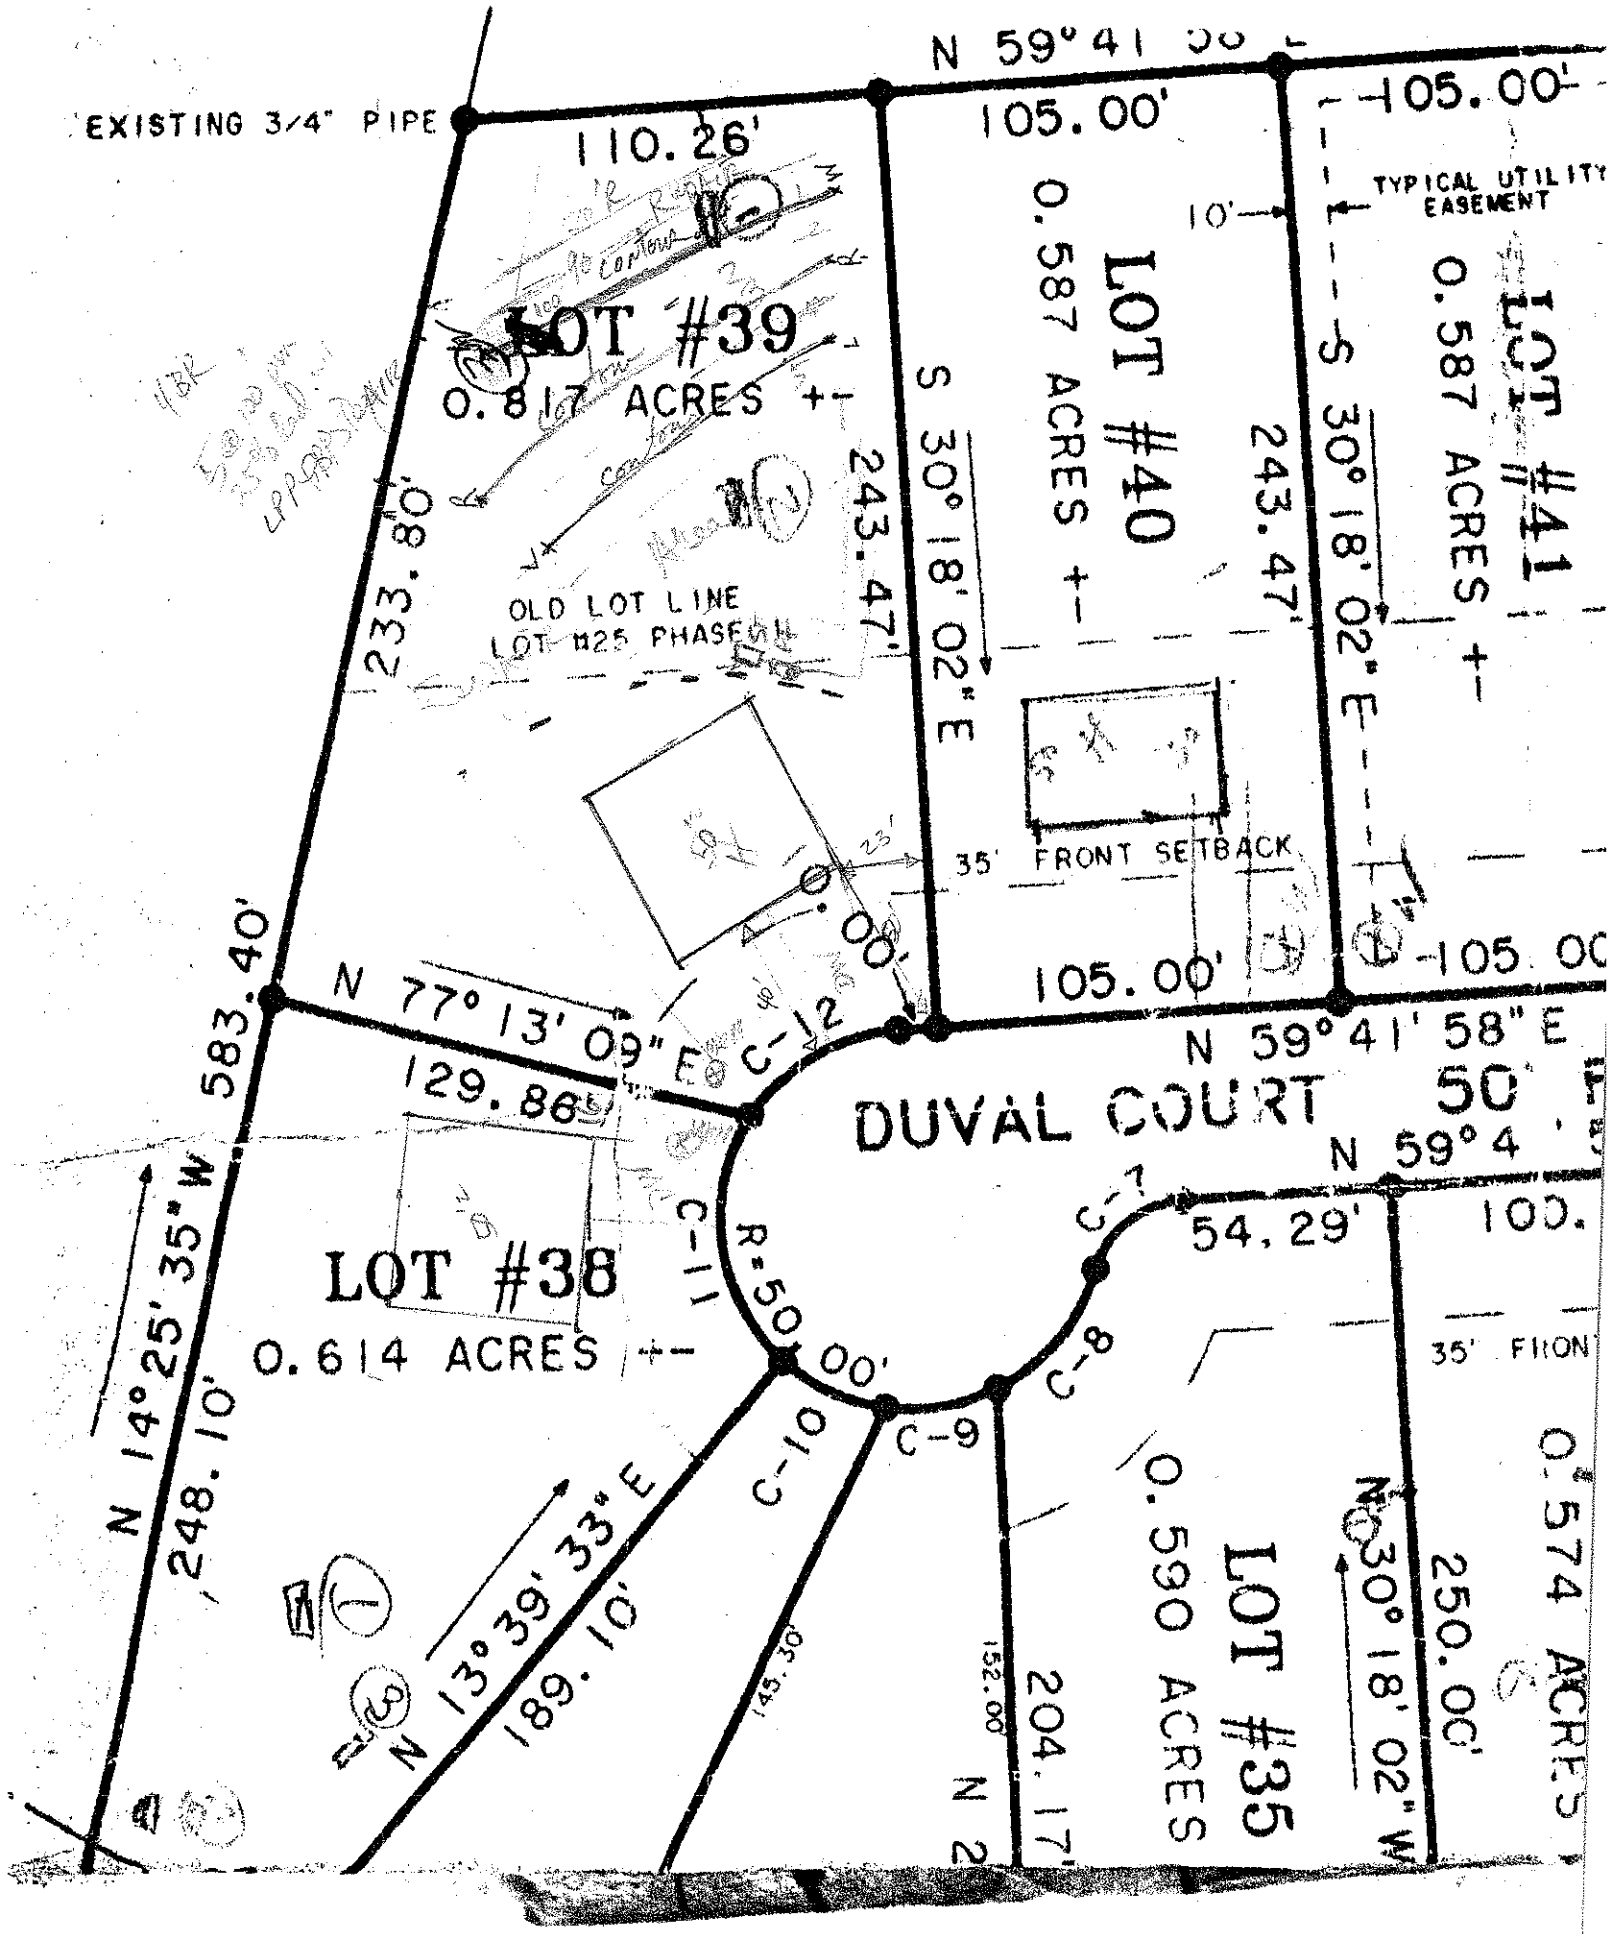
OWNER: _____ APPLICATION DATE _____
ADDRESS: _____ DATE EVALUATED: 12-27-02
PROPOSED FACILITY: _____ PROPOSED DESIGN FLOW (.1949): _____ PROPERTY SIZE: _____
LOCATION OF SITE: Lot 39 Cranberrook PROPERTY RECORDED: _____
WATER SUPPLY: ☐ Private ☐ Public ☐ Well ☐ Spring ☐ Other _____
EVALUATION METHOD: ☐ Auger Boring ☐ Pit ☐ Cut
TYPE OF WASTEWATER: ☐ Sewage ☐ Industrial Process ☐ Mixed

PROFILE #	.1940 LANDSCAPE POSITION/ SLOPE %	HORIZON DEPTH (IN.)	SOIL MORPHOLOGY (.1941) .1941 STRUCTURE/ TEXTURE	SOIL MORPHOLOGY (.1941) .1941 CONSISTENCE/ MINERALOGY	OTHER PROFILE FACTORS .1942 SOIL WETNESS/ COLOR	.1943 SOIL DEPTH	.1956 SAPRO CLASS	.1944 RESTR HORIZ	PROFILE CLASS & LTAR
1		0-6	Brwn Sdy L	fr SSP	p				0.2
		6-55	MRAch pbrn	e fr s.s p					
2		0-7	GRAy BSCL	fr SSP	- common SAP				.125 / .3
		7-38	MMABR RC/RBL	fr SP					
		38-59	WFSBK/ABK MRL	fr SSP					
3		0-4	BSCL GR	fr SSP					.3
		4-26	RC ABK/SBK	fr SSP					
		26-53	RCL MFSBK	fr SSP					
4									

DESCRIPTION	INITIAL SYSTEM	REPAIR SYSTEM
Available Space (.1945)		
System Type(s)		
Site LTAR		

OTHER FACTORS (.1946): _____
SITE CLASSIFICATION (.1948): _____
EVALUATED BY: _____
OTHER(S) PRESENT: _____

COMMENTS: _____


EXISTING 3/4" PIPE
N 59° 41' 58" E
105.00'
110.26'
LOT #39
0.817 ACRES +-
LOT #40
0.587 ACRES +-
LOT #41
0.587 ACRES +-
TYPICAL UTILITY EASEMENT
10'
S 30° 18' 02" E
243.47'
233.80'
OLD LOT LINE
LOT 125 PHASE III
35' FRONT SETBACK
23'
0.00'
583.40'
N 77° 13' 09" E
129.86'
C-12
DUVAL COURT
50' R
N 59° 41' 58" E
C-11
R-50.00'
C-7
54.29'
C-8
C-9
C-10
LOT #38
0.614 ACRES +-
N 14° 25' 35" W
248.10'
N 13° 39' 33" E
189.10'
145.39'
152.00'
204.17'
N 2
LOT #35
0.590 ACRES
N 30° 18' 02" W
250.00'
0.574 ACRES