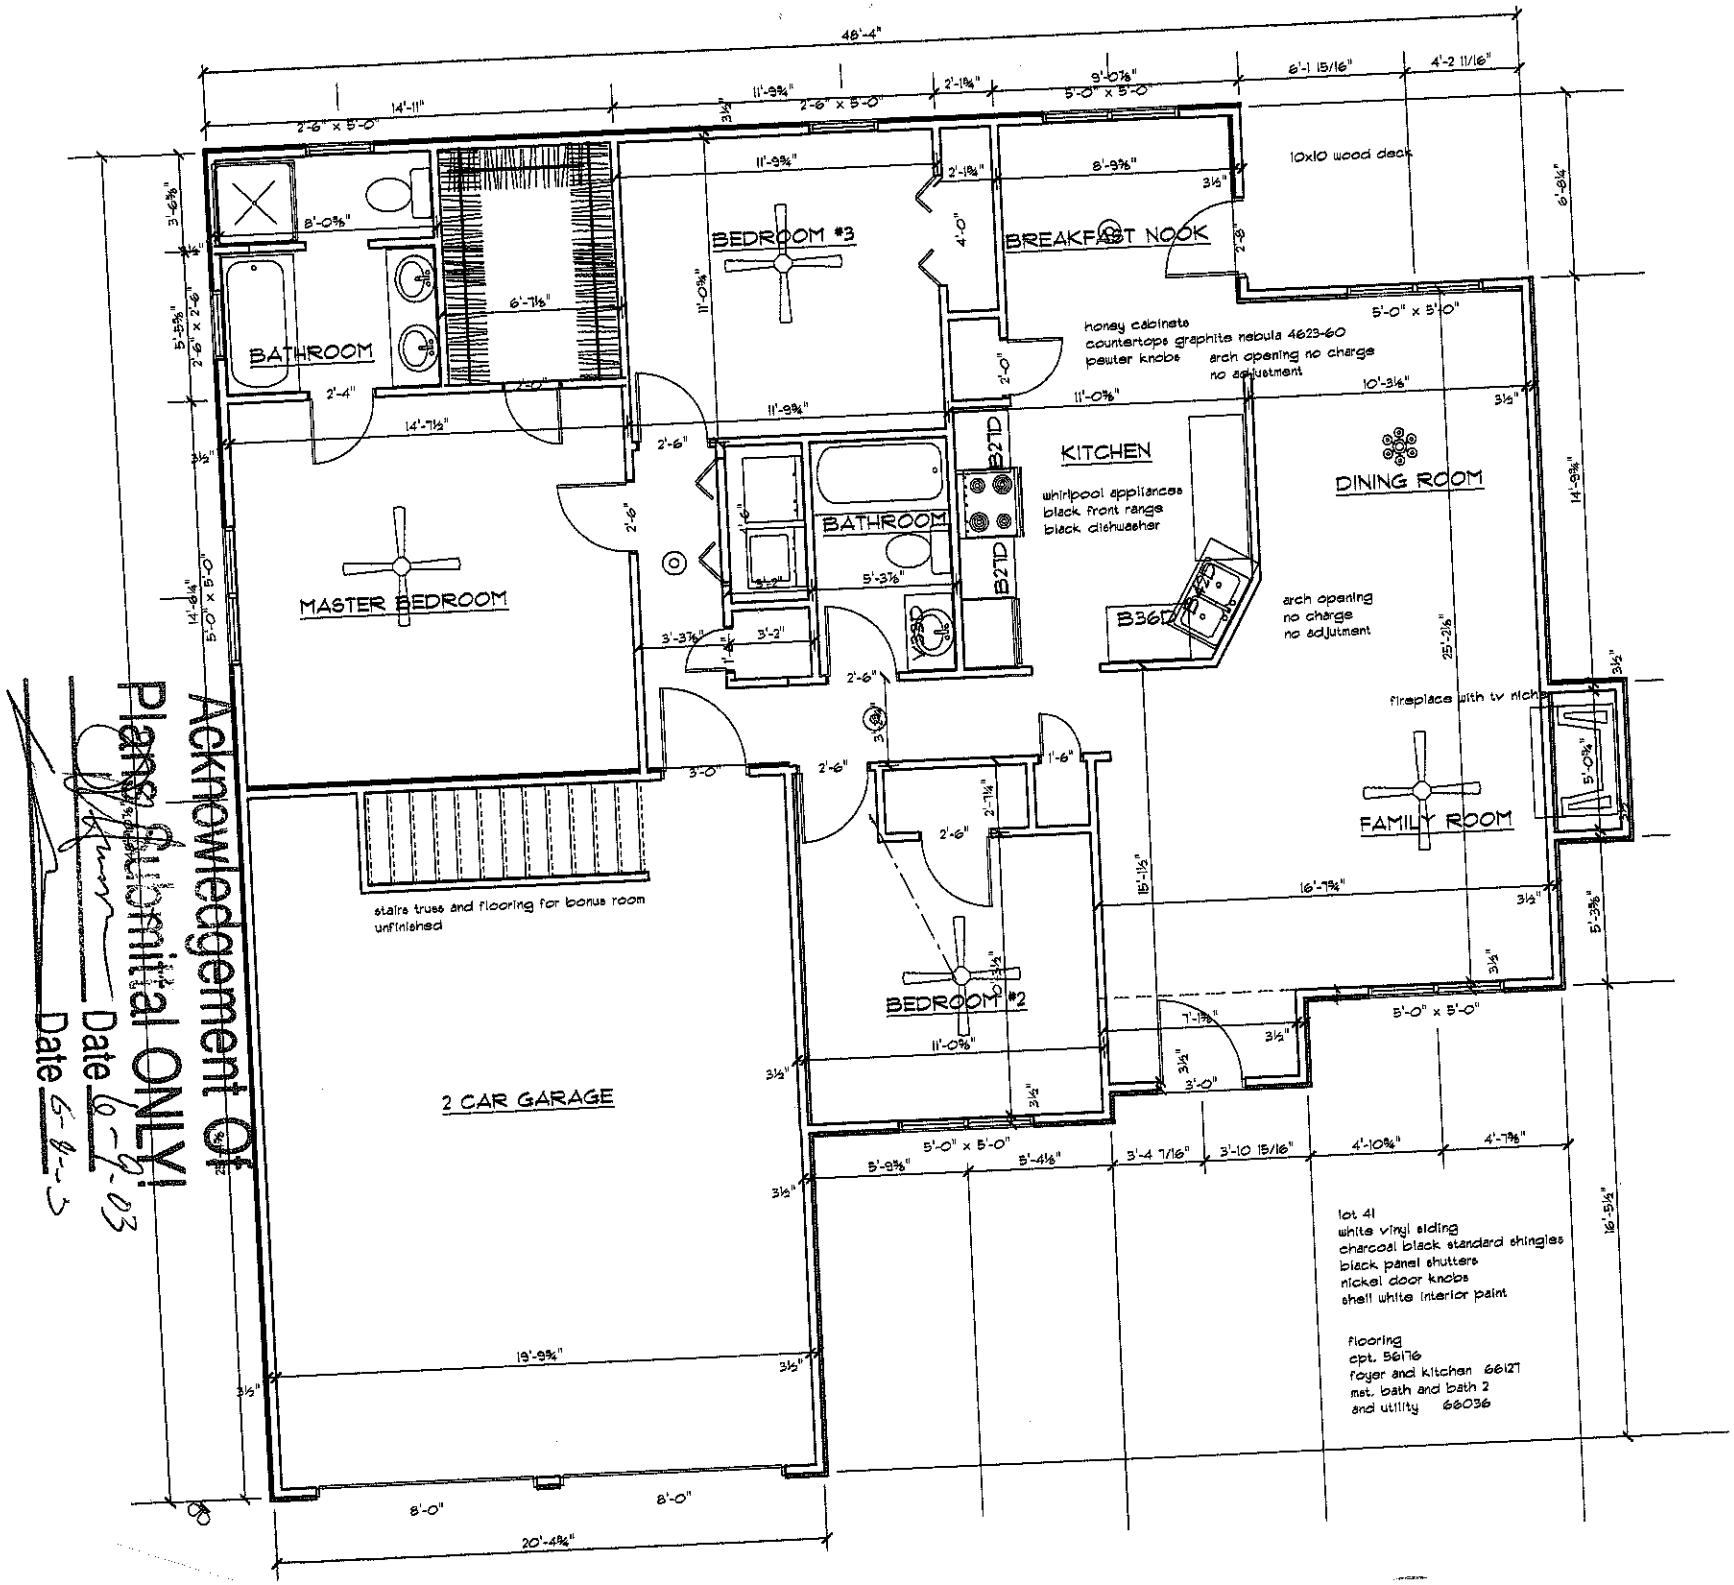

Acknowledgement Of Plans Submittal ONLY!
Date 6-4-03
Date 6-4-03
48'-4"
14'-11"
2'-6" x 5'-0"
11'-9¾"
2'-6" x 5'-0"
2'-1⅝"
9'-10⅞"
5'-0" x 5'-0"
6'-1 15/16"
4'-2 11/16"
10x10 wood deck
BEDROOM #3
BREAKFAST NOOK
BATHROOM
MASTER BEDROOM
BATHROOM
KITCHEN
whirlpool appliances
black front range
black dishwasher
honey cabinets
countertops graphite nebula 4623-60
pewter knobs
arch opening no charge
no adjustment
DINING ROOM
arch opening
no charge
no adjustment
fireplace with tv niche
FAMILY ROOM
stairs truss and flooring for bonus room
unfinished
BEDROOM #2
2 CAR GARAGE
5'-0" x 5'-0"
5'-0" x 5'-0"
5'-0" x 5'-0"
lot 41
white vinyl siding
charcoal black standard shingles
black panel shutters
nickel door knobs
shell white interior paint
flooring
cpt. 56176
foyer and kitchen 66127
mst. bath and bath 2
and utility 66036