DEPARTMENT OF ENVIRONMENT AND NATURAL RESOURCES
DIVISION OF ENVIRONMENTAL HEALTH
ON-SITE WASTEWATER SECTION

Sheet ___ of ___
PROPERTY ID #: _____
COUNTY: _____

SOIL/SITE EVALUATION
for ON-SITE WASTEWATER SYSTEM

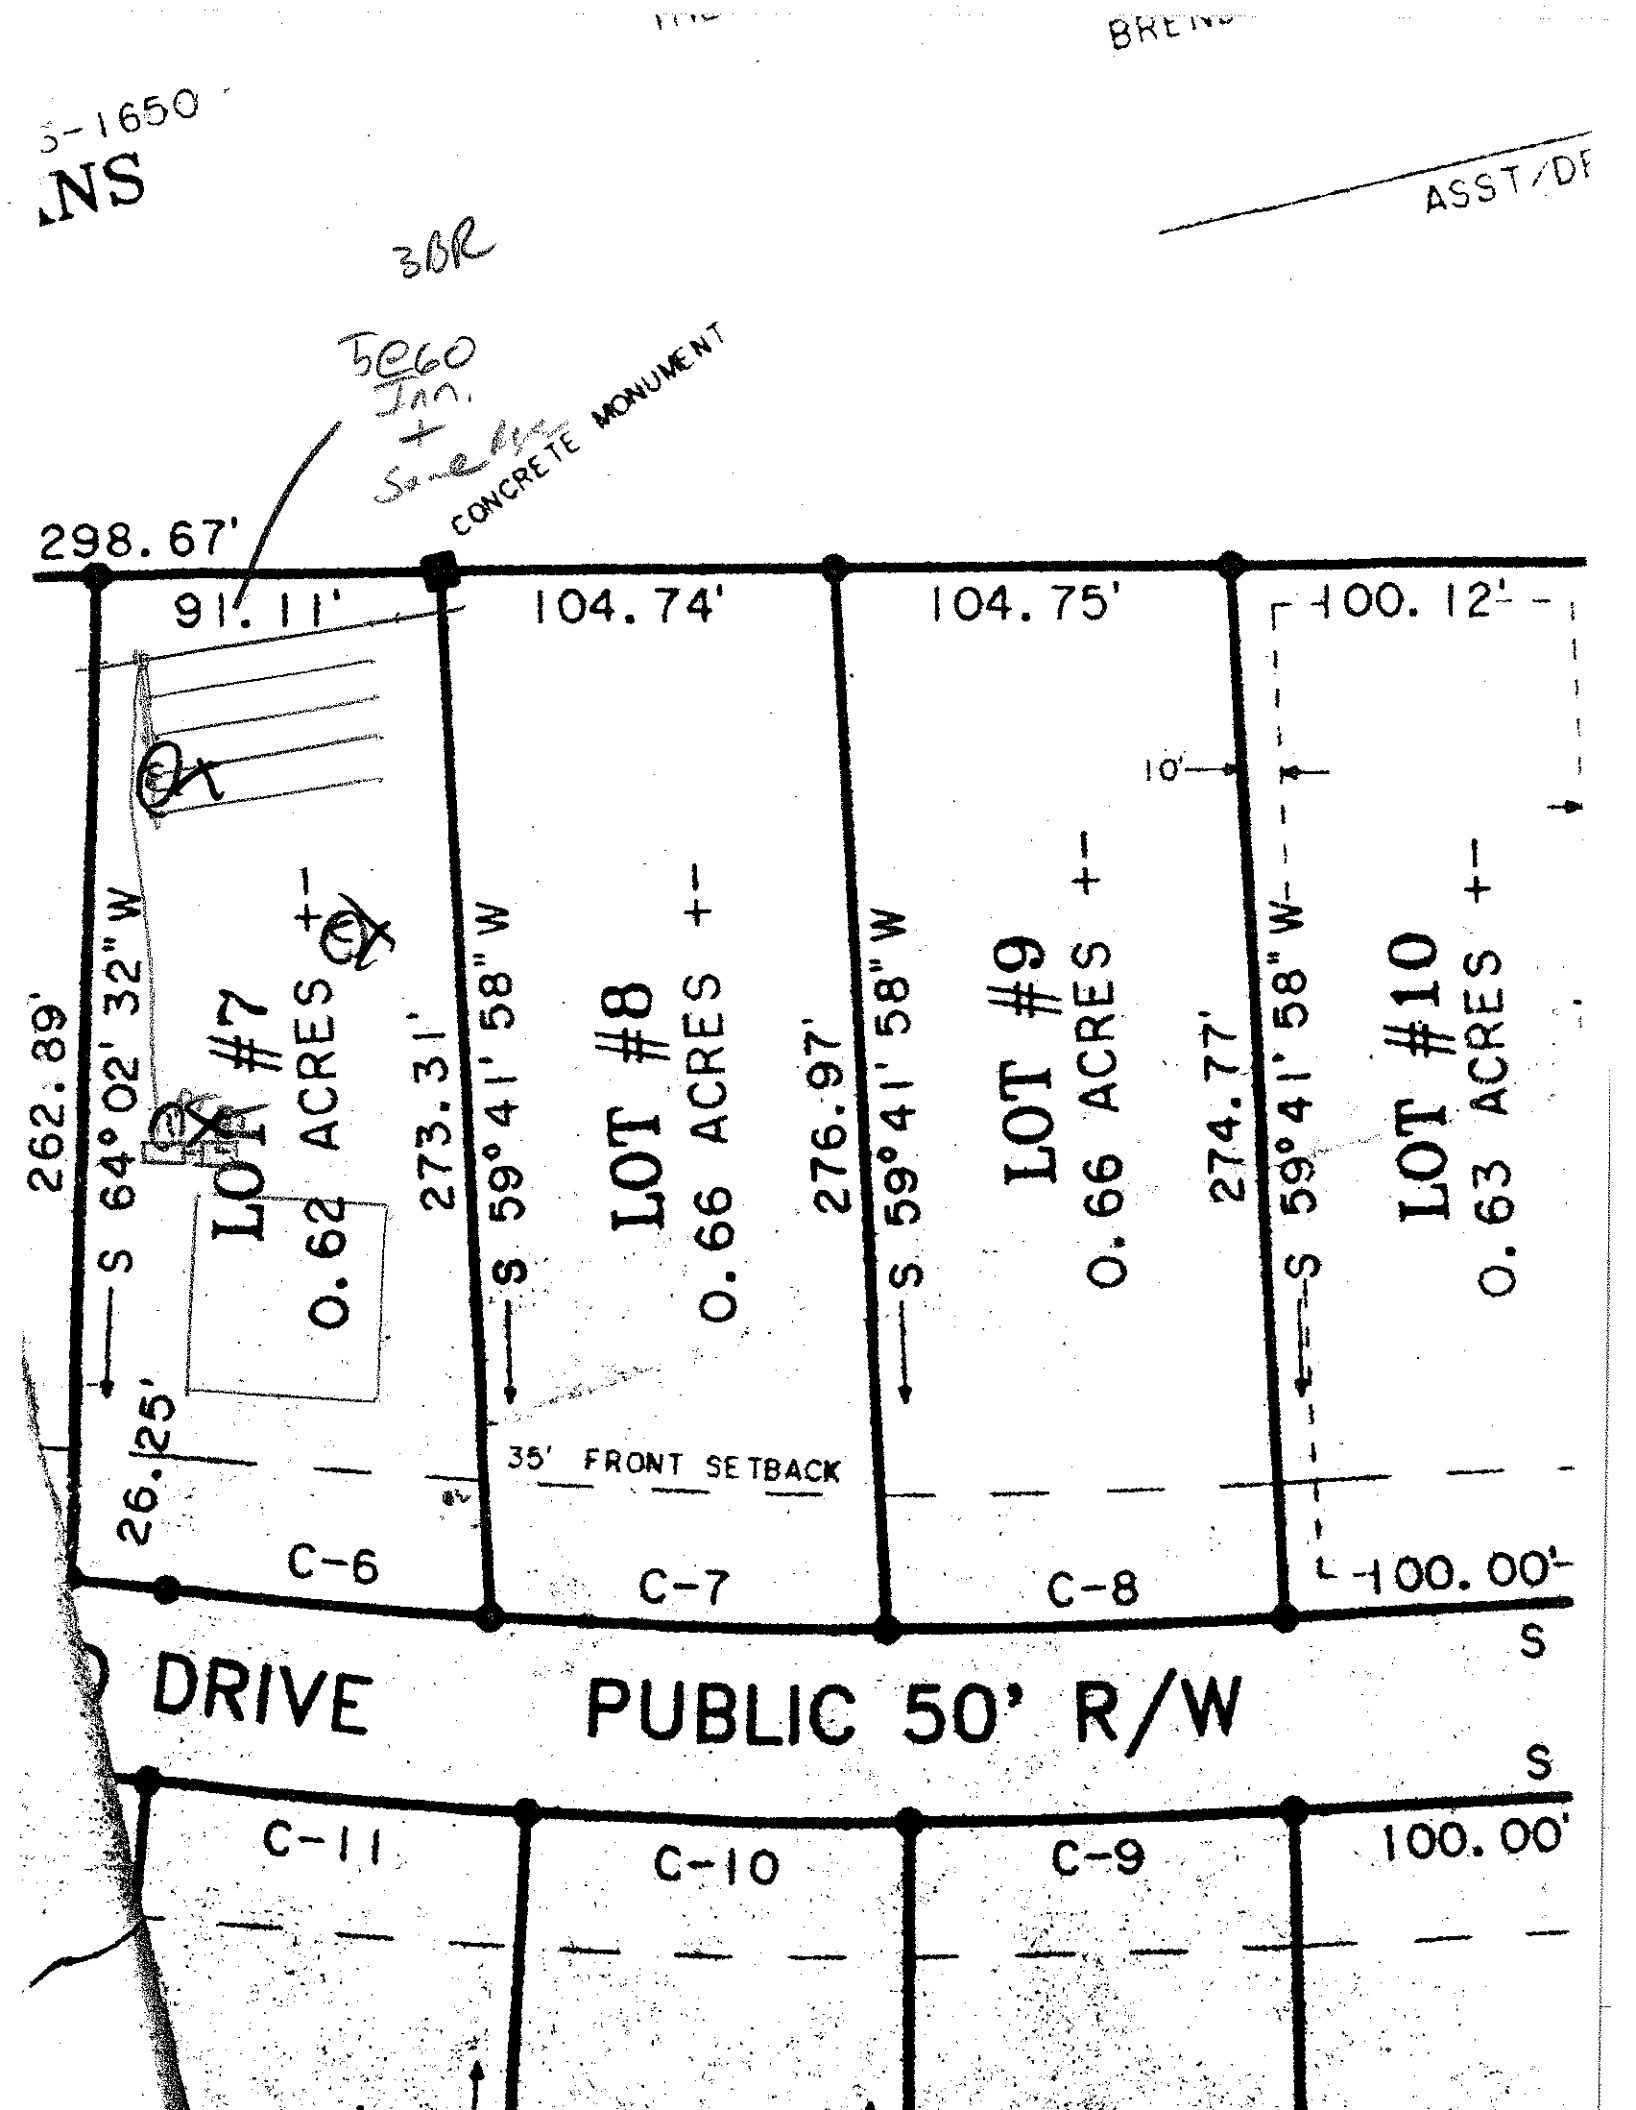
OWNER: _____ APPLICATION DATE _____
ADDRESS: _____ DATE EVALUATED: _____
PROPOSED FACILITY: _____ PROPOSED DESIGN FLOW (.1949): _____ PROPERTY SIZE: _____
LOCATION OF SITE: lot 7 Creekwood Village PROPERTY RECORDED: _____
WATER SUPPLY: ☐ Private ☐ Public ☐ Well ☐ Spring ☐ Other _____
EVALUATION METHOD: ☐ Auger Boring ☐ Pit ☐ Cut
TYPE OF WASTEWATER: ☐ Sewage ☐ Industrial Process ☐ Mixed

PROFILE #	.1940 LANDSCAPE POSITION/ SLOPE %	HORIZON DEPTH (IN.)	SOIL MORPHOLOGY (.1941) .1941 STRUCTURE/ TEXTURE	SOIL MORPHOLOGY (.1941) .1941 CONSISTENCE/ MINERALOGY	OTHER PROFILE FACTORS .1942 SOIL WETNESS/ COLOR	.1943 SOIL DEPTH	.1956 SAPRO CLASS	.1944 RESTR HORIZ	PROFILE CLASS & LTAR
1		0-4	BSCL VR	fri SSSP					PS .3
		4-19	RL SBK	fri SSP					
		19-48	RCL MFSBK	fri SSP					
2		0-5	SCL VR	fri SSSP					PS .3
		5-20	RL SBK	Fi fri SSP SP					
		20-49	RCL MFSBK	Fri SSP					
3		0-16	RC SBK	fi SP					PS .3
		16-48	RCL MFSBK	Fri SSP					
4									

DESCRIPTION	INITIAL SYSTEM	REPAIR SYSTEM
Available Space (.1945)		
System Type(s)		
Site LTAR		

OTHER FACTORS (.1946): _____
SITE CLASSIFICATION (.1948): _____
EVALUATED BY: _____
OTHER(S) PRESENT: _____

COMMENTS: _____


3BR
CONCRETE MONUMENT
298.67'
91.11'
104.74'
104.75'
100.12'
10'
262.89'
S 64° 02' 32" W
LOT #7
0.62 ACRES +-
273.31'
S 59° 41' 58" W
LOT #8
0.66 ACRES +-
276.97'
S 59° 41' 58" W
LOT #9
0.66 ACRES +-
274.77'
S 59° 41' 58" W
LOT #10
0.63 ACRES +-
26.25'
35' FRONT SETBACK
C-6
C-7
C-8
100.00'
DRIVE
PUBLIC 50' R/W
C-11
C-10
C-9
100.00'