Iredell County
ZONING PERMIT

227 South Center St. PO Box 788 Statesville, NC 28687 Phone 704-878-3118

Call Sanitarian between 8 a.m. & 9 a.m. Statesville 704-878-5305 Mooresville 704-664-5281

Permit #: 122185ZO
Proposed Use: Single Family
Location of Property: 000 Tea Olive Ln. Mooresville NC 28117
Parcel #: 4639-61-5556.075
Lot #: 75 Size: 1.73
Applicant: Hecht Properties, Inc. (Blake Kiger)
Address: 885 North Highway 16
Denver NC 28037
Phone: 704-483-3651
Property Recorded: Yes Site Plan Reviewed:

Subdivision: Bay Crossing
Township: 1700 Davidson
Zoning: RA
Flood Plain: No Watershed: WSIV-CA
Owner: Hecht Properties, Inc. (Blake Kiger)
Address: 885 North Highway 16
Denver, NC 28037
Phone: 704-483-3651
Community Water: No Community Sewer:

If permitted the following minimum requirements must be met, unless Health Department requires more land area, or other qualifications are indicated in the comments.

Min. Lot Area: 25000 Min. Front Yard: 69.2 ft Min. Left Side Yard: 15 ft
Min. Lot Width: 100 Min: Rear Yard: 35 ft Min: Right Side Yard: 15 ft
Min. Number Parking Spaces: Max. Built Upon Area:

Comments:
Hold building permit until plat is recorded. 69.2' setback depicts the location of the 100' mimimum lot width requirement.

Directions:
Perth Rd south, right on Liva Ln, right on Bay Crossing Dr, right on Tea Olive Ln, at end

FEES

Zoning Permit/Inspection Fee	☑	$45.00
Site Plan Review Fee	☐	$0.00
Environmental Health New System	☑	$200.00
Environmental Health Existing System	☐	$0.00
Total Fees:		$245.00

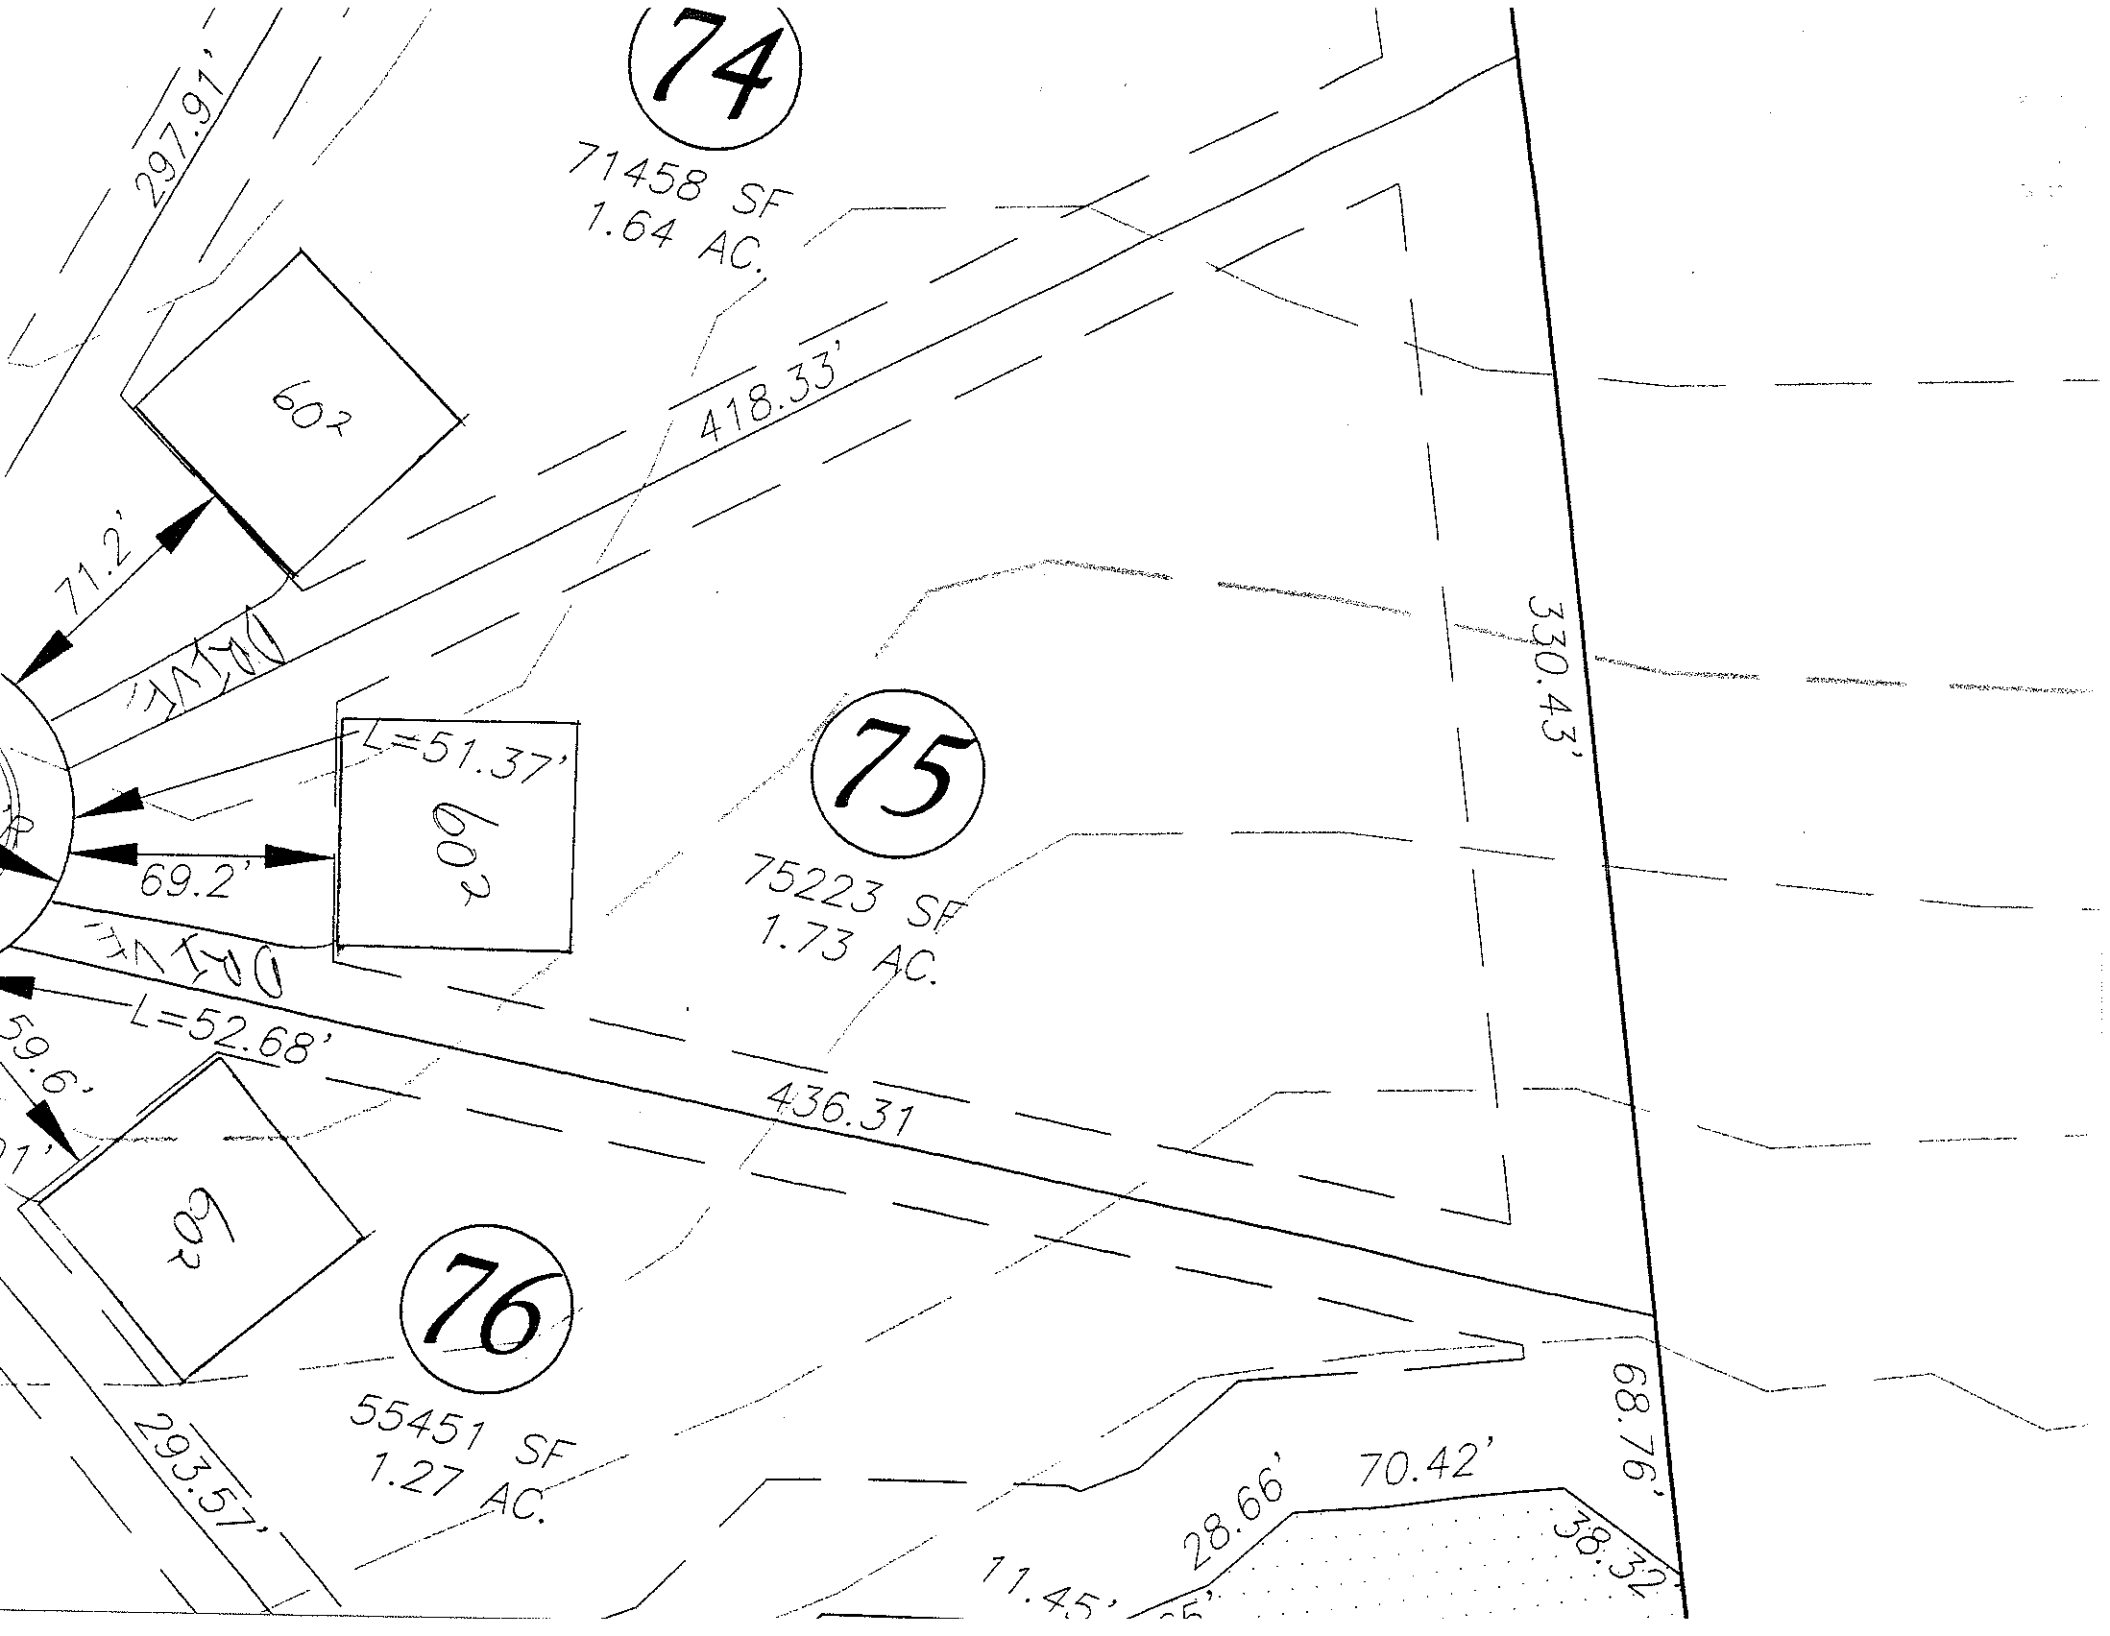
I certify that all statements made in this application and any attached documents are true, complete, and correct to the best of my knowledge and belief and are made in good faith. I understand that false information may be grounds for rejection of this application. Authorized Health Department and Planning & Enforcement Representatives are granted right of entry to make evaluations or inspections and to release information upon public request.

Applicant:_____ Date: _____

A non-refundable fee of $45.00 is charged on all permit applications.

STEPHANIE WHITLOCK

Printed: 6/18/2004


74
71458 SF
1.64 AC.
297.91'
418.33'
60'
71.2'
330.43'
75
75223 SF
1.73 AC.
L=51.37'
60'
69.2'
L=52.68'
436.31
59.6'
60'
76
55451 SF
1.27 AC.
293.57'
68.76'
28.66'
70.42'
38.32'
11.45'