LOT 92 BELLS CROSSING

4–BEDROOM INNOVATIVE GRAVITY SYSTEM
WITH DROP BOXES 419' OF LINE
LINES 1–9
EZFLOW OR CHAMBER 25% REDUCTION
LTAR 0.3

4–BEDROOM LPP FED PANEL BLOCK
REPAIR
LINES 10–13 366' OF LINE
LTAR 0.3


FOR GENERAL USE NOT A SURVEY
PRELIMINARY NOT FOR CONSTRUCTION

NOTE:
SOIL EVALUATIONS WERE CONDUCTED BY
JASON HALL WITH CENTRAL CAROLINA
SOIL CONSULTING PLLC
329 S. WHITE STREET
WAKE FOREST, NC 27588


LINE SCHEDULE

LINE NUMBER	COLOR	FIELD ELEVATION	LENGTH (FT)
1	PINK	1.9	30
2	RED	3.0	48
3	ORANGE	4.7	61
4	BLUE	7.1	70
5	PINK	8.8	55
6	RED	10.5	55
7	YELLOW	14.8	25
8	BLUE	16.8	35
9	PINK	18.6	40
10	ORANGE	7.3	102
11	RED	7.8	102
12	YELLOW	8.4	102
13	PINK	8.8	60

Bateman Civil Survey Company
Engineers • Surveyors • Planners
200 N. Main Street, Holly Springs, NC 27540 Ph: 919.577.1080 Fax: 919.577.1081
www.batemancivilsurvey.com info@batemancivilsurvey.com
NCBELS Firm No. C-2378

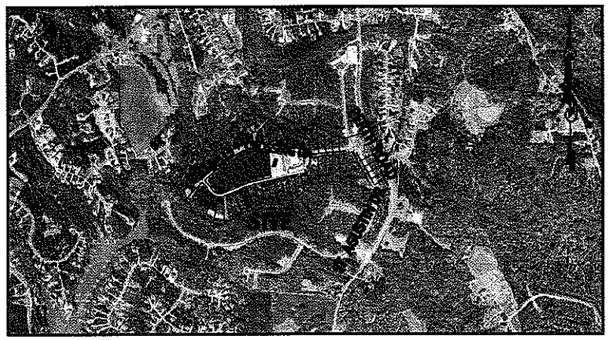

VICINITY MAP
(Not to Scale)

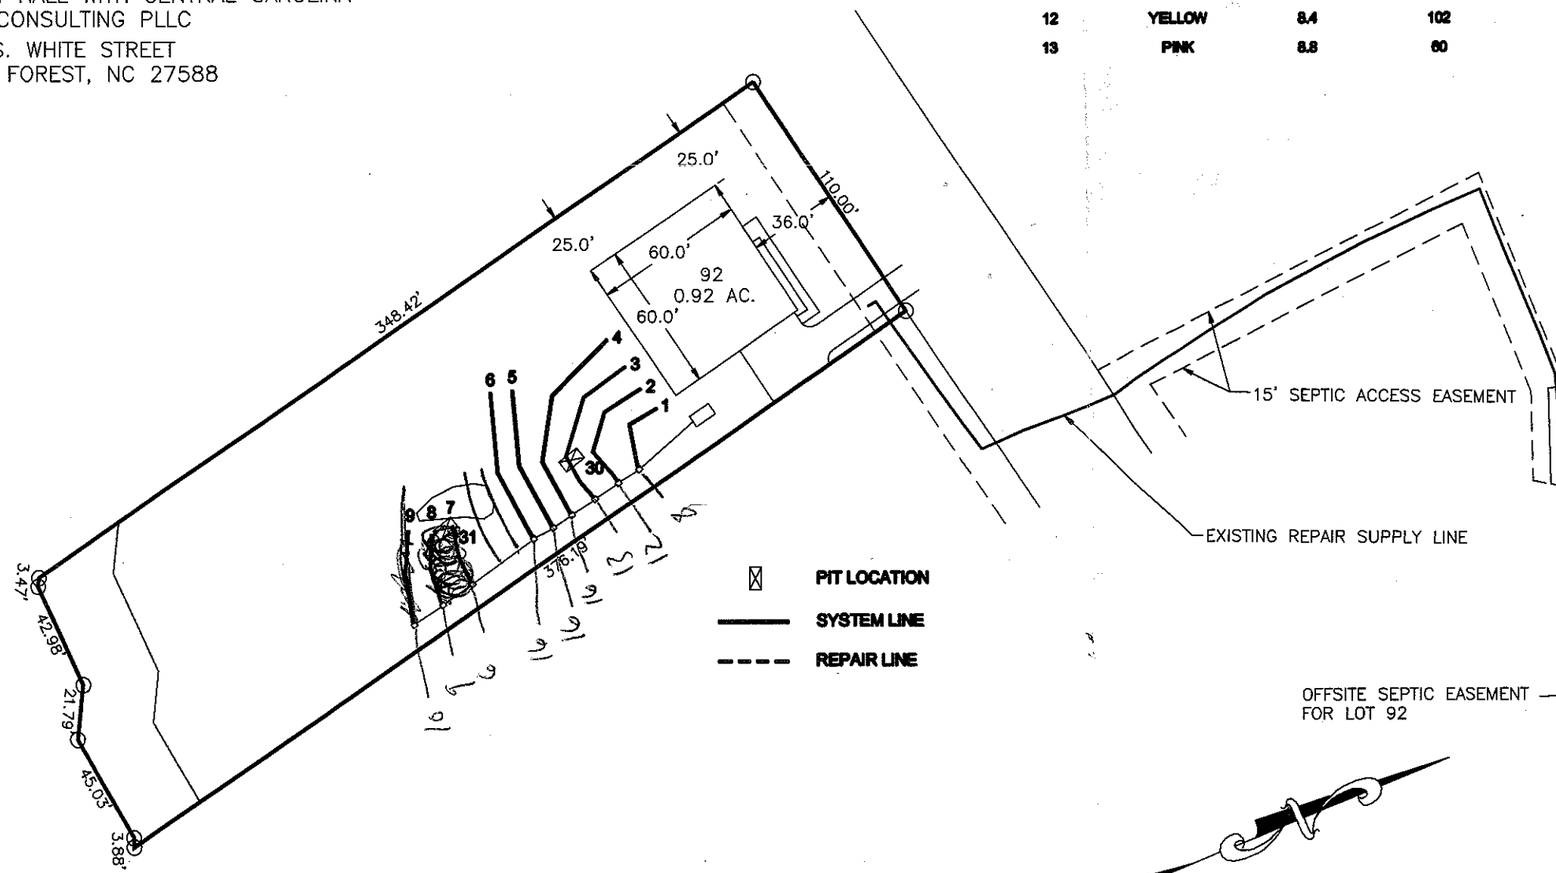

36" Need Pit

C-32 Acl
32-60 32-60

SEPTIC SYSTEM LAYOUT - LOT 92

FOR

MeritageHomes

BELLS CROSSING PHASE ONE LOT 91
MOORESVILLE, IREDELL COUNTY

DATE: 05/30/13 DRAWN BY: TMB CHECKED BY: TMB

SCALE: 1" = 60 ft