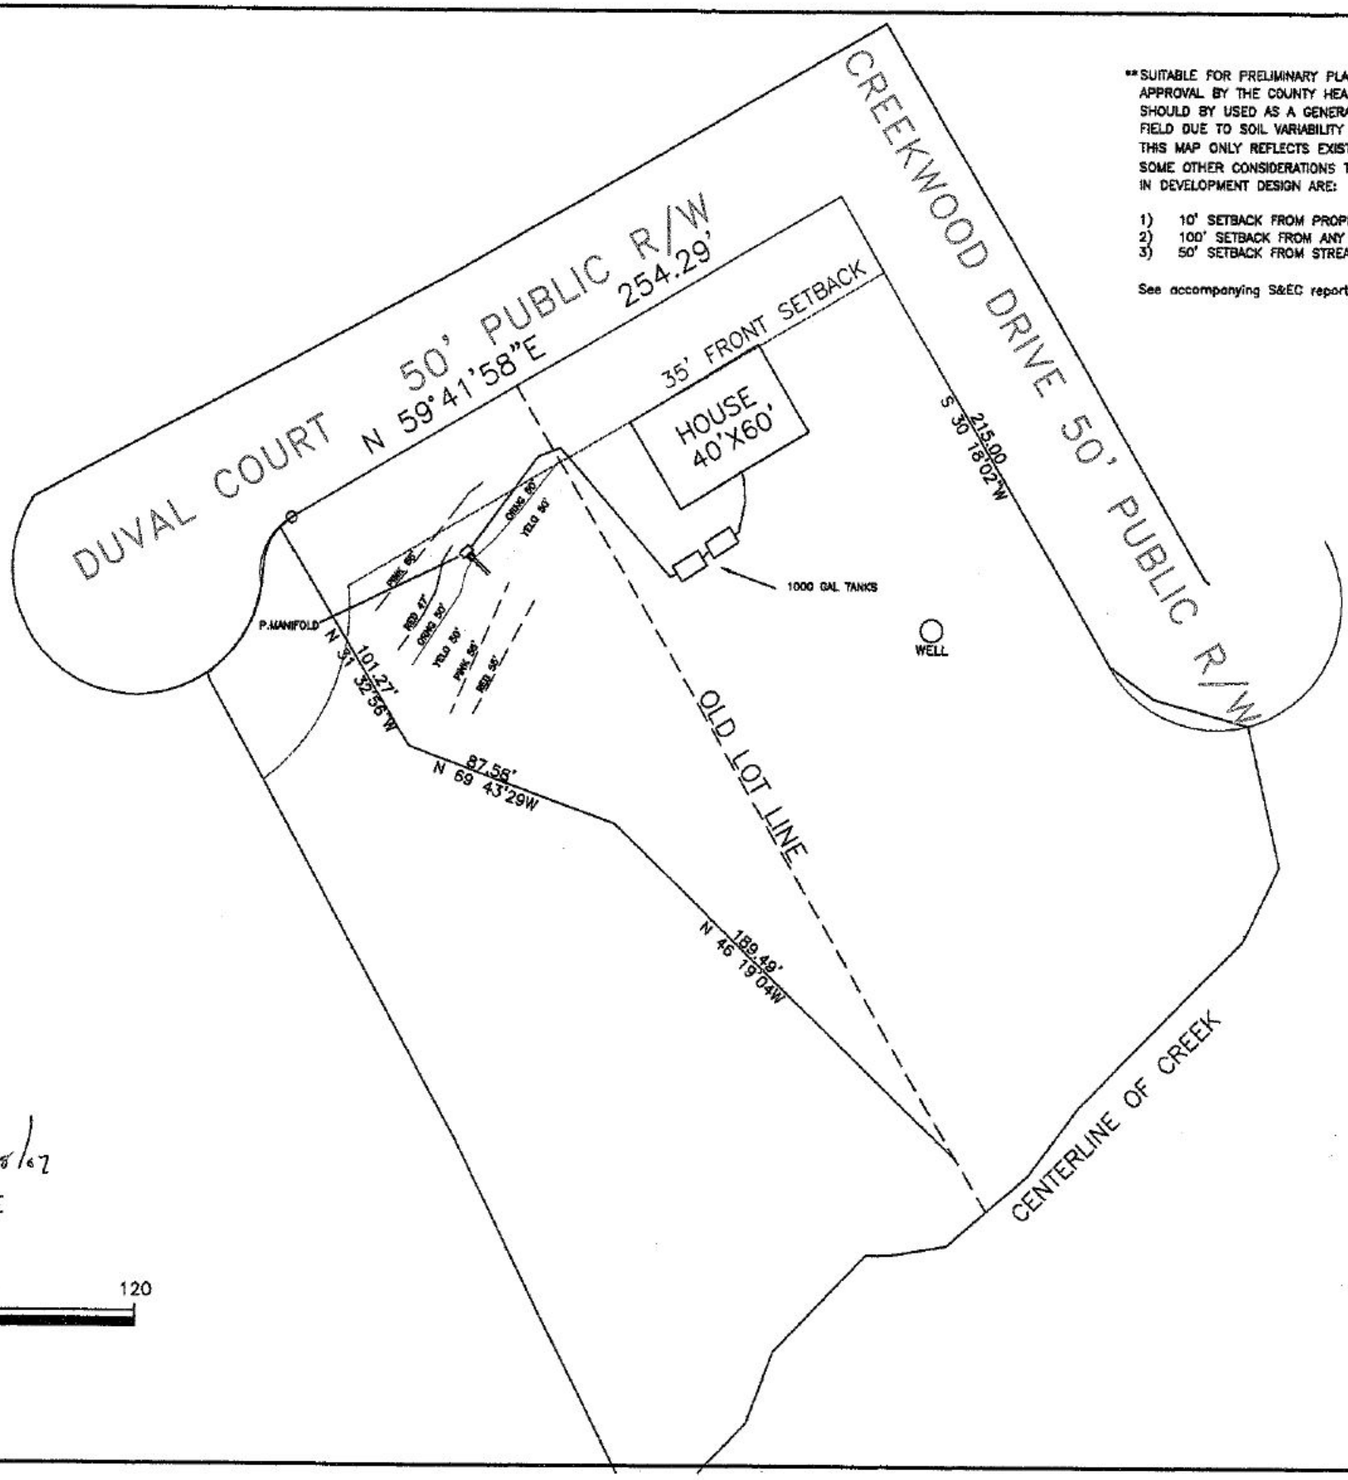


**SUITABLE FOR PRELIMINARY PLANNING PURPOSES ONLY. ALL LOTS WILL REQUIRE APPROVAL BY THE COUNTY HEALTH DEPARTMENT ON A LOT BY LOT BASIS. THIS MAP SHOULD BY USED AS A GENERAL GUIDE, SOME ADJUSTMENTS WILL BE NECESSARY IN THE FIELD DUE TO SOIL VARIABILITY AND TOPOGRAPHIC IRREGULARITIES.
THIS MAP ONLY REFLECTS EXISTING SOIL SUITABILITY FOR ON-SITE SEPTIC TANK SYSTEMS. SOME OTHER CONSIDERATIONS THAT AFFECT SITE SUITABILITY THAT SHOULD BE CONSIDERED IN DEVELOPMENT DESIGN ARE:

1) 10' SETBACK FROM PROPERTY LINE
2) 100' SETBACK FROM ANY WELL
3) 50' SETBACK FROM STREAMS, PONDS OR LAKES.

See accompanying S&EC report.

Revised 7/18/07

GRAPHIC SCALE
1" = 60'

60 0 60 120

JOB NO.
5-1097
PROJECT MGR.
WO
DRAWN
WO
FIELD WORK
WO,BF
SCALE
1" = 60'

Soil & Environmental Consultants, PA
230 Laffitte Ct Suite G • Concord, North Carolina 28025 • Phone (704)720-8405 • Fax (704) 720-8408
S&EC

PROJECT NAME:
ED HALES
CREEKWOOD
IREDELL COUNTY, NC
JULY 2007

SHEET TITLE:
SEPTIC SYSTEM LAYOUT
SKETCH MAP

SHEET 1 OF 1