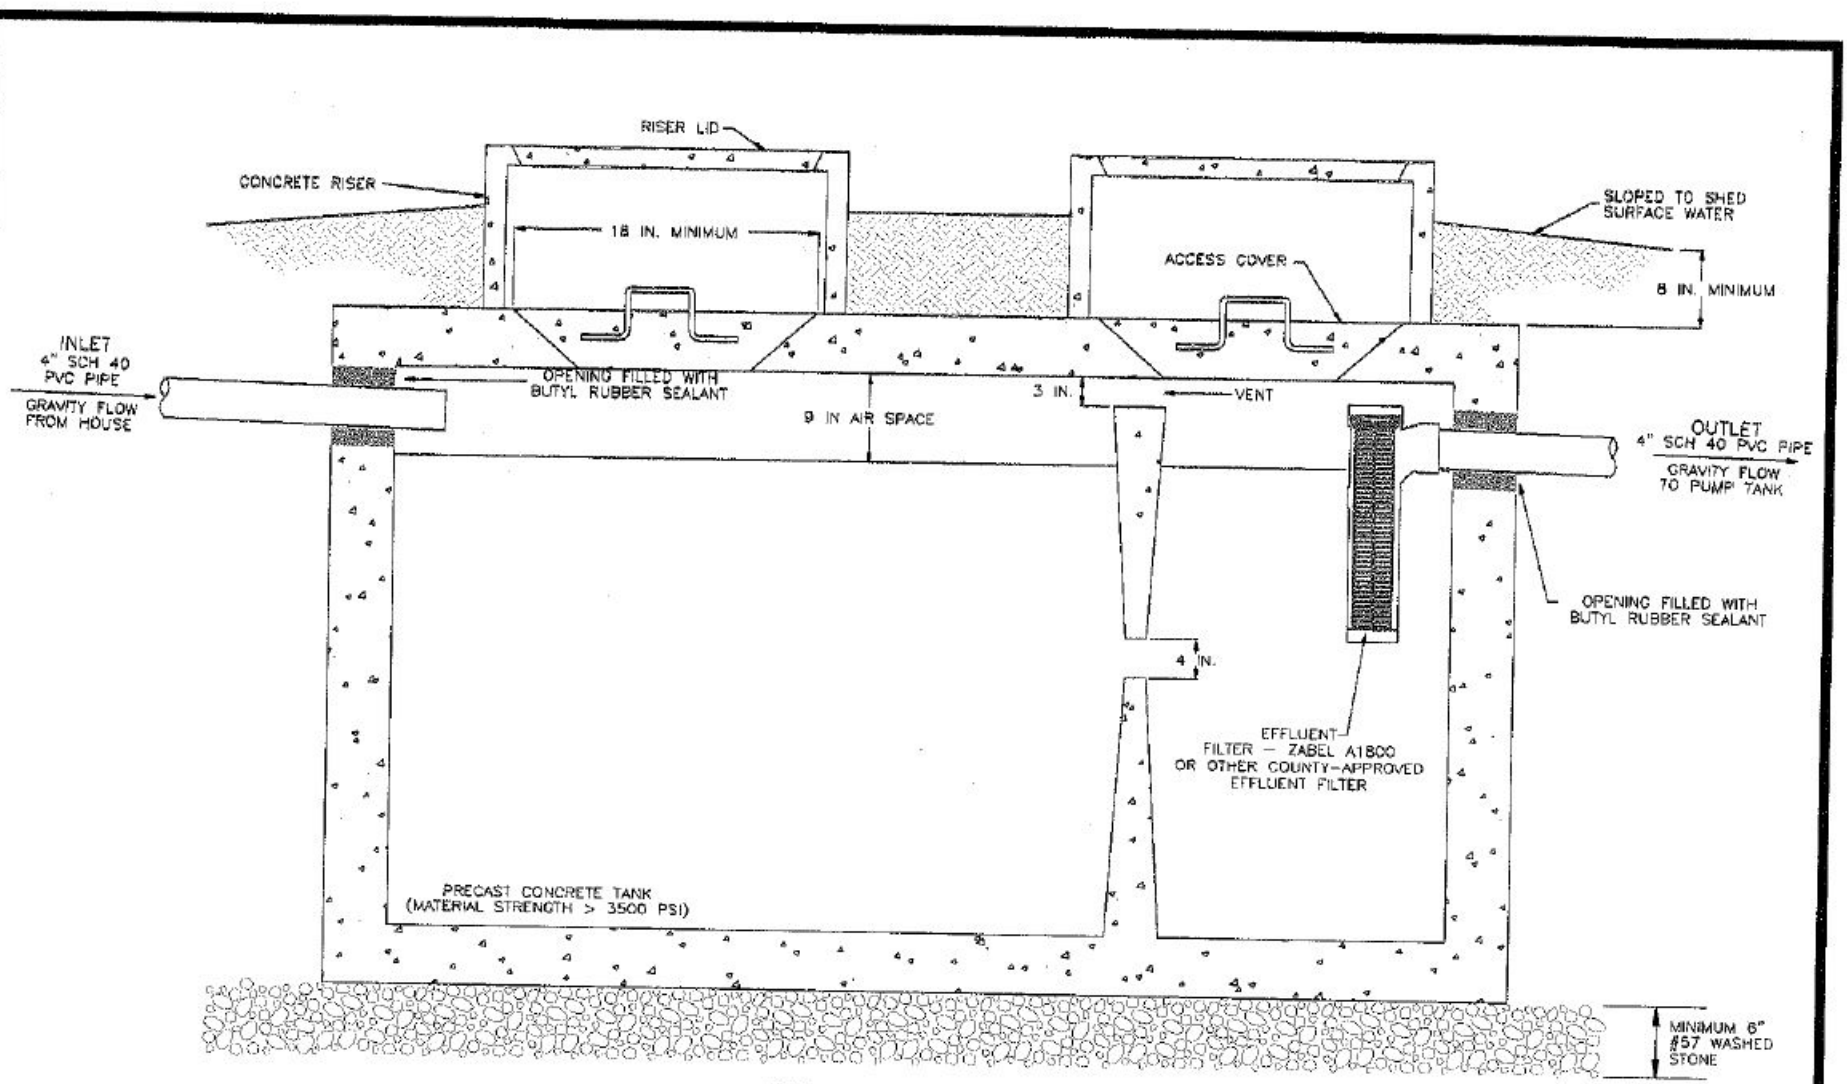


NOTES

1. TANK DIMENSIONS VARY BY MANUFACTURER.

1000 GALLON SEPTIC TANK

PROJECT NO: 4591	PROJECT NAME: **Creekwood**	S&EC
PROJECT MGR:	SHEET TITLE: SEPTIC TANK DIAGRAM	**Soil & Environmental Consultants, Inc.**
SCALE: NTS		11010 Raven Ridge Road Raleigh, North Carolina 27614 Phone: (919) 846-5900 Fax: (919) 846-5467 Web Page: www.SandEC.com