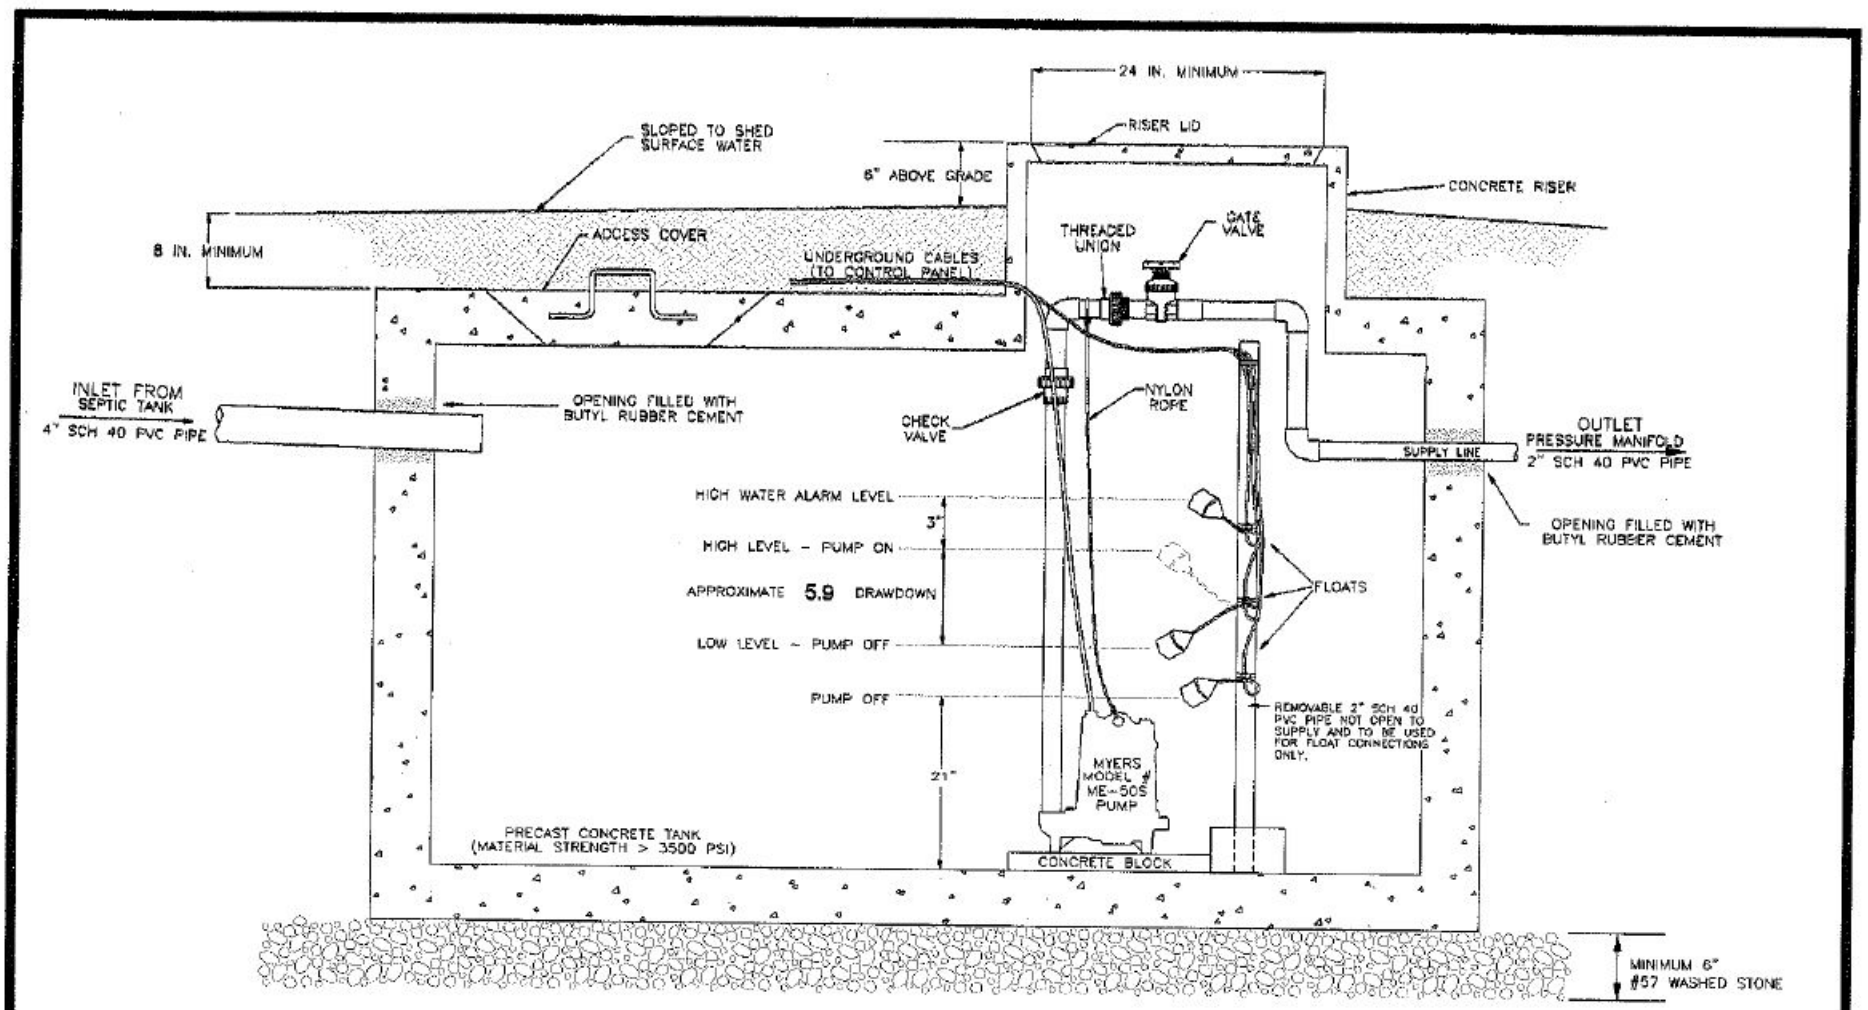


NOTES

1. TANK DIMENSIONS VARY BY MANUFACTURER.
2. DRAWDOWN WILL VARY WITH TANK DIMENSIONS. DRAWDOWN SHOWN BASED ON 21 GALLONS PER INCH.

1000 GALLON PUMP TANK

PROJECT NO: 5-1097	PROJECT NAME: Creekwood
PROJECT MGR:	
SCALE: NTS	SHEET TITLE: PUMP TANK DIAGRAM

S&EC
Soil & Environmental Consultants, Inc.
11016 Raven Ridge Road Raleigh, North Carolina 27614 Phone: (919) 846-2900 Fax: (919) 846-9467
Web Page: www.SandEC.com