


LINE SCHEDULE

LINE NUMBER	COLOR	FIELD ELEVATION	LENGTH (FT)
1	BLUE	0.8	75
2	PINK	2.0	88
3	RED	2.8	96
4	YELLOW	4.6	110
5	BLUE	6.2	110
6	ORANGE	7.8	~~100~~ 112
7	RED	9.8	85 84
8	YELLOW	11.1	65 69
9	BLUE	12.5	55 54
10	PINK	13.4	55 54
11	ORANGE	15.1	65 56
12	BLUE	16.7	59 56
13	RED	18.0	57
14	PINK	19.9	59

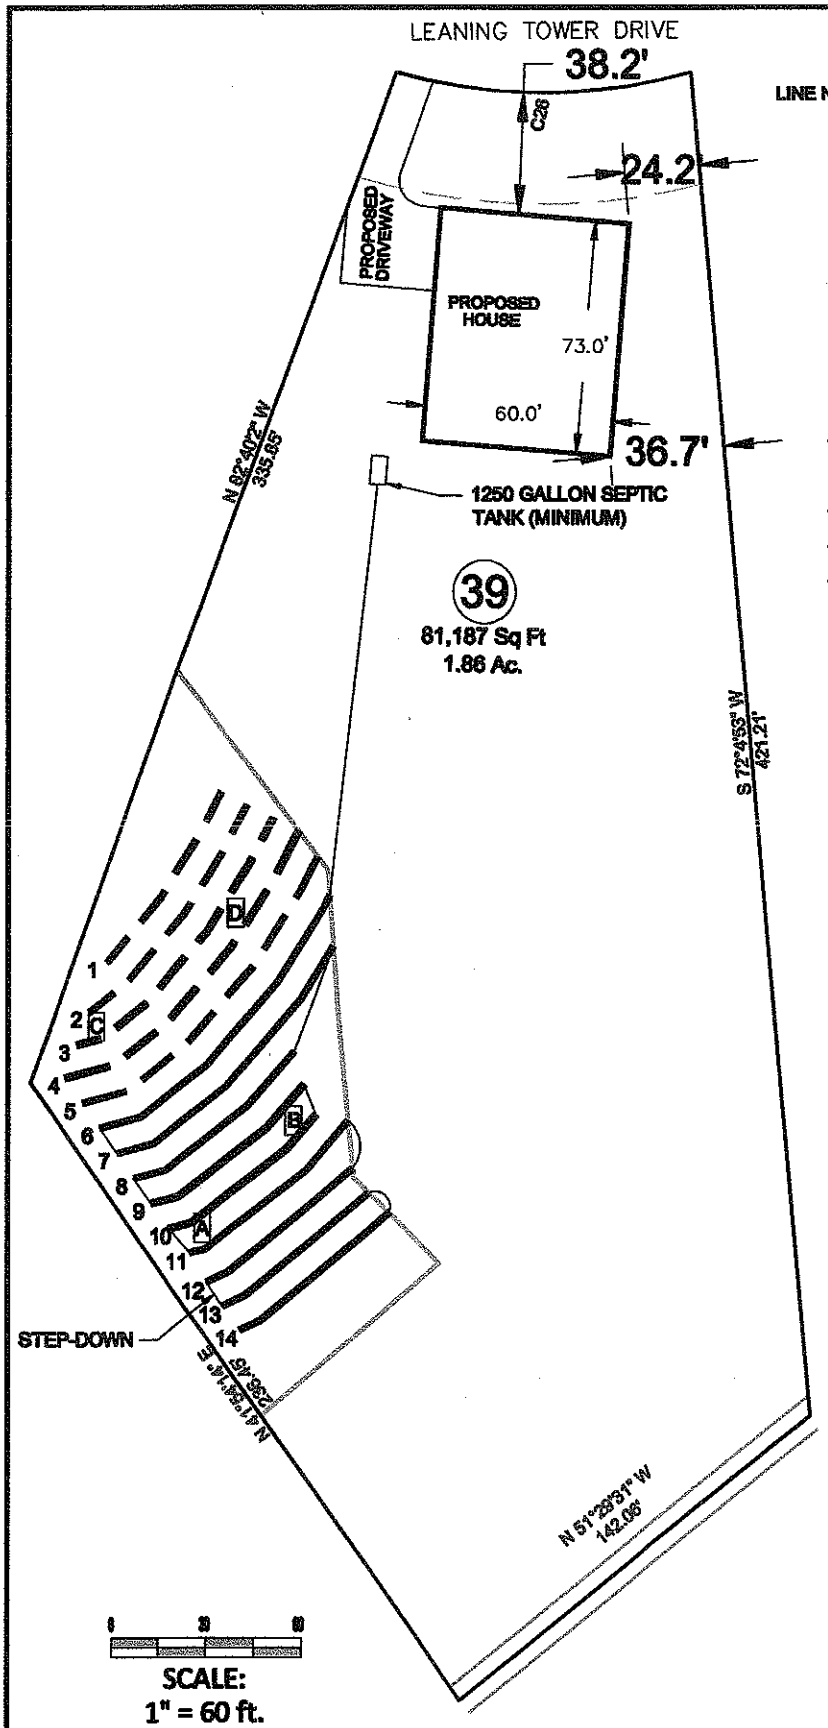

PRIMARY SYSTEM

REPAIR SYSTEM

REPAIR LINES (NOT USED)

PIT OR AUGER BORING [A]

LOT 39 BELLS CROSSING SUBDIVISION

5-BEDROOM ACCEPTED STATUS GRAVITY SYSTEM
LINES 6-14 TOTAL 600 LINEAR FEET
EZFLOW OR CHAMBER
LTAR 0.25
25% REDUCTION
36" TRENCH DEPTH MAX

5-BEDROOM LPP FED PANEL BLOCK REPAIR
LINES 1-5 TOTAL 479 LINEAR FEET
LTAR 0.3
50% REDUCTION
36" TRENCH DEPTH MAX

FOR GENERAL USE NOT A SURVEY
PRELIMINARY NOT FOR CONSTRUCTION

SOIL PROFILES AND ANALYSIS PROVIDED BY
CENTRAL CAROLINA SOIL CONSULTING PLLC

Bateman Civil Survey Company
Engineers • Surveyors • Planners
200 N. Main Street, Holly Springs, NC 27540 Ph: 919.577.1080 Fax: 919.577.1081
www.batemancivilsurvey.com info@batemancivilsurvey.com
NCBELS Firm No. C-3298

Meritage Homes

LOT 39
BELLS CROSSING SUBDIVISION
MOORESVILLE, NC
IREDELL COUNTY
REVISED 01/17/14
DATE: 12/10/13 DRAWN BY AH CHECKED BY: TMB