
PLATT
HC # 37

Acknowledgement Of
Plans Submittal ONLY!
Date 5/18/05
Date 5/18/05

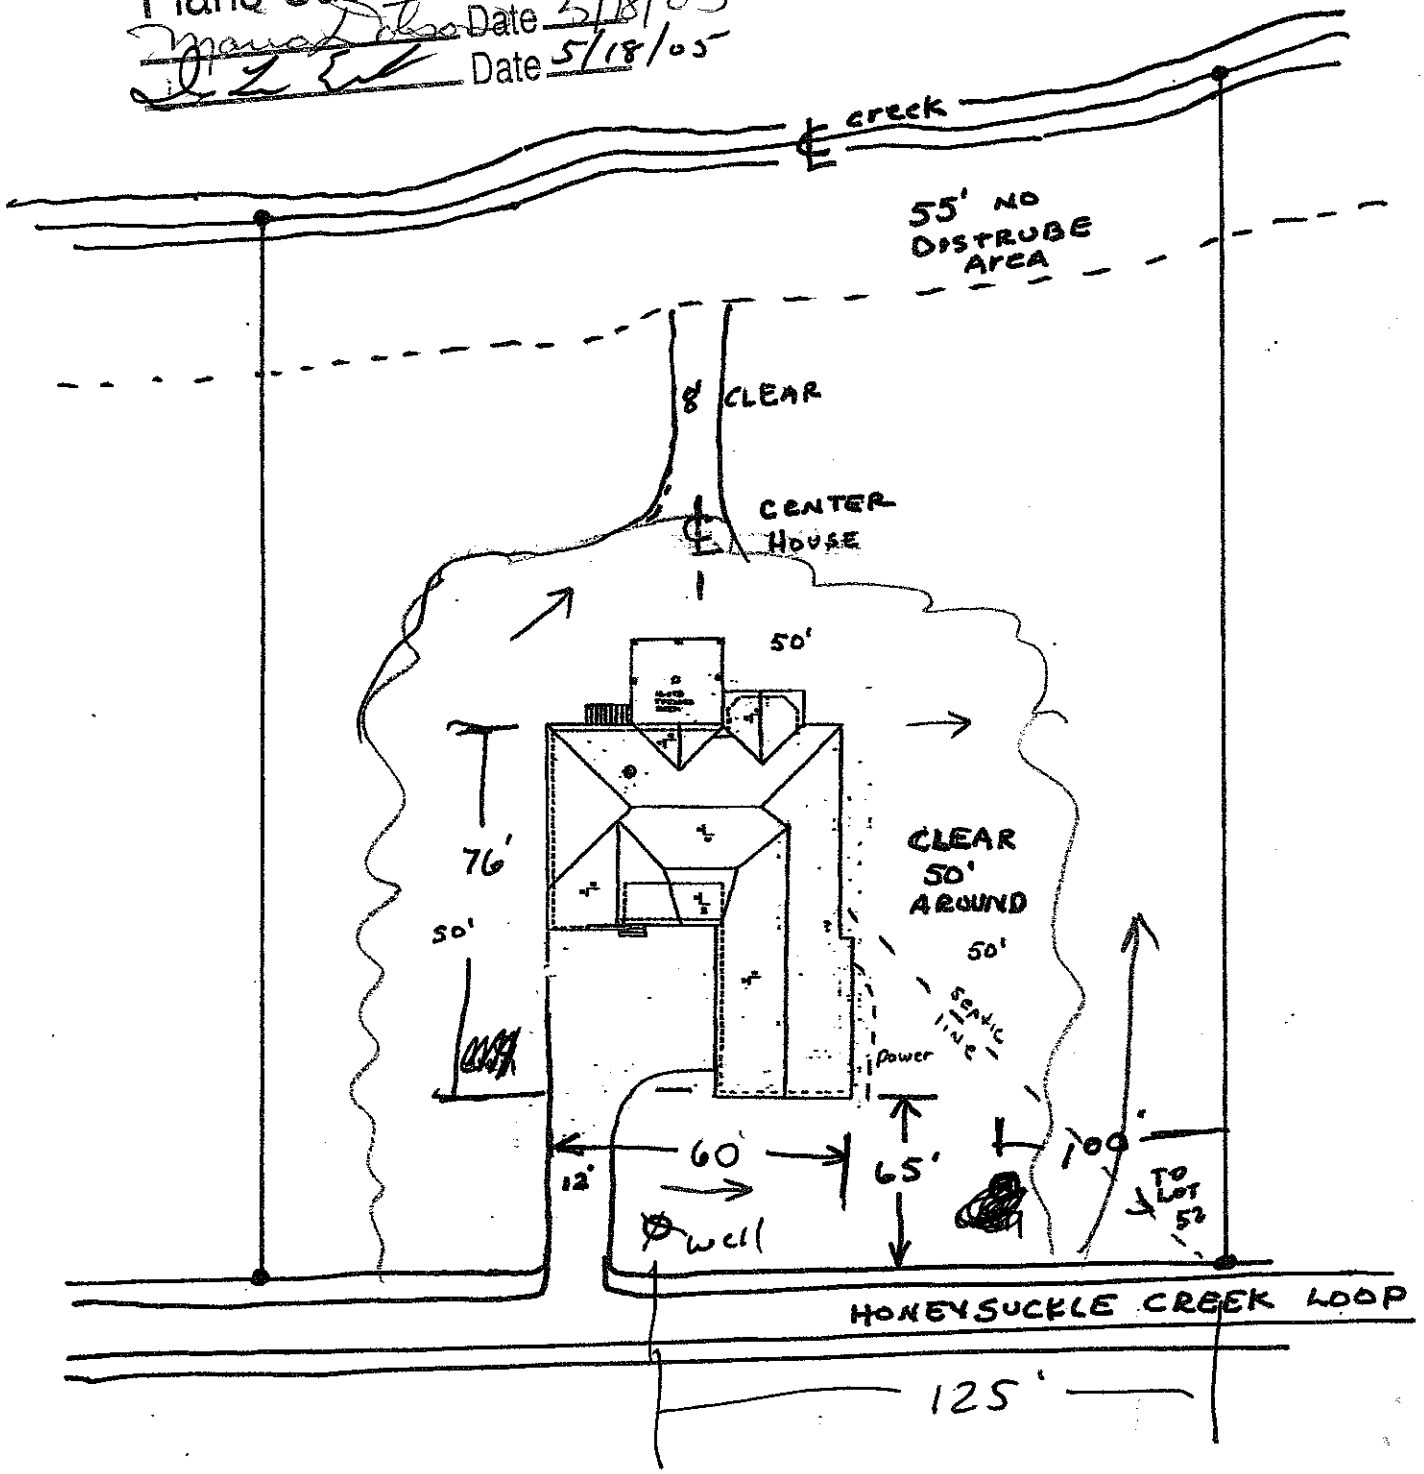


Buyer AKV date 4-19-
Buyer CW date 4-22
Builder _____ date _____

SHOW GRADE
CLEAR

60'


Floorplan 1A
HC 37

Acknowledgement Of
Plans Submittal ONLY!
Date 5/18/05
Date 5/18/05

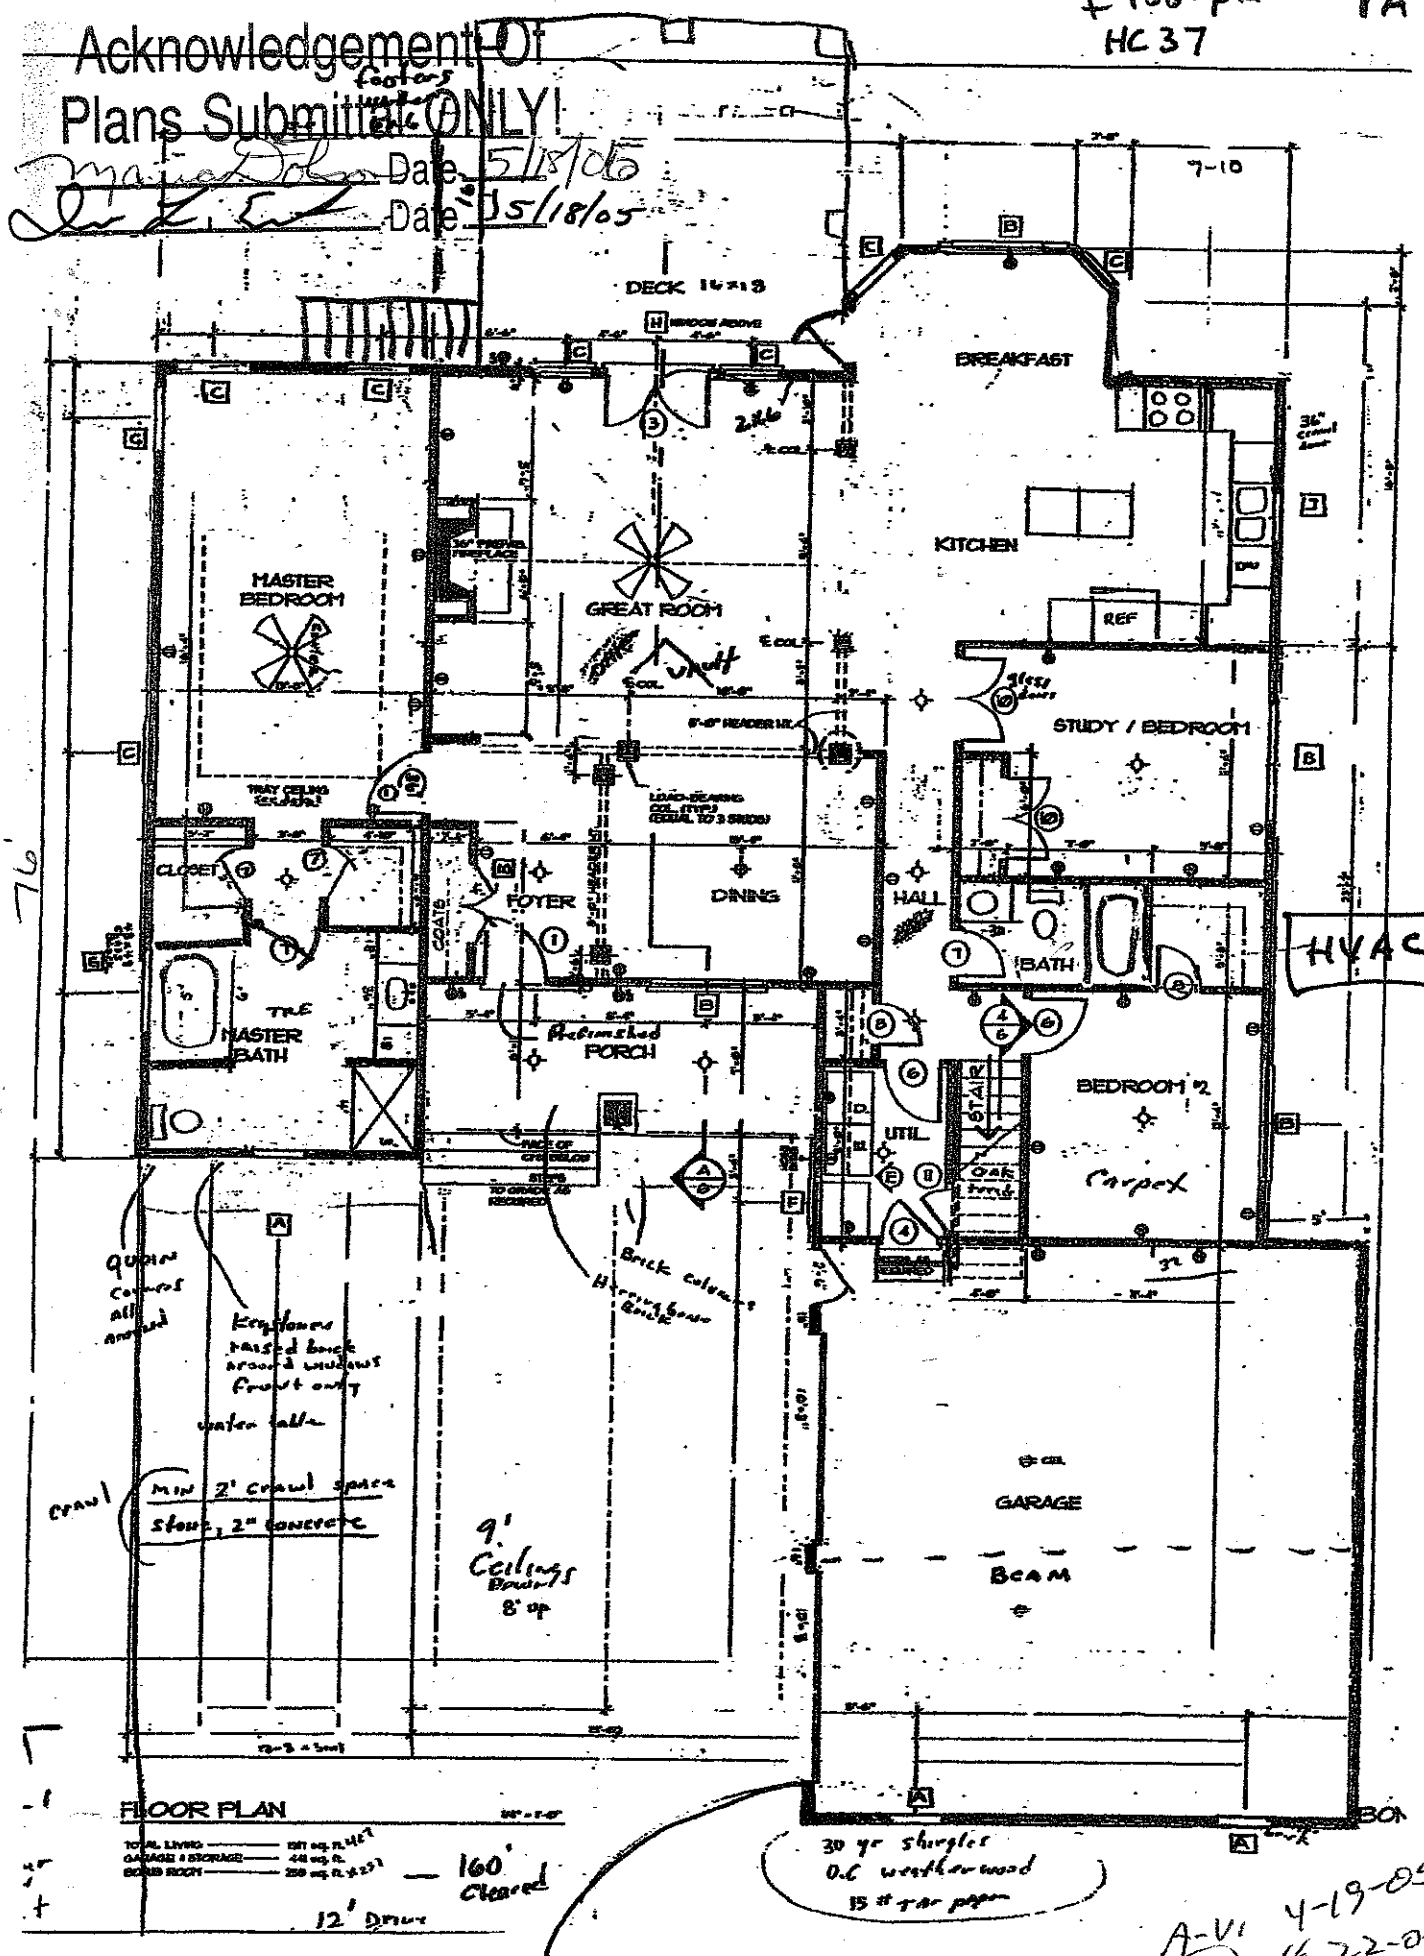

A-V! 4-19-05
4-22-05

HC37

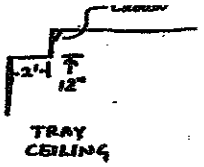

See page 15

1B

WINDOW SCHEDULE			SYMBOL ☐
MARK	SIZE	QUAN.	DESCRIPTION
A	2'-8" x 5'-3"		DH
B	(2) 2'-8" x 6'-3"	3	DH
C	2'-8" x 6'-3"	6	DH
D	2'-8" x 6'-3"	3	DH
E	2'-8" x 3'-10"	1	DH
F	2'-8" x 3'-3"	2	DH
G	3'x4'	1	FIXED, 9"x12" block
H	6'-3" x 2'-8"	1	FIXED, ARCH HEAD
J	2-8 X	1	CSMT

ALL WINDOWS ARE INSULATED AND WEATHERSTRIPPED.
VERIFY LOCAL CODE EGRESS WINDOW REQUIREMENTS PRIOR TO CONSTRUCTION
WINDOW MANUFACTURER TO PROVIDE TEMPERED GLASS WHERE REQUIRED BY CODE.
VERIFY WINDOW MODEL NUMBERS AND SIZES WITH MANUFACTURER BEFORE STARTING CONSTUCTION


Acknowledgement Of Plans Submittal ONLY!

Maria Dotson Date 5/18/05

Date 5/18/05

DOOR SCHEDULE			SYMBOL ○
MARK	SIZE	QUAN.	DESCRIPTION
1	3'-0" x 6'-8"	1	EXT. 3/4 GLASS W/ 22" SIDELITE & ARCH TRANSOM @
2	2'-8" x 6'-8"	1	EXT. 3/4 GLASS W/ 19" TRANSOM
3	(2) 2'-6" x 6'-8"	2	EXT. 3/4 GLASS W/ 19" TRANSOM
4	2'-8" x 6'-8"	1	EXT. HOUR FIRE-RATED
5	16'-0" x 7'-0"	1	GARAGE
6	2'-6" x 6'-8"	4	INT.
7	2'-4" x 6'-8"	2	INT.
8	2'-0" x 6'-8"	5	INT.
9	1'-6" x 6'-8"	1	INT.
10	(2) 2'-0" x 6'-8"	2	INT.
11	2'-0" x 4'-0"	1	INT.

See page 15

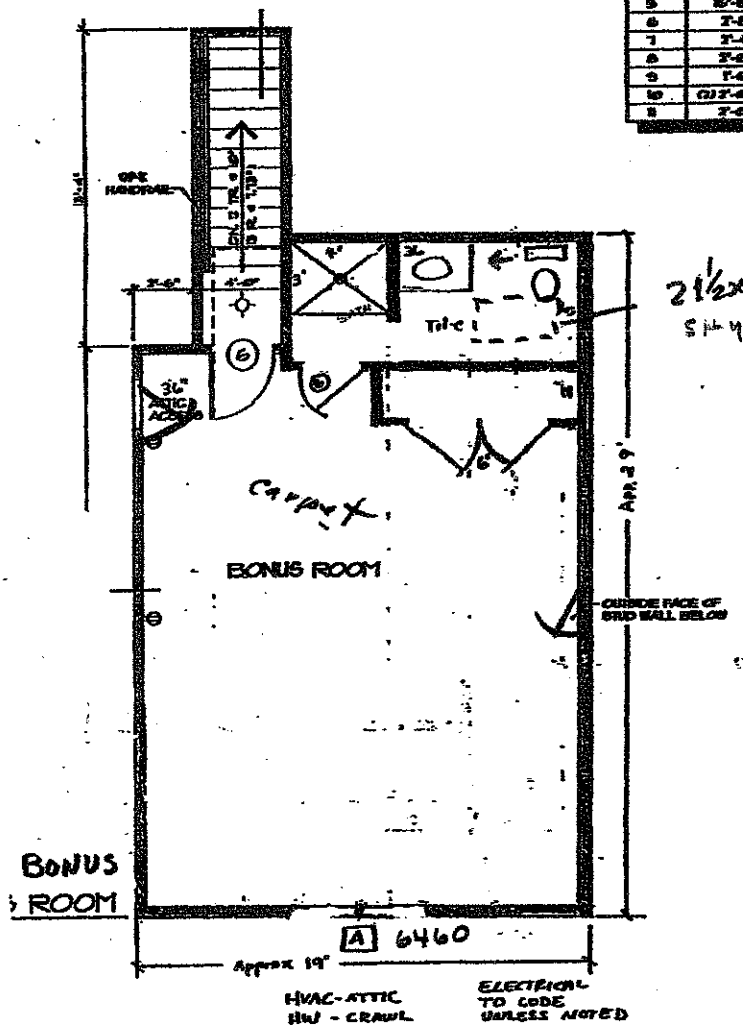

PLAN NOTES:

1. VERIFY ALL LOCAL CODES, ENERGY TYPES, AND SITE CONDITIONS PRIOR TO CONSTRUCTION.
2. REVIEW SELECTED MECHANICAL SYSTEMS WITH OWNER PRIOR TO CONSTRUCTION.
   REVIEW SUB-CONTRACTORS LOCATIONS OF THE WATER HEATER AND HVAC UNITS WITH THE OWNER PRIOR TO CONSTRUCTION. VERIFY LOCAL BUILDING CODE REQUIREMENTS AND MANUFACTURER REQUIREMENTS FOR ATTIC, CRAWL SPACE, OR GARAGE LOCATIONS.
   HVAC EQUIPMENT IN THE ATTIC SPACE SHALL BE ACCESSIBLE BY AN OPENING LARGER THAN THE LARGEST PIECE OF EQUIPMENT (TO ALLOW REMOVAL OF THE EQUIPMENT) AND IN NO CASE LESS THAN 22"x36".
3. SEE STRUCTURAL DRAWINGS FOR ADDITIONAL INFORMATION.
4. INSULATE AROUND ALL BASINS AND UTILITY ROOM.
5. TYPICAL WALL 2x4'S @ 16" O.C. UNLESS OTHERWISE DIMENSIONED.
6. PROVIDE SMOKE DETECTORS AS REQUIRED BY CODE.
7. PROVIDE DOORBELLS, TRANSFORMER, AND CHIME.

I HAVE REVIEWED THE CHANGES AND AGREE TO THIS PLAN

Buyer _____ date _____

Buyer _____ date _____

Builder _____ date _____

AIV 4-19-05

CW 4-22-05