
Acknowledgement of
Plans Submittal ONLY!

Date 7/15/15

Date 8/3/15

in-2804.DWG

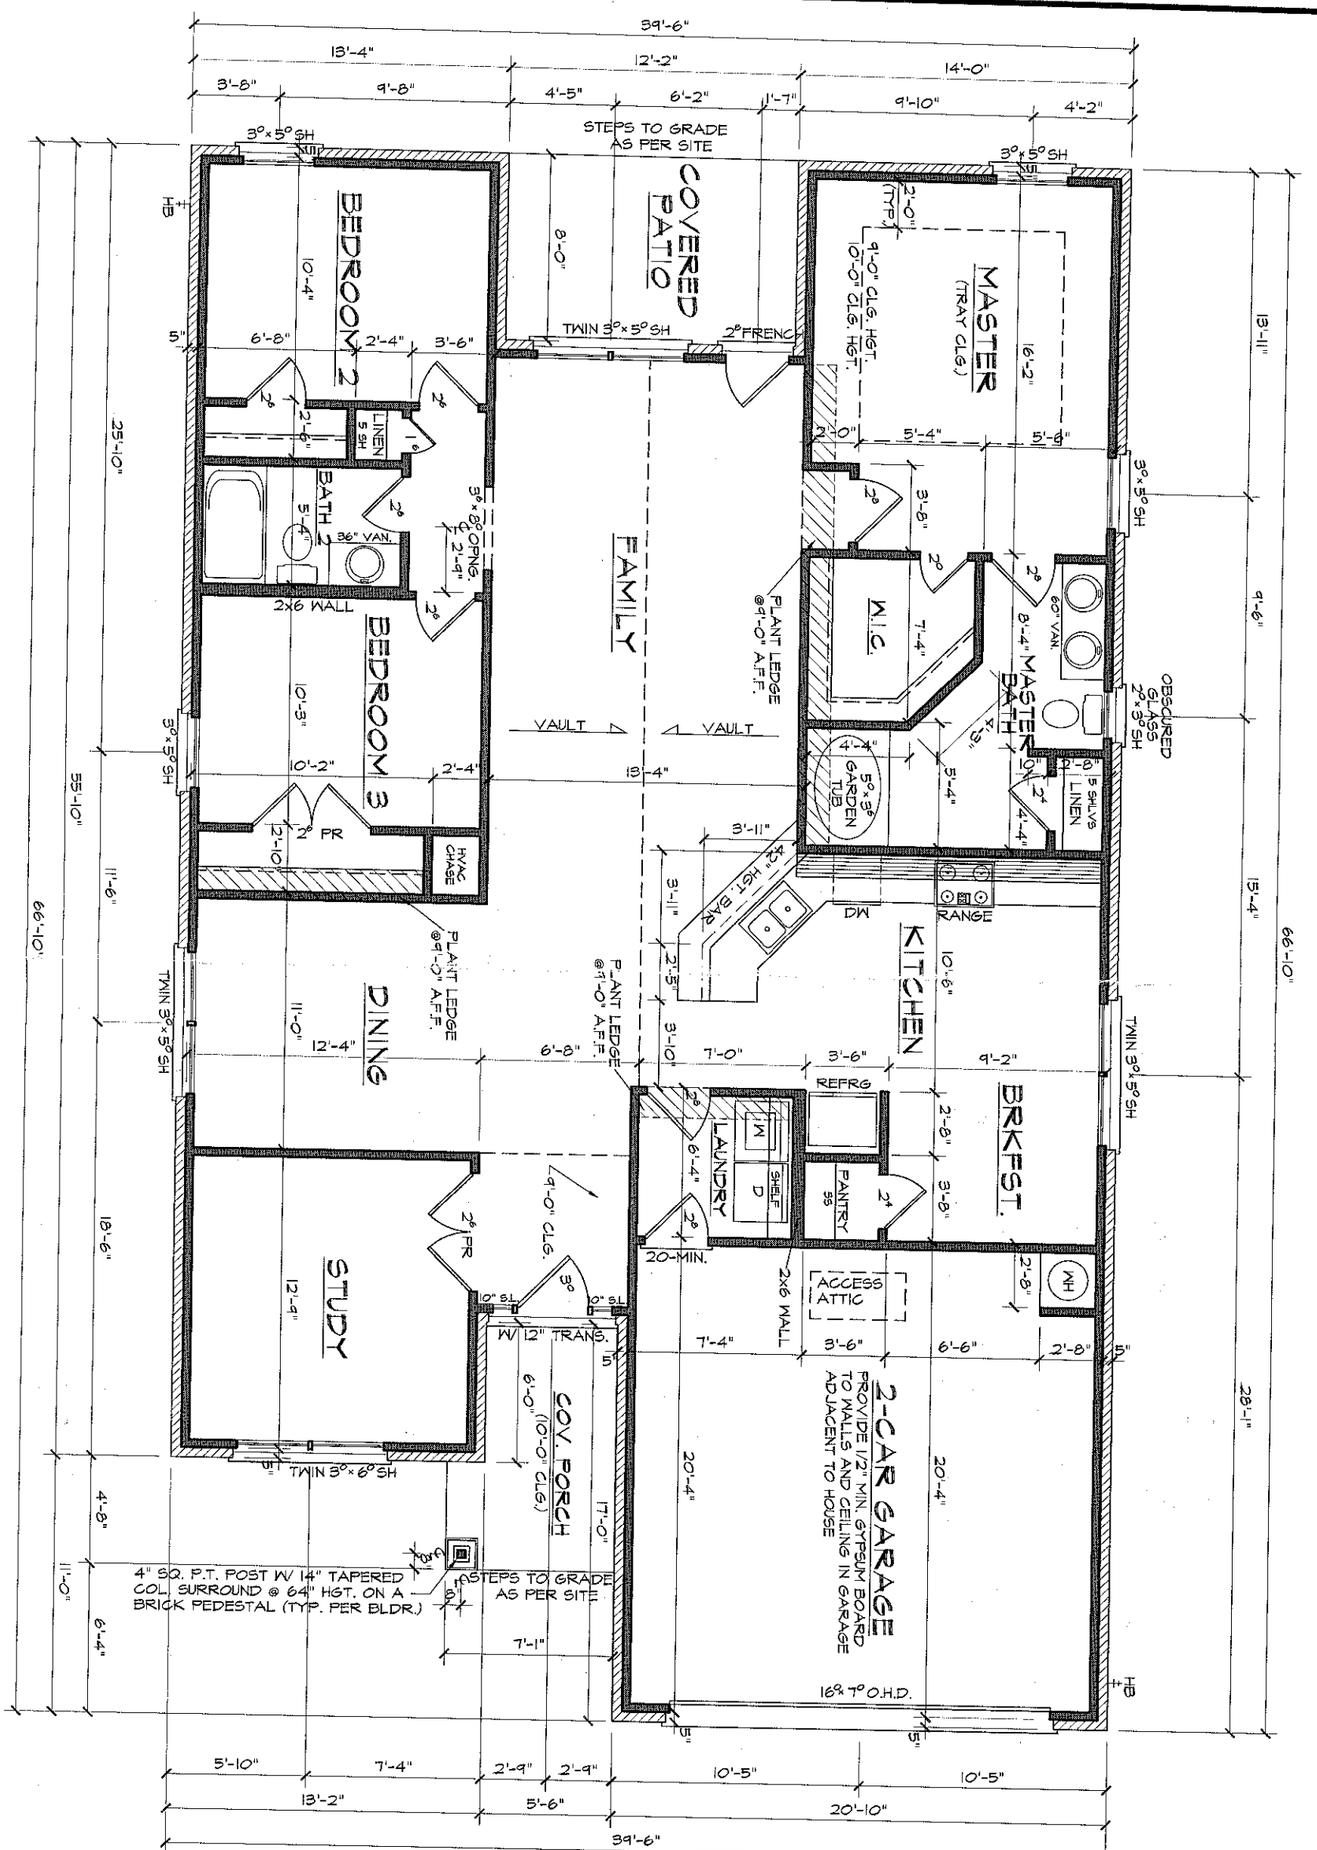

FLOOR PLAN

SHEET 3

DATE DRAWN 6-4-2015

REVISIONS

1820 "A" FE (R) HG020

RALEIGH, NC
2804

AUTOCAD 2004

ADAMS HOMES AEC, LLC

BL #CBC043518

1401 SUNDAY DRIVE, SUITE 115
RALEIGH, NC 27607
919-233-6747 (office) 919-233-6780 (fax)