IREDELL COUNTY HEATLH DEPARTMENT

PAGE 2: *SITE PLAN WORKSHEET*

SEE THE SAMPLE SITE PLAN BELOW. INCOMPLETE SITE PLANS WILL BE RETURNED TO YOU FOR COMPLETION AND MAY RESULT IN A DELAY IN THE ISSUANCE OF YOUR SEPTIC SYSTEM PERMIT!!!

Place an (X) beside each item as you complete the site plan:

_____ Property Line measurements are clearly identified…
_____ All proposed structures are indicated…
SHOW: proposed house or business footprint, wells, water lines, patios, pools and decks, and any other item that will occupy space on the site
_____ Front and side setbacks from property line…
_____ Preferred driveway location and configuration, preferred well location…
_____ Area you prefer your septic system to be placed…
_____ North arrow, or other sufficient indicator of direction…

Circle N/A on the following if appropriate:


_____ Location of septic systems and wells within 100' of your property… N/A
_____ Location of easements and rights of ways on your property… N/A
_____ Location of any designated wetlands on the property… N/A


Signature: _____

Property owner or owner's legal representative signature (SIGNATURE REQUIRED)

7-27-10
DATE

USE THIS SPACE TO DRAW YOUR SITE PLAN

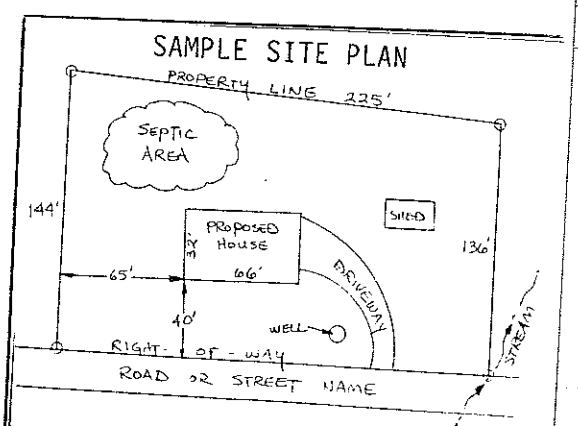

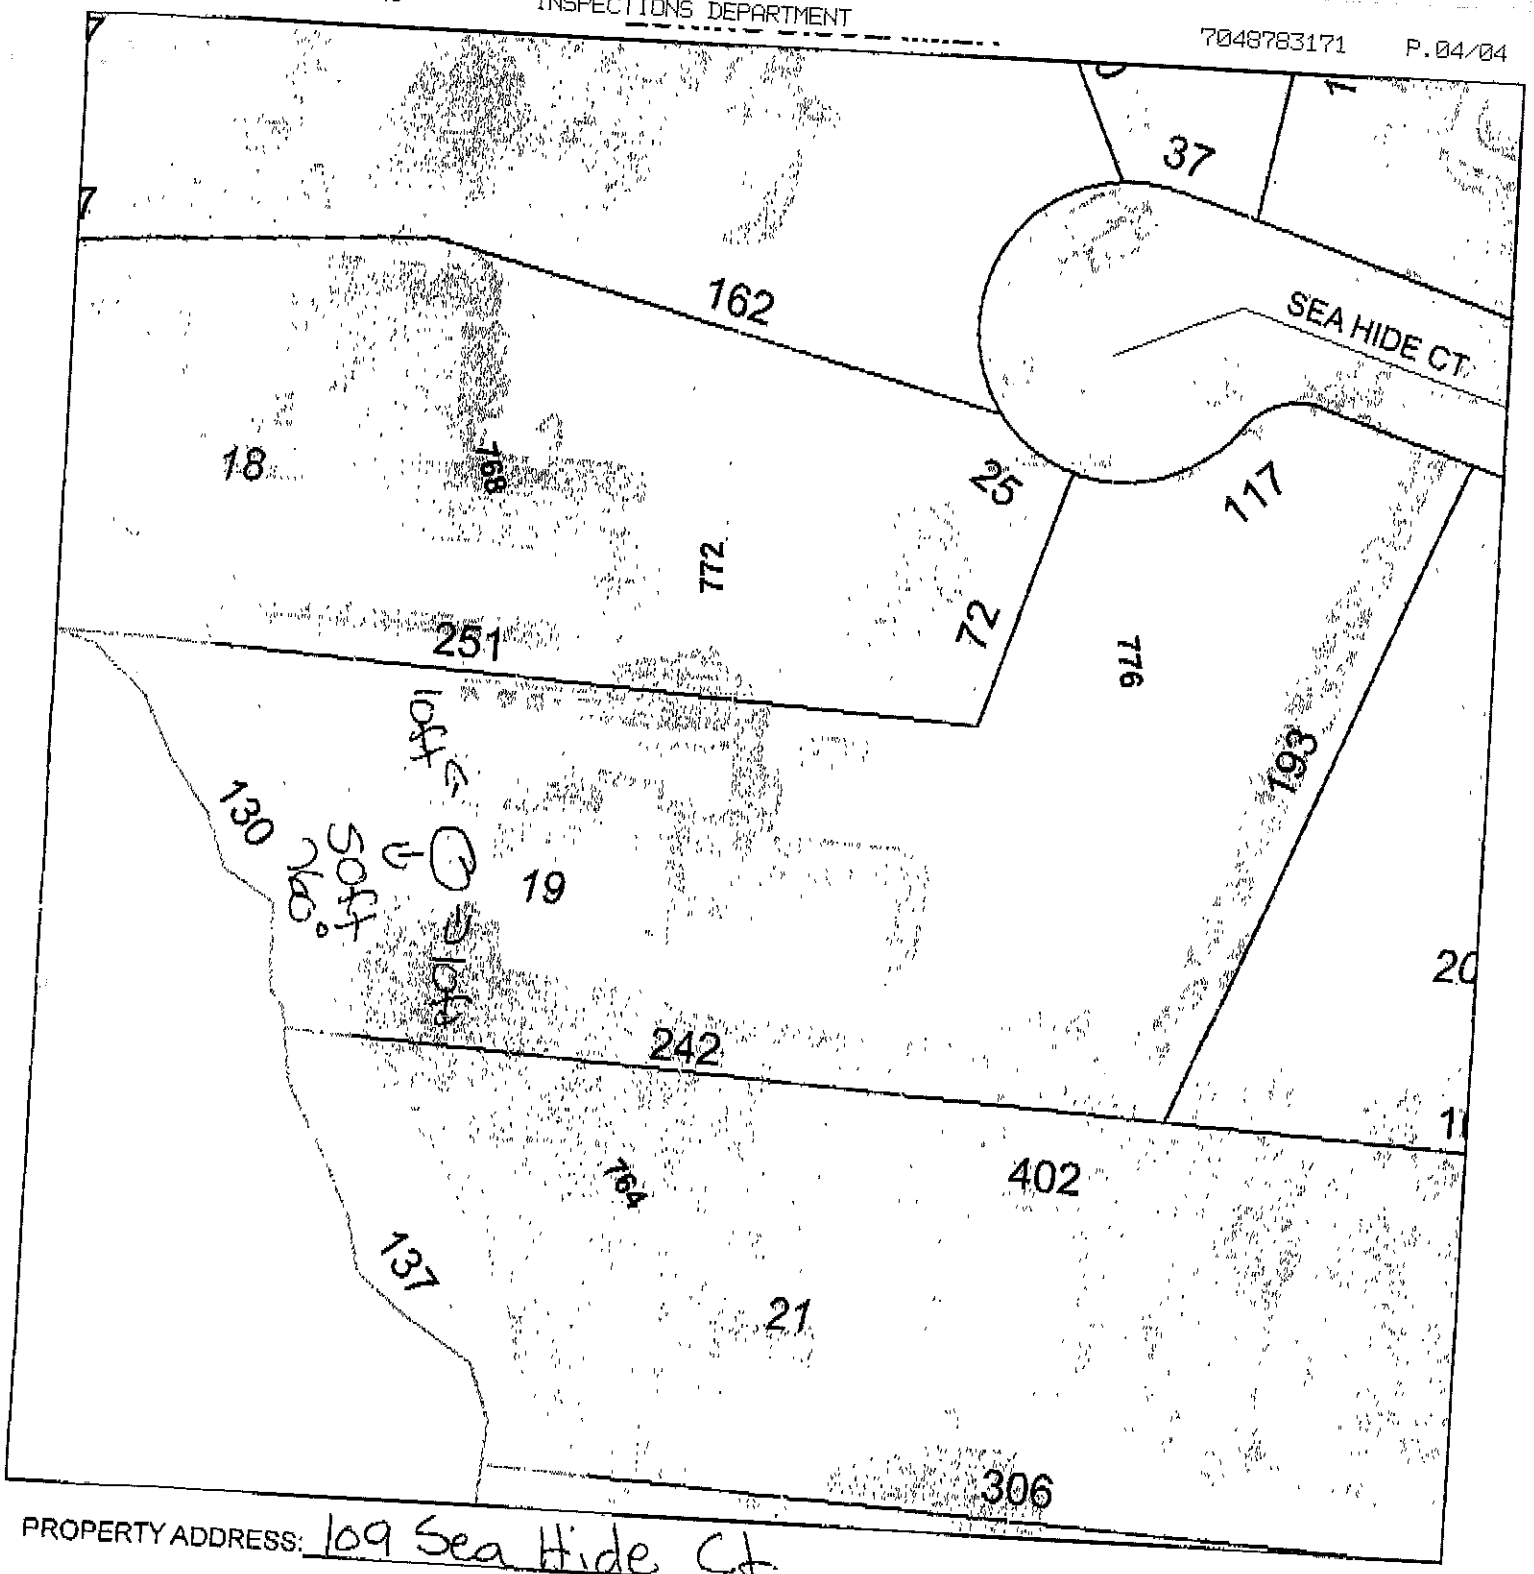

PROPERTY ADDRESS: 109 Sea Hide Ct.

The applicant certifies that there are no deed restrictions, contractual agreements or governmental regulations of any kind that interfere with or prohibit the use of the property or the use for which this permit is requested. Applicant further acknowledges that the enforcement of deed restrictions, plat conditions, and other contractual agreements will not be undertaken by Iredell County and is the sole responsibility of the affected parties.

7/27/10