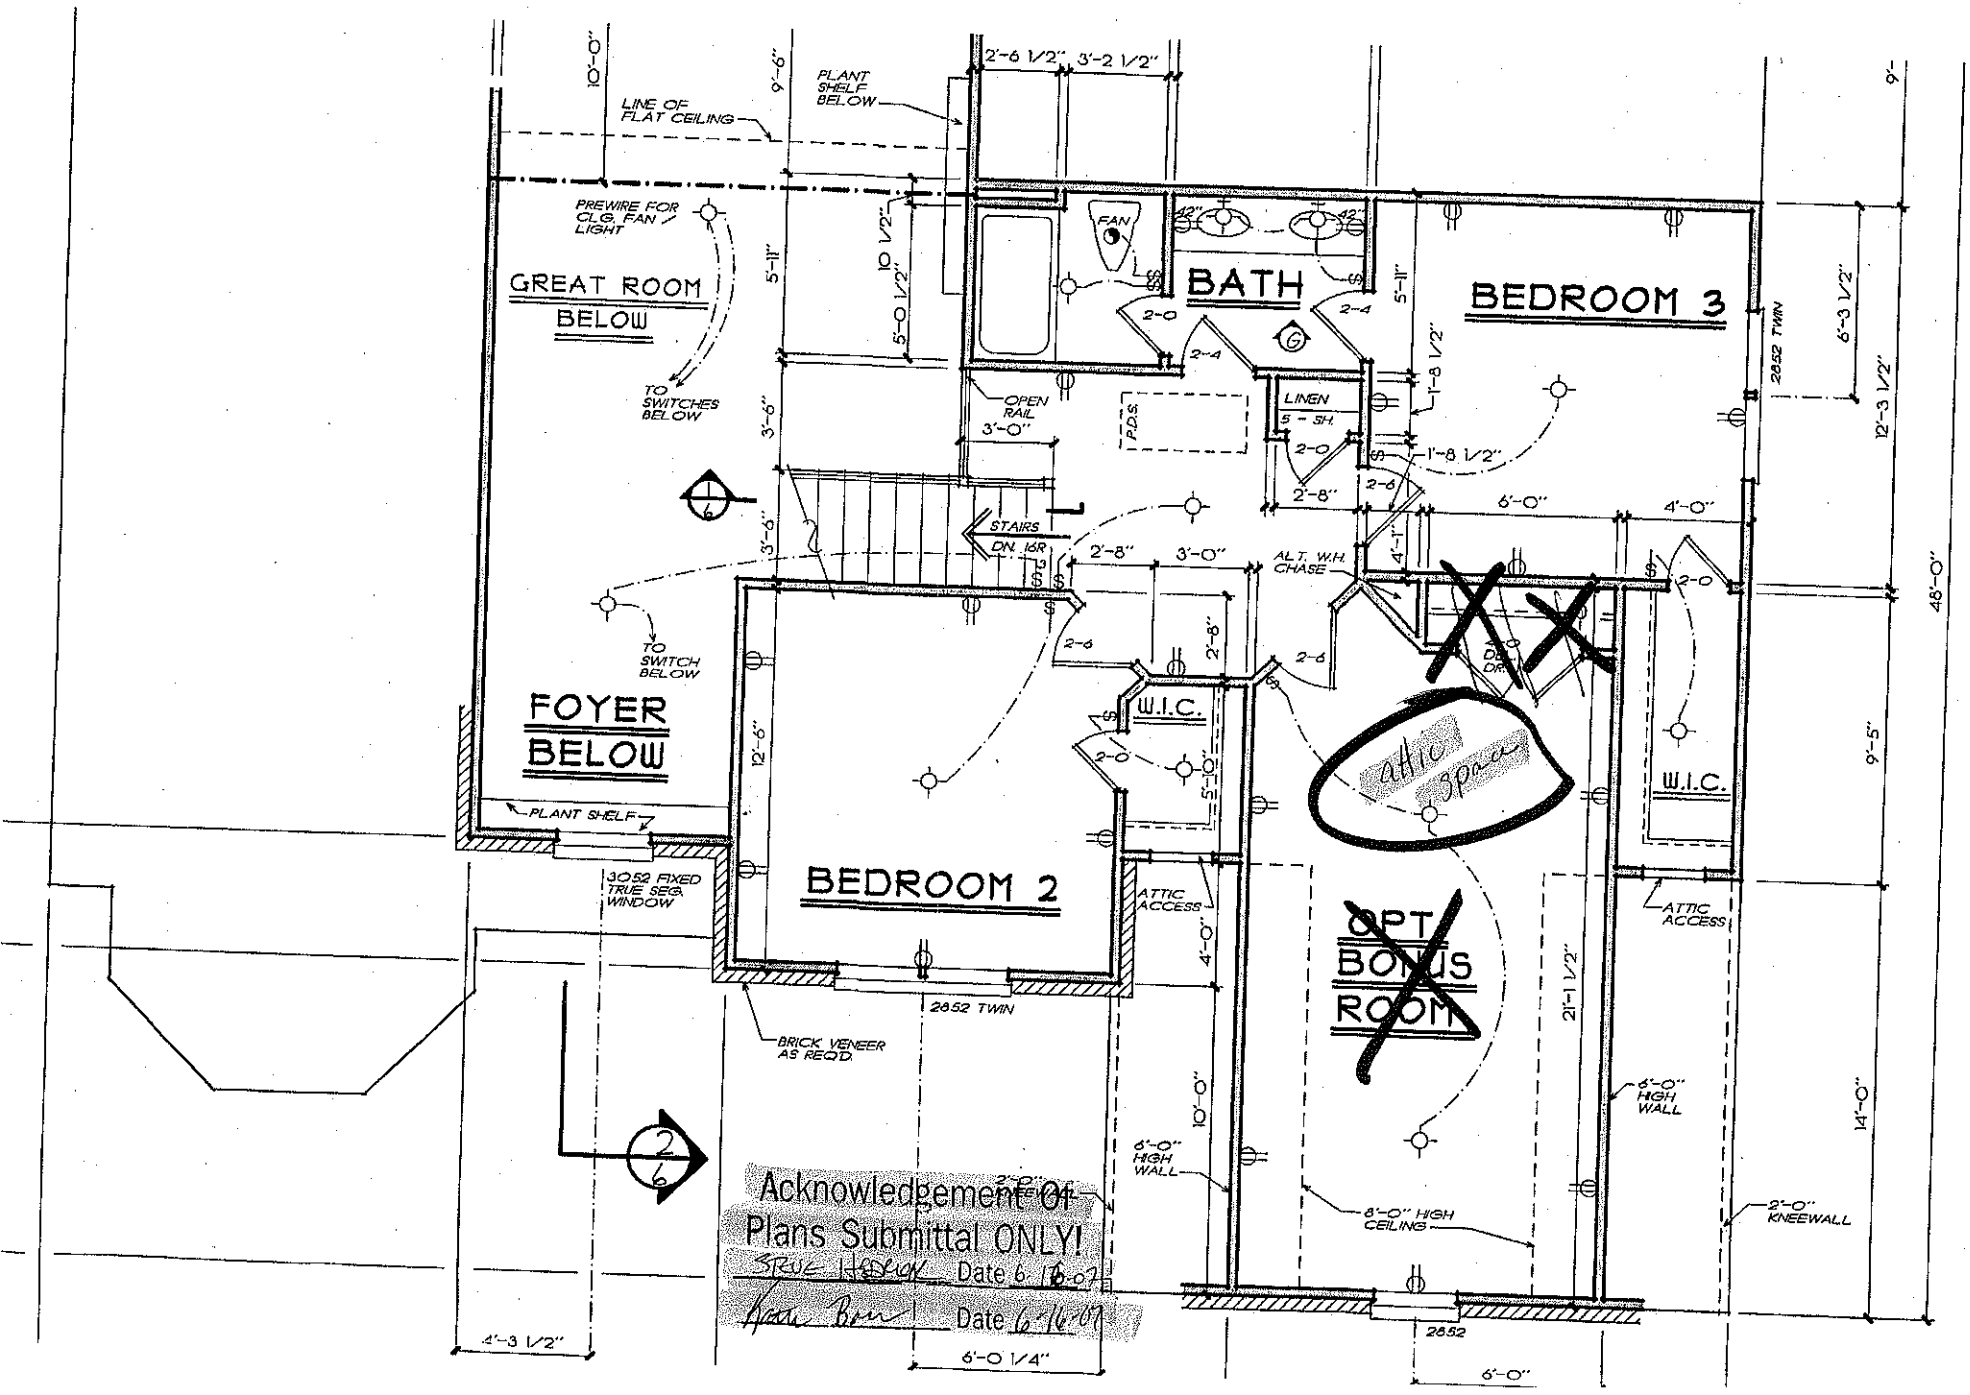

GREAT ROOM BELOW
FOYER BELOW
BEDROOM 2
BATH
BEDROOM 3
OPT BONUS ROOM
W.I.C.
LINEN
5 - SH.
ALT. W.H. CHASE
STAIRS DN. 16R
OPEN RAIL
P.D.S.
FAN
PREWIRE FOR CLG. FAN / LIGHT
TO SWITCHES BELOW
TO SWITCH BELOW
LINE OF FLAT CEILING
PLANT SHELF BELOW
PLANT SHELF
3052 FIXED TRUE SEG. WINDOW
BRICK VENEER AS REQ'D.
ATTIC ACCESS
2852 TWIN
6'-0" HIGH WALL
8'-0" HIGH CEILING
2'-0" KNEEWALL
10'-0"
9'-6"
5'-11"
5'-0 1/2"
10 1/2"
3'-6"
3'-0"
2'-6 1/2"
3'-2 1/2"
42"
2'-0
2'-4
1'-8 1/2"
2'-8"
2'-6
6'-0"
4'-0"
4'-1"
3'-0"
12'-6"
5'-0"
4'-0"
21'-1 1/2"
6'-3 1/2"
12'-3 1/2"
9'-5"
14'-0"
48'-0"
4'-3 1/2"
6'-0 1/4"
6'-0"
2852
Acknowledgement Of
Plans Submittal ONLY!
Date 6-16-07
Date 6-16-07