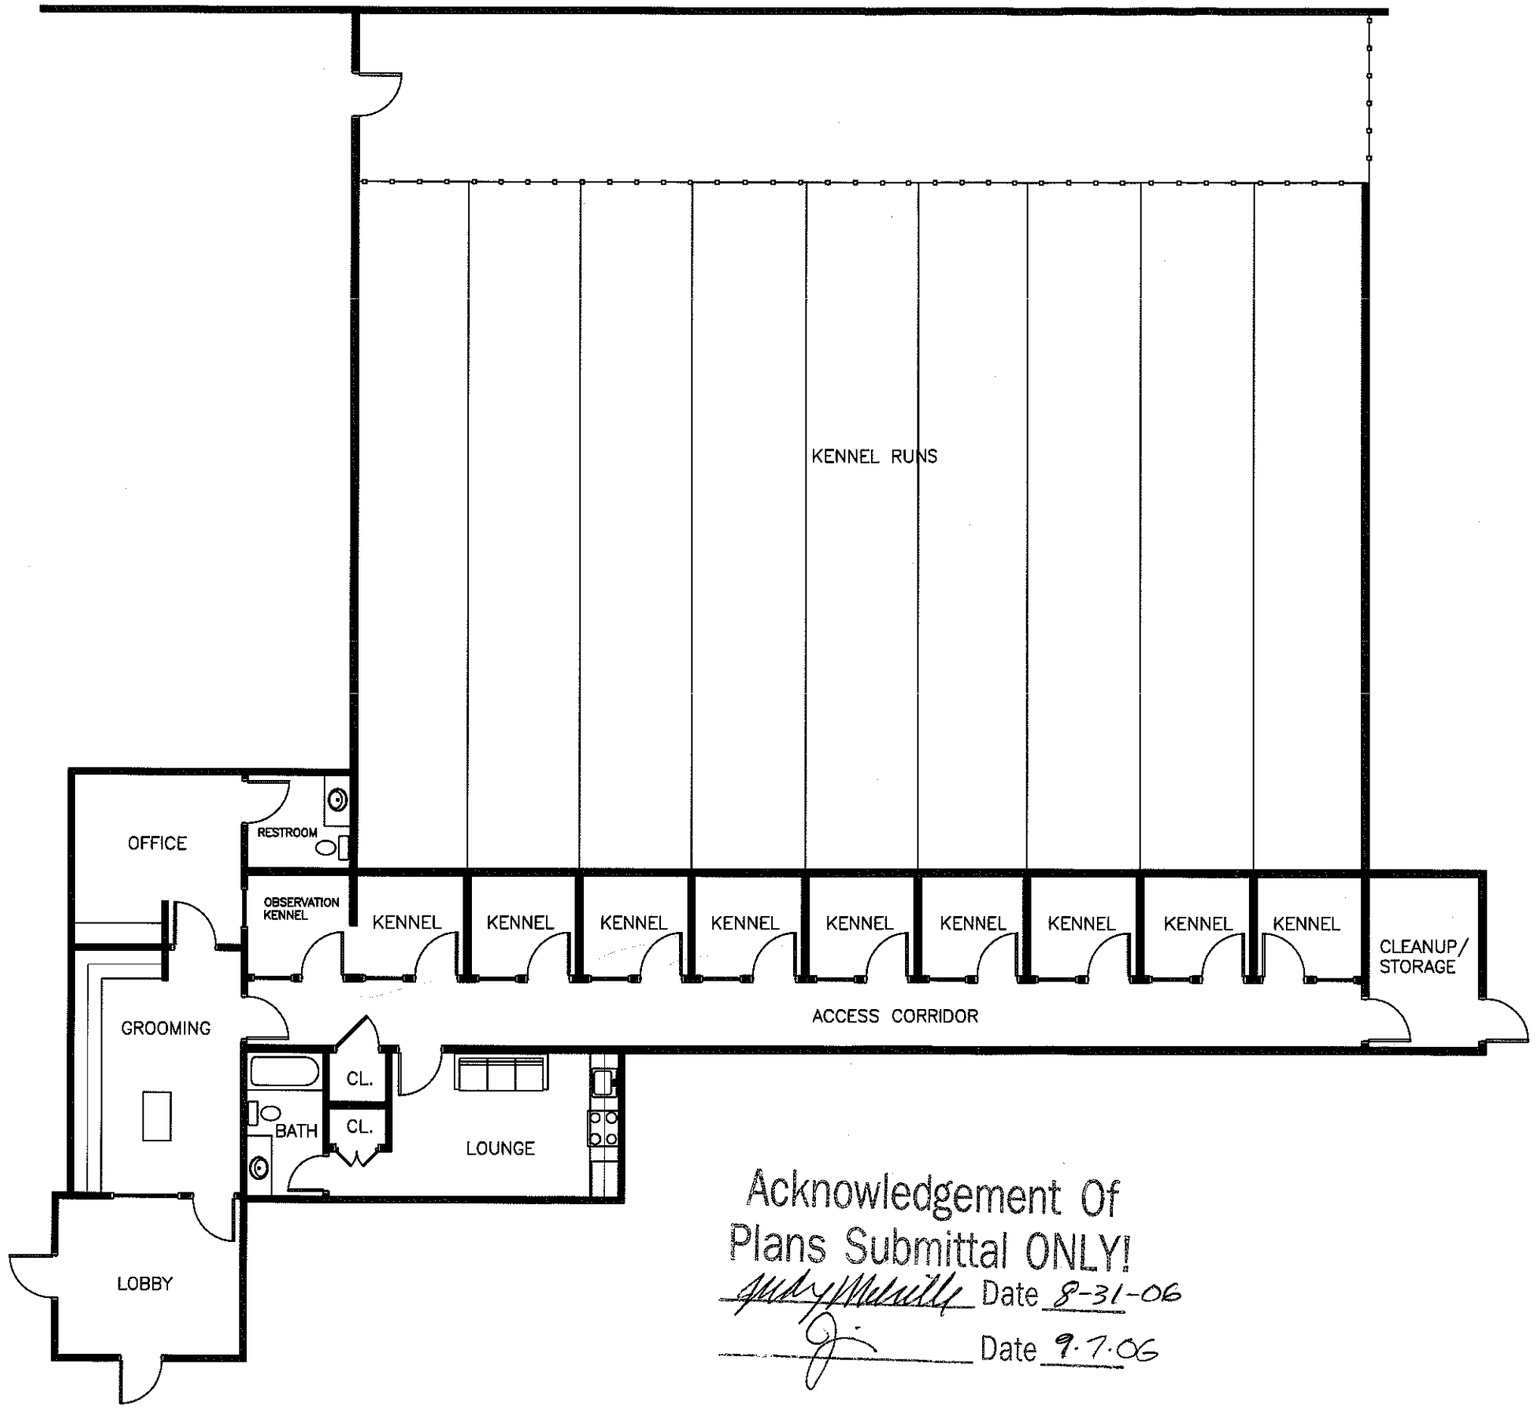


Acknowledgement Of
Plans Submittal ONLY!
Date 8-31-06
Date 9.7.06

PLAN NORTH

TRUE NORTH

1 PRIVATE KENNEL
SCALE: 3/32"=1'-0"

RDM Architecture PA
P.O. Box 1029
709 Northeast Drive
Suite 20
Davidson NC 28036
704.987.9727
704.987.9722 Fax
rdmgroup@rdmgroup.net
www.rdmgroup.net

Project/Project Number

CASSIDY RESIDENCE
CAMINO REAL ROAD
MOORSEVILLE, NC

0506.0103

Drawn by/Checked by

JLF/RDM

Issued for/Issued on

FOR SEPTIC SYSTEM SUBMITTAL
6.08.06

Scale

Sheet Title

PRIVATE KENNEL

Sheet Number

SEPTIC SUBMITTAL

4