DEPARTMENT OF ENVIRONMENT AND NATURAL RESOURCES
DIVISION OF ENVIRONMENTAL HEALTH
ON-SITE WASTEWATER SECTION

Sheet ___ of ___
PROPERTY ID #: _____
COUNTY: _____

SOIL/SITE EVALUATION
for ON-SITE WASTEWATER SYSTEM

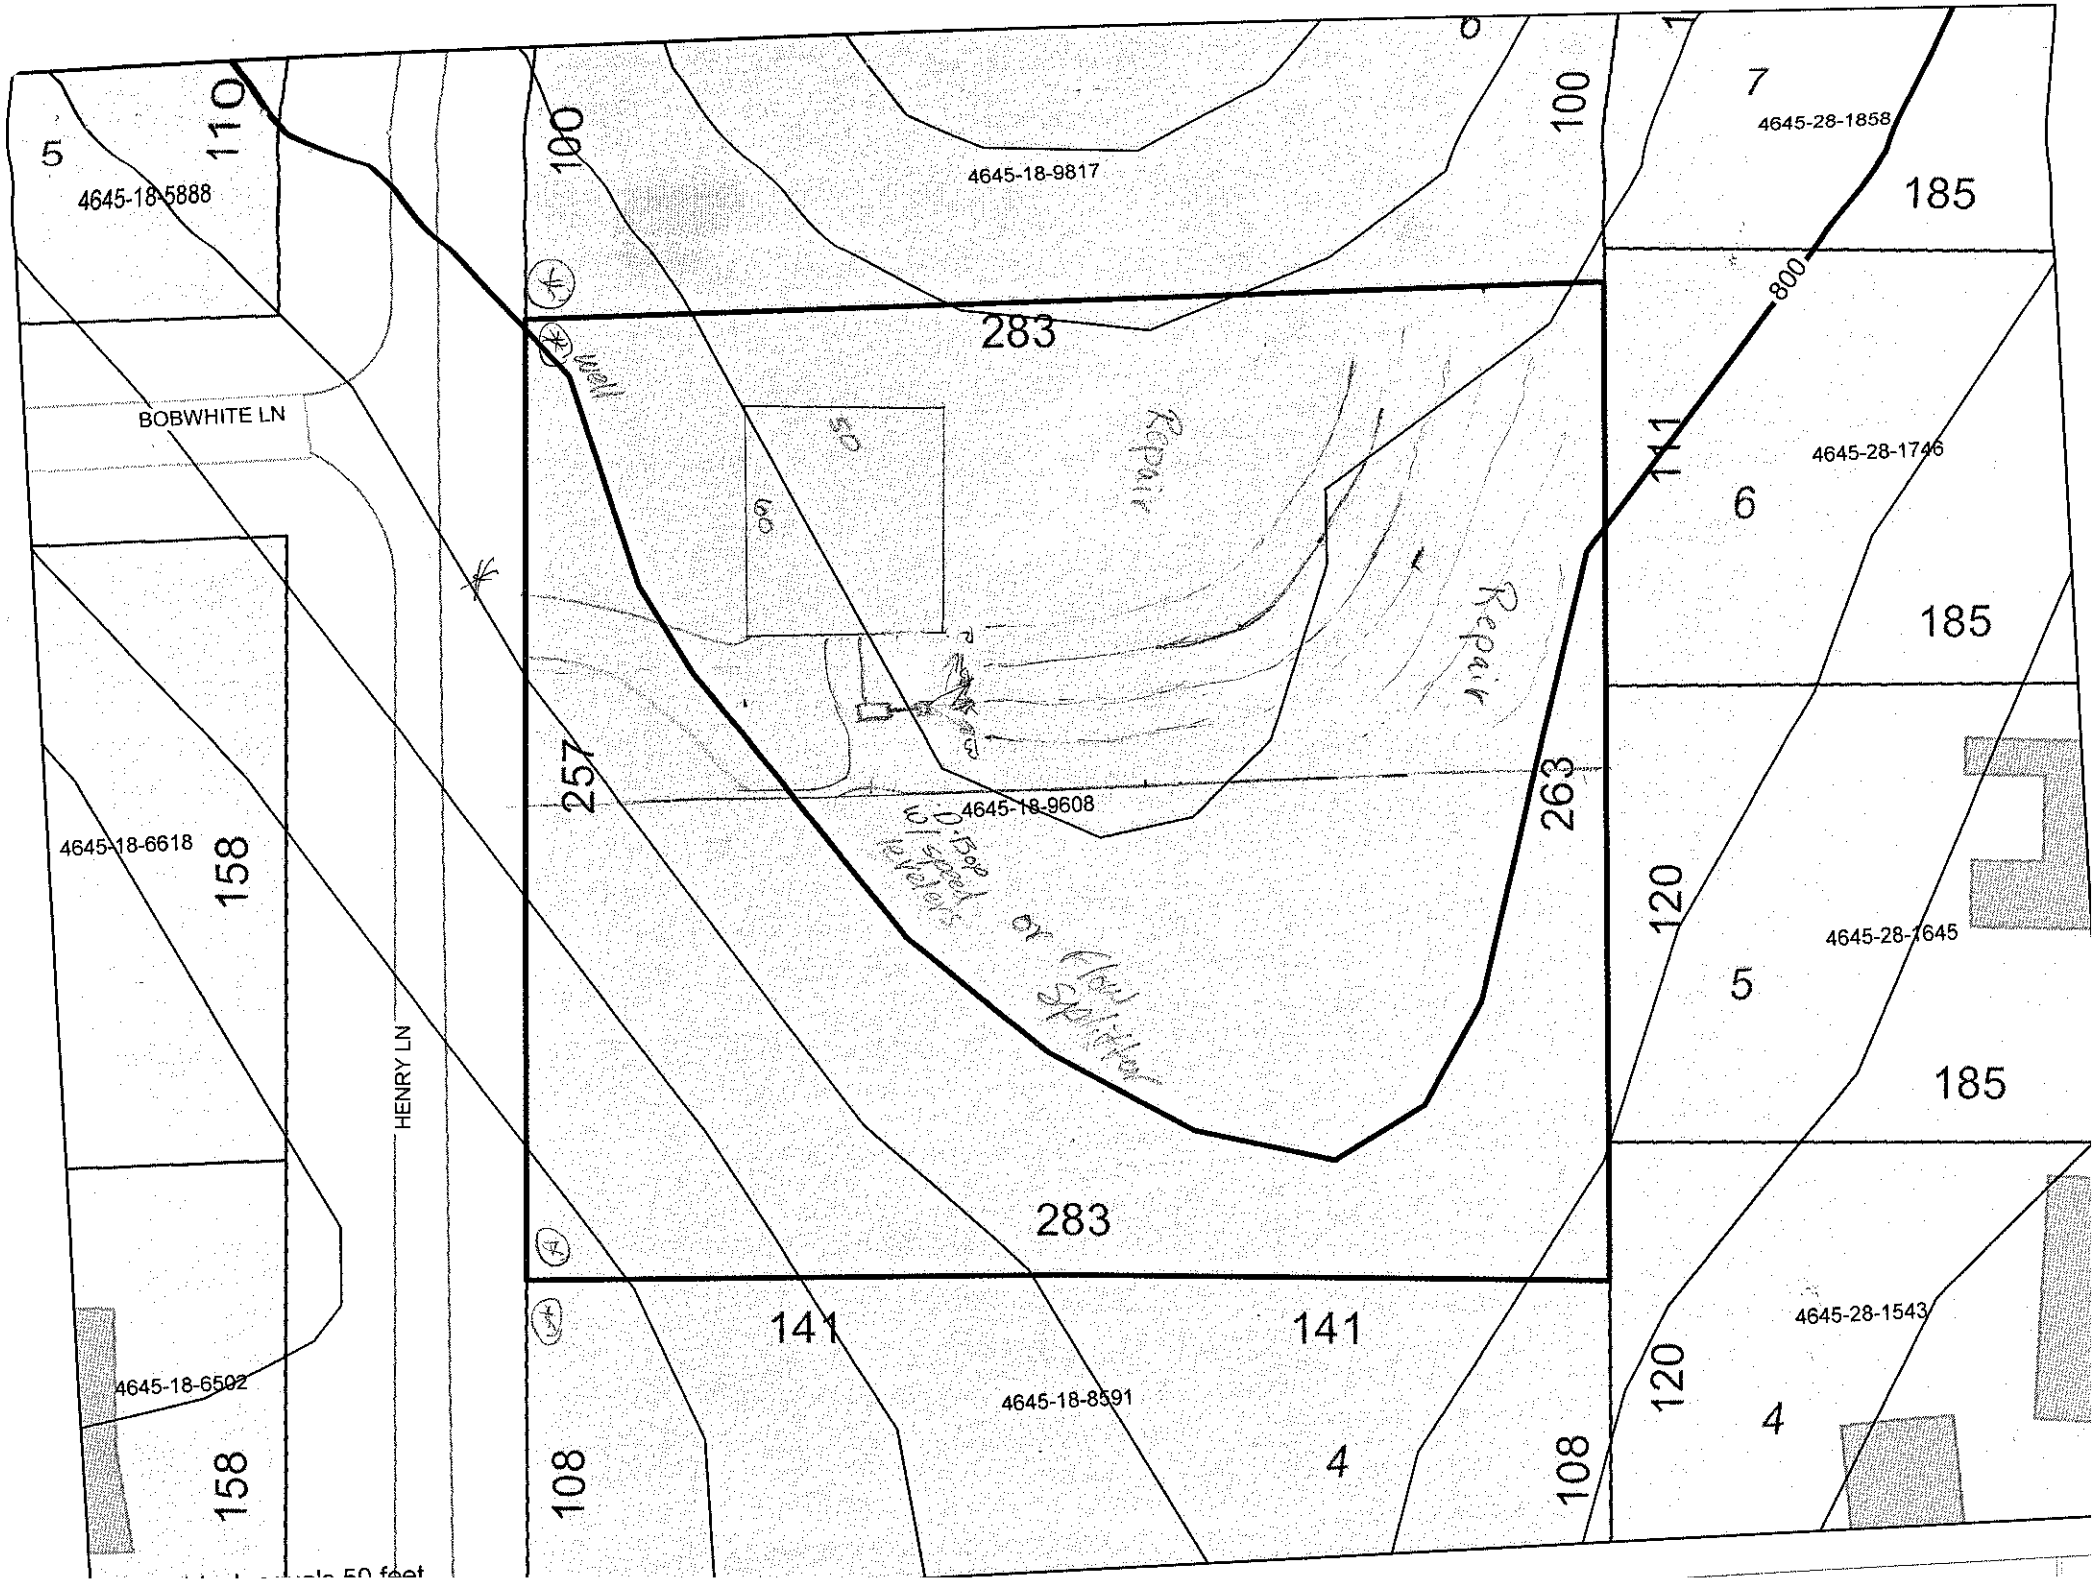
OWNER: Chad Goodin
ADDRESS: _____ APPLICATION DATE _____
PROPOSED FACILITY: _____ PROPOSED DESIGN FLOW (.1949): _____ DATE EVALUATED: 9-15-06
LOCATION OF SITE: Henry Ln. PROPERTY SIZE: _____
WATER SUPPLY: ☒ Private ☐ Public ☐ Well ☐ Spring ☐ Other _____ PROPERTY RECORDED: _____
EVALUATION METHOD: ☐ Auger Boring ☒ Pit ☐ Cut TYPE OF WASTEWATER: ☒ Sewage ☐ Industrial Process ☐ Mixed

PROFILE #	.1940 LANDSCAPE POSITION/ SLOPE %	HORIZON DEPTH (IN.)	SOIL MORPHOLOGY (.1941) .1941 STRUCTURE/ TEXTURE	.1941 CONSISTENCE/ MINERALOGY	OTHER PROFILE FACTORS .1942 SOIL WETNESS/ COLOR	.1943 SOIL DEPTH	.1956 SAPRO CLASS	.1944 RESTR HORIZ	PROFILE CLASS & LTAR
1 Pit		0-10	1sbk cl			48			.225-.25
		10-37	2abk/sbk c	fr ss/sp se					
		37-48	c+sp						
2 Pit standing water	yellow/ brown @ 30"	0-10	1sbk cl						
		10-30	1abk c	fr ss/sp se	yellow/brown & standing water				
		30							
3 Pit standing water		0-9	1sbk cl			30+			.225-.25 to 30"
		9-30	2abk/sbk c	~~fr~~ ss/sp/se					
		30	2abk c	fr	yellow brown & ~~Chroma~~ determined to be sap.				
4									

DESCRIPTION	INITIAL SYSTEM	REPAIR SYSTEM
Available Space (.1945)	yes	yes
System Type(s)	25%	25%
Site LTAR	.225	.225

OTHER FACTORS (.1946): _____
SITE CLASSIFICATION (.1948): ~~Modified~~ PS
EVALUATED BY: J. Melville
OTHER(S) PRESENT: Michael Athanas

COMMENTS: _____


4645-18-5888
4645-18-9817
4645-28-1858
185
283
BOBWHITE LN
Well
50
60
Repair
Repair
4645-28-1746
6
185
800
257
263
4645-18-9608
4645-18-6618
158
HENRY LN
120
4645-28-1645
5
185
283
141
141
4645-18-8591
4645-28-1543
4645-18-6502
158
108
4
108
120
4