4645224842

IREDELL COUNTY HEALTH DEPARTMENT

(SEPTIC TANK) IMPROVEMENTS PERMIT AND CERTIFICATE OF COMPLETION
(Ground Absorption Sewage Disposal System – G. S. Chapter 130-Article 13C)

OWNER OR CONTRACTOR Jacob C. Troutman III DATE 4/22/88 PERMIT NO. ____

PHONE: Business ____ Home 455-2635

LOCATION 115 S TR 1102 (Langtree) TR 1202 (Yeoman Lane) TR Bain Lane TR ~ 300' at end. S. R. No. ____

SUBDIVISION NAME Yoeman Shores LOT NO. (10) SECTION OR BLOCK NO. ____

House (X) Mobile Home ( ) Business ( ) Other ____


No. Bedrooms 3 No. Bathrooms 2

	Yes	No
Garbage Disposal Unit	( )	(✓)
Auto. Dishwasher	(✓)	( )
Auto. Wash. Machine	(✓)	( )
Site Suitable	(✓)	( )

Lot Area 20000 ft² +

Character & Porosity of Soil clay
Percolation Rate .4 gpd/ft²
Topography 10-20%
Depth to Water Table 4'+
Rock or other impervious formations none obs.

____ Basement with Plumbing ____ Basement without Plumbing X No Basement

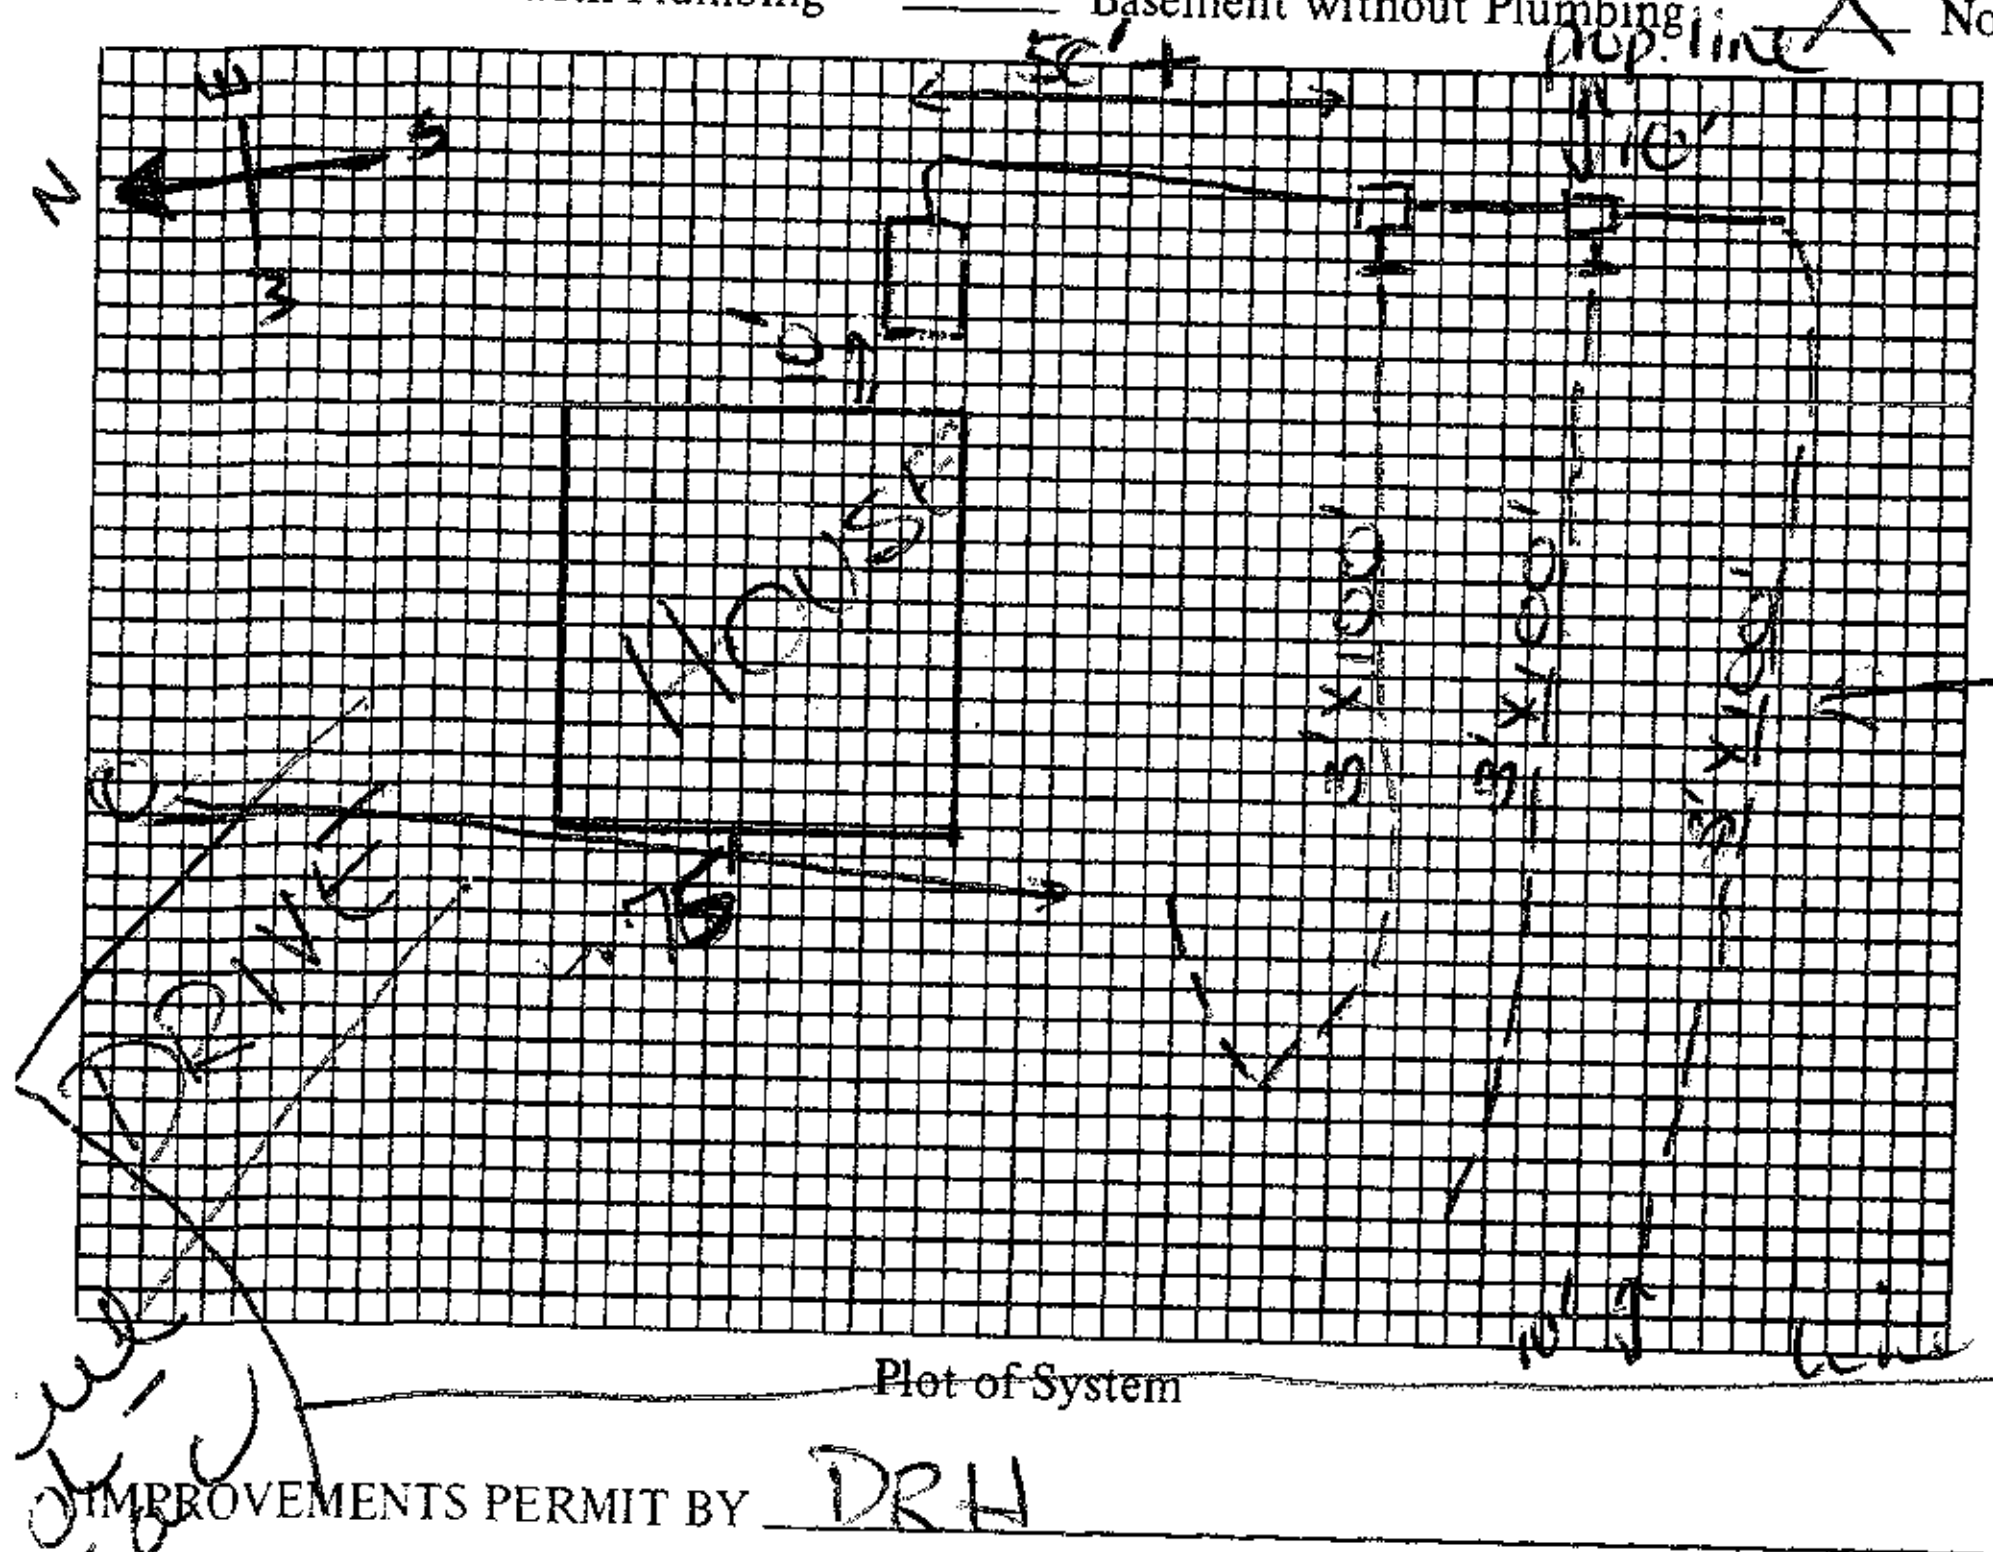

Plot of System

Size of Tank 1000 Gals.
Nitrification Field:
No. of Lines 3
Sq. Ft. 900 Linear Ft. 300
Depth of Stone in Lines 12"
Water Supply: Individual (X)
Public ( )

lake

Installed by Julian Bowles

I understand and agree to install septic tank system as specified on this Improvements Permit.

Signed: ____

IMPROVEMENTS PERMIT BY DRH

COMMENTS: ____

CERTIFICATE OF COMPLETION BY Andre C. Pierce DATE 4/22/88

EXISTING SYSTEM CHECKED BY: ____ DATE ____

CONSTRUCTION MUST COMPLY WITH ALL OTHER APPLICABLE STATE AND LOCAL REGULATIONS.

Permit is VOID if any unauthorized changes are made in installation of system and/or if any false information is supplied in making Improvements Permit.

Health Dept. Copy: White Inspection Dept. Copy: Yellow Sanitarian's Copy: Pink Owner's Copy: Gold