ICHD - ENVIRONMENTAL HEALTH DIVISION

Statesville Office (704) 878-5305 | Mooresville Office (704) 660-3625 (DW) | PERMIT # AP 326525

SEPTIC: IMPROVEMENT PERMIT / AUTHORIZATION TO CONSTRUCT / OPERATION PERMIT / EXISTING SYSTEM

PIN # 4645 -23 -1798

APPLICANT/OWNER: Hardison McConnell Sr | APPLICANT ADDRESS: 13118 Mayes Rd Huntersville, NC 28078

SITE ADDRESS: 155 Bain Ln Mooresville, NC | PHONE: 7046099505 | ALT. PHONE 704995 7357

SITE DIRECTIONS: I-77 to Langtree exit - R onto Langtree TR, Veoman TR, Bain Ln @ end | SAP CONTROLLED: ☐ YES ☒ NO

SUBDIVISION: Veoman Shore 3 | SECTION: 3 | LOT # 7 | LOT AREA: 2.6 Acre | DESIGN FLOW: 360 gpd | L.T.A.R.: .3 I / .15 Rep

Septic Tank	1000 (gal)	STB	760	Date	5/2/23	☒ New System ☐ Repair ☐ Expansion	System Type: I II III IV V VI	☒ Residence	No. Bedrooms 3
Pump Tank	1000 (gal)	PT	363	Date	5/2/23	System Description:	Hort. PPBP S (LP-CVB)	☐ Business	No. Persons 6
Pump Make		Model		Serial #		Repair System Description:	TSII American Perc-Rite	☐ Other	No. Employees
# Nitrification Fields	1	# Lines	6	Linear Ft	200'	Maintenance Agreement Required:	☒ YES ☐ NO	☐ Slab	☐ Crawl Space
Trench Width	36"	Trench Bottom Depth(Low side)	24"	Gravel Depth	N/A		☐ GRAVITY ☒ PRESSURE	☒ Basement w/plumbing	☐ Basement w/o plumbing

Water Supply: ☒ Private ☐ Public ☐ Community

Comments / Conditions: Divert storm/surface water away from Septic.

★ Protect septic area during construction - see notes ★

★ Remove concrete pad from the repair area ★

INITIAL SITE SKETCH

See attached, approved

Septic plan by Michael Athanas Assoc

(dated 2/23/2022)

AS BUILT SKETCH

FOR SEPTIC FINAL INSPECTION CALL: 704-664-3703 between 8am-9am the day the inspection is needed. Be sure to speak with an inspector to confirm your time.

See attached notes - trench may not exceed 26" max

Checked

Tanks — Tank 3ft in ground

Lines CVB

~~Risers~~

~~Risers~~

Pressure / Floats / 7/19/23 MW

M.A - SH 8/28/23

Alarm / Electrical } SH 8/25/23

Permit can be suspended or revoked if any false information is supplied toward securing the permit / any unauthorized changes are made to the site / any unauthorized changes are made in the installation of the system. CONTACT A LOCATOR SERVICE PRIOR TO ANY EXCAVATION

☐ IMPROVEMENT PERMIT *with plat* valid without expiration. ☒ IMPROVEMENT PERMIT *with site plan* valid for 60 mos. ☐ AUTHORIZATION TO CONSTRUCT valid for period equal to IMPROVEMENT PERMIT--not to exceed 60 mo.

Owner / Applicant Signature: Hardison McConnell | Date: 3/28/22 | Installed by: Stephens Septic

IMPROVEMENT PERMIT by: Maria Dotson | Date: 3/25/22 | OPERATION PERMIT by: Sydney Hilliard | Date: 8/28/23

AUTHORIZATION TO CONSTRUCT by: Maria Dotson | Date: 3/28/22 | Existing System Inspected by: | Date:

FOR SEPTIC FINAL INSPECTION: CALL 704-664-3703 between 8am-9am the day the inspection is needed.

ICHD - ENVIRONMENTAL HEALTH DIVISION

Statesville Office (704) 878-5305 | DW Mooresville Office (704) 660-3625

PERMIT # AP 326525

SEPTIC: IMPROVEMENT PERMIT / AUTHORIZATION TO CONSTRUCT / OPERATION PERMIT / EXISTING SYSTEM

PIN # 4645 -- 23 -- 1798

APPLICANT/OWNER: Hardison Mc Connell Sr | APPLICANT ADDRESS: 13118 Mayes Rd Huntersville, NC 28078

SITE ADDRESS: 155 Bain Ln Mooresville, NC | PHONE: 7046099505 | ALT. PHONE 704 995 7357

SITE DIRECTIONS: I-77 to Langtree exit Rt onto Langtree TR Yeoman TR Bain Ln @ end | SAP CONTROLLED: ☐ YES ☒ NO

SUBDIVISION: Yeoman Shores | SECTION: 3 | LOT # 7 | LOT AREA: 2.6 Acre | DESIGN FLOW: 360 gpd | L.T.A.R.: .3I / .15Rep

Septic Tank	1000 (gal)	STB 760	Date 5/2/23	☒ New System	☐ Repair	☐ Expansion	System Type: I II III (V) V VI	☒ Residence	No. Bedrooms 3
Pump Tank	1000 (gal)	PT 363	Date 5/2/23	System Description:	Hort. PPBP S (LP-CVB)			☐ Business	No. Persons 6
Pump Make		Model	Serial #	Repair System Description:	TSIL American Perc-Rite			☐ Other	No. Employees
# Nitrification Fields	1	# Lines 6	Linear Ft 200+	Maintenance Agreement Required:	☒ YES	☐ NO		☐ Slab	☐ Crawl Space
Trench Width	36"	Trench Bottom Depth(Low side)	24"	Gravel Depth	N/A	☐ GRAVITY	☒ PRESSURE	☒ Basement w/plumbing	☐ Basement w/o plumbing

Water Supply: ☒ Private ☐ Public ☐ Community

Comments / Conditions: Divert storm/surface water away from Septic.

★Protect septic area during construction — see notes★

★Remove concrete pad from the repair area★

INITIAL SITE SKETCH

See attached, approved Septic plan by Michael Athanas & Assoc. (dated 2/23/2022)

AS BUILT SKETCH

FOR SEPTIC FINAL INSPECTION CALL: 704-664-3703 between 8am-9am the day the inspection is needed. Be sure to speak with an inspector to confirm your time.

See attached notes - trench may not exceed 26" max

Checked

Tanks

Lines CVB

~~Pump~~

~~Effluent~~

Tank 3ft in ground

Permit can be suspended or revoked if any false information is supplied toward securing the permit / any unauthorized changes are made to the site / any unauthorized changes are made in the installation of the system. **CONTACT A LOCATOR SERVICE PRIOR TO ANY EXCAVATION**


☐ **IMPROVEMENT PERMIT** *with plat valid without expiration.* ☒ **IMPROVEMENT PERMIT** *with site plan valid for 60 mos.* ☐ **AUTHORIZATION TO CONSTRUCT** *valid for period equal to IMPROVEMENT PERMIT--not to exceed 60 mo.*

Owner / Applicant Signature: Hardison L. McConnell | Date: 3/28/22 | Installed by: Stephens Septic


IMPROVEMENT PERMIT by: Maria Dolan | Date: 3/25/22 | OPERATION PERMIT by: | Date:

AUTHORIZATION TO CONSTRUCT by: Maria Dolan | Date: 3/28/22 | Existing System Inspected by: | Date:

FOR SEPTIC FINAL INSPECTION: CALL 704-664-3703 between 8am-9am the day the inspection is needed.

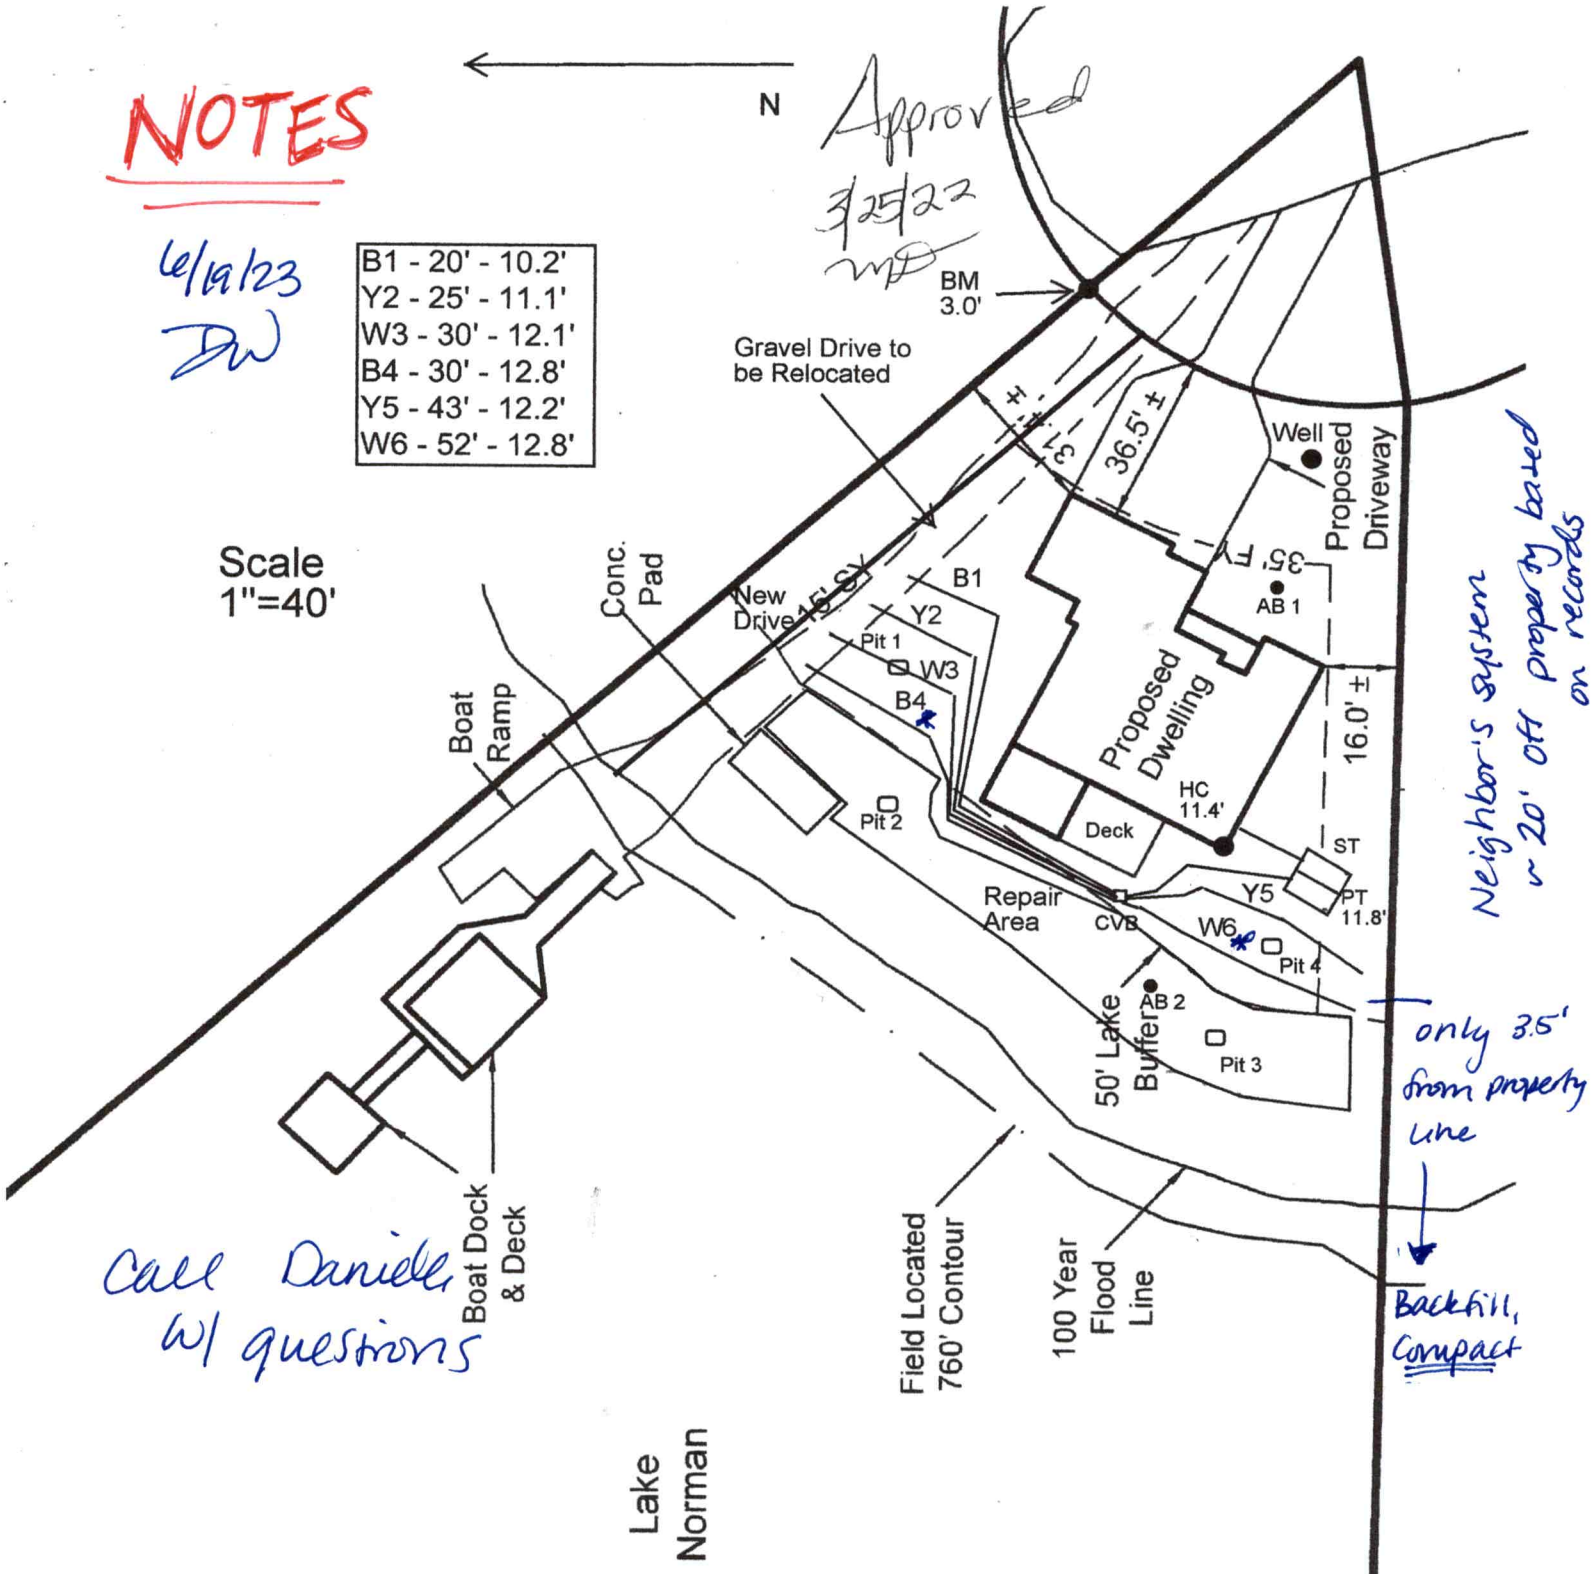

* these two lines were dug 6/16/23 – sand laid in trenches but no product. Ditches were backfilled (due to rain) w/o product. 6/19 Sand was varying depths (8"–4") in W6 trench, highside was 26" at max. → when trenches are re-excavated they MUST not exceed 26" at any point, sand must be properly distributed

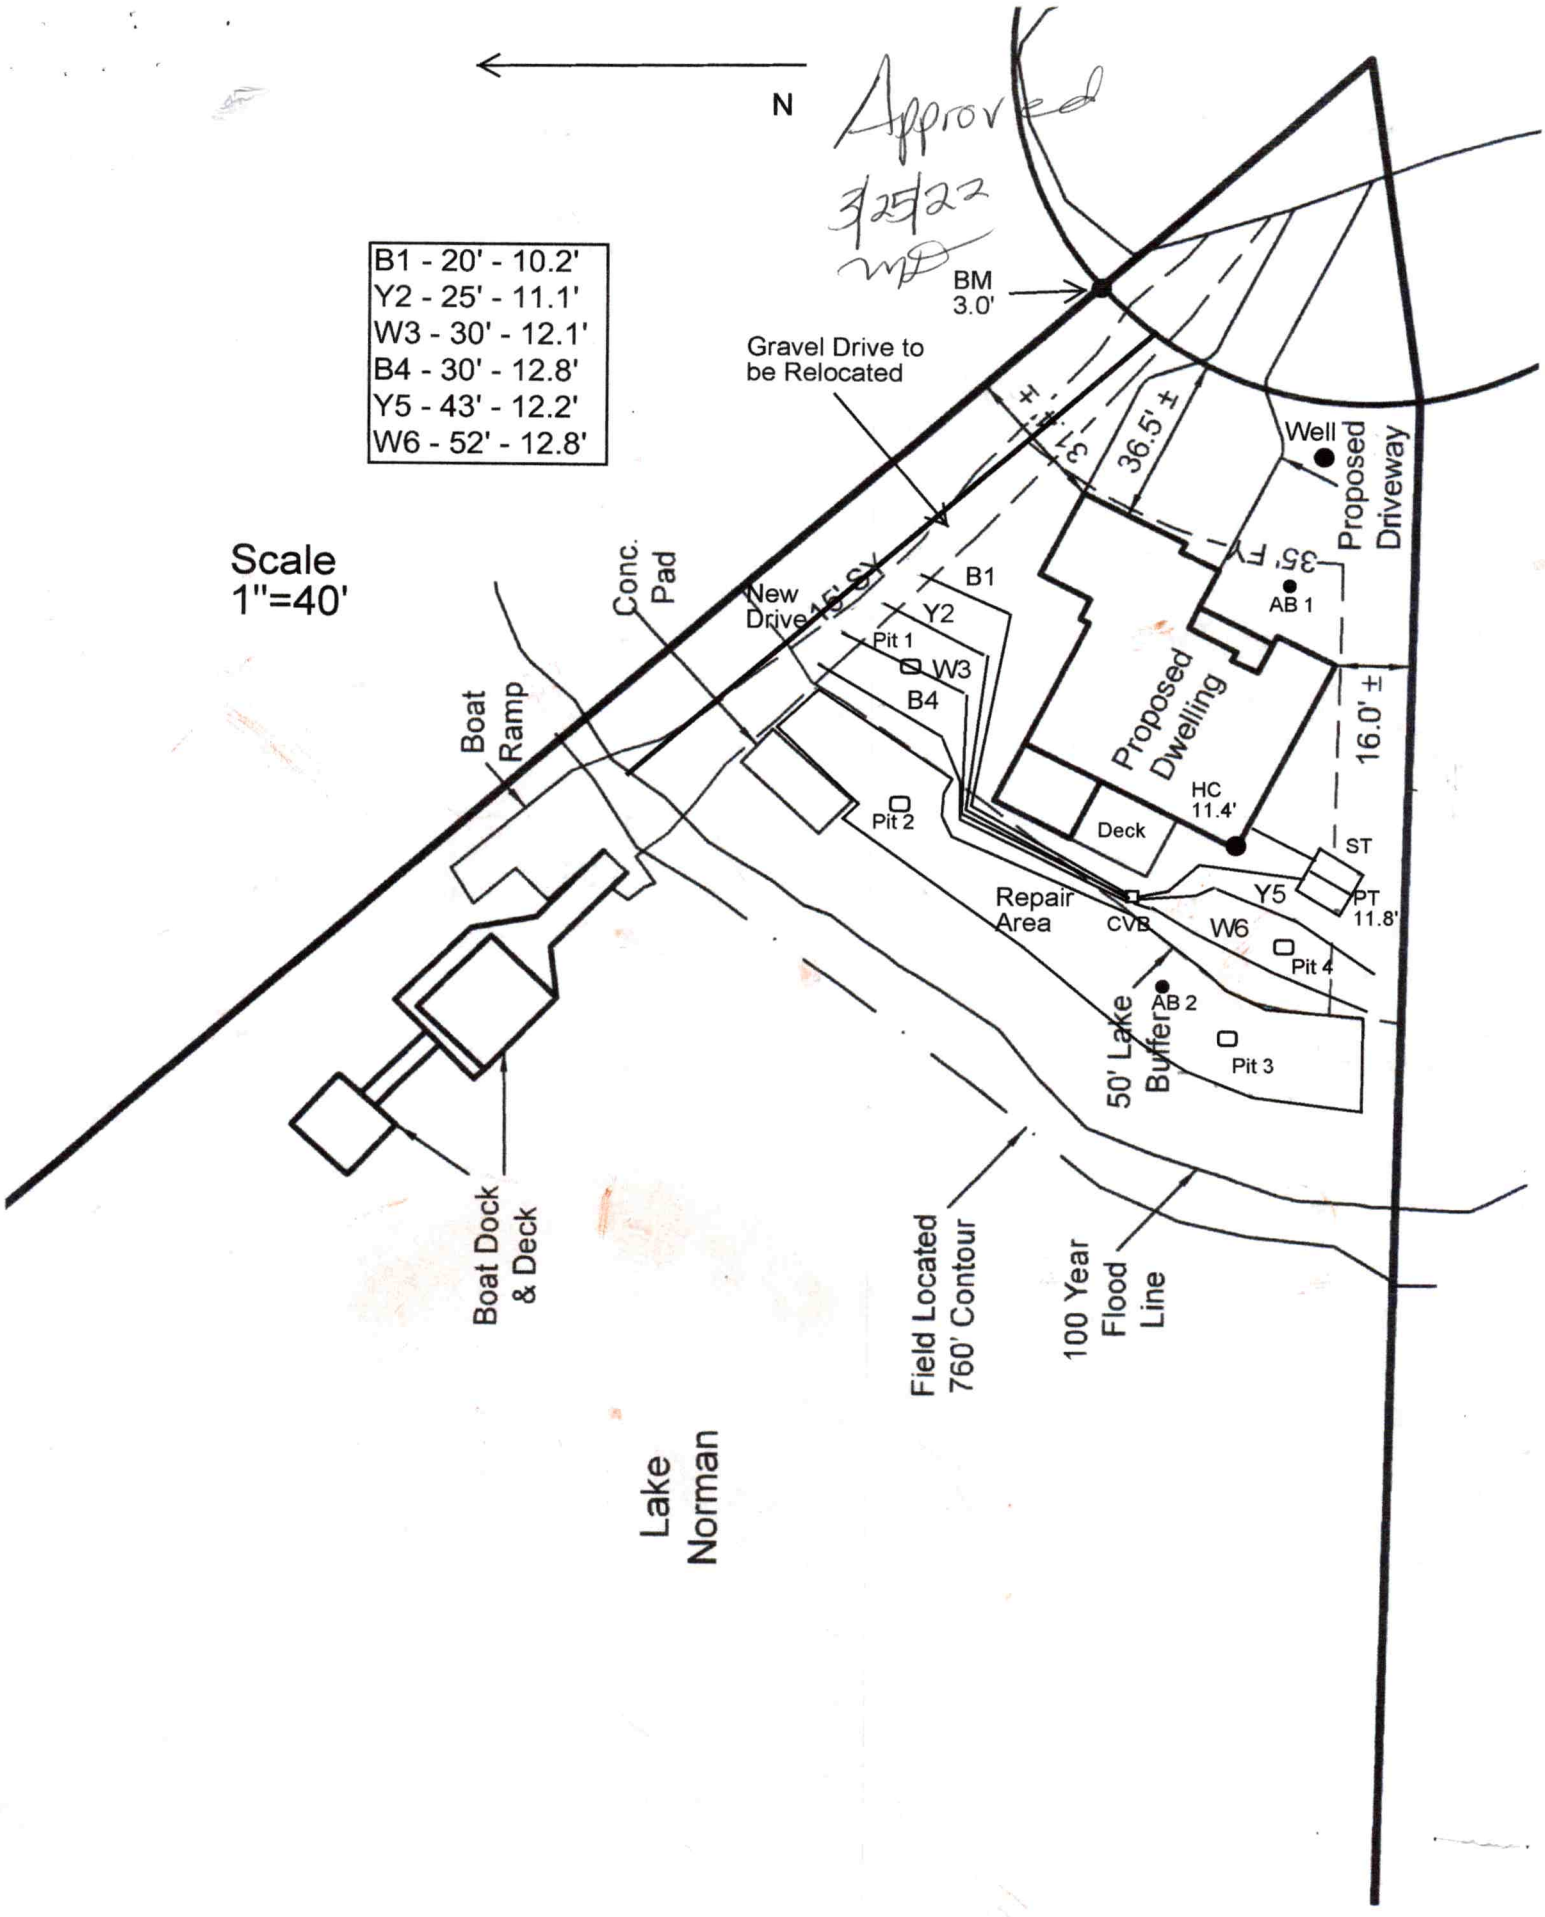
N
Approved
3/25/22
B1 - 20' - 10.2'
Y2 - 25' - 11.1'
W3 - 30' - 12.1'
B4 - 30' - 12.8'
Y5 - 43' - 12.2'
W6 - 52' - 12.8'
BM
3.0'
Gravel Drive to
be Relocated
Scale
1"=40'
Conc.
Pad
New
Drive
B1
Y2
Pit 1
W3
B4
Boat
Ramp
Pit 2
Well
Proposed
Driveway
36.5' ±
35' TY
AB 1
Proposed
Dwelling
16.0' ±
HC
11.4'
Deck
ST
PT
11.8'
Repair
Area
CVB
Y5
W6
Pit 4
AB 2
Pit 3
50' Lake
Buffer
Boat Dock
& Deck
Field Located
760' Contour
100 Year
Flood
Line
Lake
Norman

8" drawdown

Approved
MD
3/25/22

MA&A
SOIL & ENVIRONMENTAL CONSULTANTS

MICHAEL ATHANAS & ASSOCIATES
LICENSED SOIL SCIENTIST
556 Walden Trail
Weddington, NC 28173
(704) 576-3887
2/23/2022

Reference: Data Sheet for 155 Bain Ln, Yeoman Shores Sec 3, Lot 7
House Footprint: See attached plan
Building Setbacks: 35' front/rear, 15' side, 50' lake
Water Source: Private well
Number of Bedrooms/Daily Flow: 3/360 GPD
Proposed LTAR: 0.3 GPD/FT^2 (initial), 0.15 GPD/FT^2 (repair)
Proposed System Type: Horizontal PPBPS
Proposed Repair System Type: TSII American Perc-Rite
Distribution: Low Pressure-Central Valve Box
Flow per Orifice: 0.59 GPM
Orifice Size: 3/16"
System Flow: 27.73 GPM
Dosing Volume: 169.2 gallons
Pump Run Time: 6.1 minutes
Elevation Head: 6.6'
Friction Head: 0.7'
Pressure Head: 2'
Total Dynamic Head: 9.3'
Supply Line Length: 40' of 2" PVC
Septic/Pump Tank Size: 1000/1000 gallons
Proposed Trench Bottom: 24"



Line	Design Length	# of Panels	Actual Length	Elevation
Blue 1	20'	5	20'	10.2'
Yellow 2	25'	6	25'	11.1'
White 3	30'	7	30'	12.1'
Blue 4	30'	7	30'	12.8'
Yellow 5	43'	10	47'	12.2'
White 6	52'	12	52'	12.8'

Initial System: 200'
Repair System: 2800 FT^2
Pump Tank: 11.8'
House Corner: 11.4'
Benchmark: 3.0'

PROPERTY ID #: 4645231798
COUNTY: Iredell

SOIL/SITE EVALUATION
for ON-SITE WASTEWATER SYSTEM

Approved
3/25/22 MD

OWNER: Hardison G McConnell
ADDRESS: 13118 Mayes Rd, Huntersville, NC 28078
PROPOSED FACILITY: 3 BDRM PROPOSED DESIGN FLOW (.1949): 360 GPD
LOCATION OF SITE: 155 Bain Ln, Yeoman Shores Sec 3 Lot 7
APPLICATION DATE
DATE EVALUATED:
PROPERTY SIZE: 2.62 AC
PROPERTY RECORDED: 12/30/1964

WATER SUPPLY: X Private ☐ Public X Well ☐ Spring ☐ Other
EVALUATION METHOD: X Auger Boring X Pit ☐ Cut
TYPE OF WASTEWATER: X Sewage ☐ Industrial Process ☐ Mixed

PROFILE #	.1940 LANDSCAPE POSITION/ SLOPE %	HORIZON DEPTH (IN.)	SOIL MORPHOLOGY (.1941)		OTHER PROFILE FACTORS				PROFILE CLASS & LTAR
			.1941 STRUCTURE/ TEXTURE	.1941 CONSISTENCE/ MINERALOGY	.1942 SOIL WETNESS/ COLOR	.1943 SOIL DEPTH	.1956 SAPRO CLASS	.1944 RESTR HORIZ	
PIT 1	LS 4%	0-3	Br CL WSBK	FR SS SP SXP	N/A	38"	F-C SAP C-M SAP PS	N/A	PS 0.35-0.4
		3-10	R C SBK	FR SS SP SXP					
		10-38	R CL WSBK	FR SS SP SXP					
		38-48	VER SL SAP M	VFR SS SP SXP					
PIT 2	LS 4%	0-4	Br CL WSBK	FR SS SP SXP	N/A	54"	F-C SAP	N/A	PS 0.3+
		4-28	R C SBK	FR SS SP SXP					
		28-54	R CL WSBK	FR SS SP SXP					
PIT 3	LS 4%	0-12	R Br CL WSBK	FR SS SP SXP	N/A	54"	F-C SAP	N/A	PS 0.3+
		12-33	R C SBK	FR SS SP SXP					
		33-54	R CL WSBK	FR SS SP SXP					
PIT 4	LS 4%	0-24	R C SBK	FR SS SP SXP	N/A	52"	F-C SAP	N/A	PS 0.3+
		24-52	R CL WSBK	FR SS SP SXP					

DESCRIPTION	INITIAL SYSTEM	REPAIR SYSTEM
Available Space (.1945)	600 FT^2	2800 FT^2
System Type(s)	Horz PPBPS	TSII Perc-Rite
Site LTAR	0.3	0.15

OTHER FACTORS (.1946):
SITE CLASSIFICATION (.1948): PS
EVALUATED BY: MA&A
OTHER(S) PRESENT:

COMMENTS:

SOIL/SITE EVALUATION

(Continuation Sheet)

Approved
3/25/22 MD

PROPERTY ID #: 4645231798____
DATE OF EVALUATION: _____
COUNTY: _IREDELL_____

PROFILE #	.1940 LANDSCAPE POSITION/ SLOPE %	HORIZON DEPTH (IN.)	SOIL MORPHOLOGY (.1941) .1941 STRUCTURE/ TEXTURE	SOIL MORPHOLOGY (.1941) .1941 CONSISTENCE/ MINERALOGY	OTHER PROFILE FACTORS .1942 SOIL WETNESS/ COLOR	OTHER PROFILE FACTORS .1943 SOIL DEPTH	OTHER PROFILE FACTORS .1956 SAPRO CLASS	OTHER PROFILE FACTORS .1944 RESTR HORIZ	PROFILE CLASS & LTAR
AB 1	LS 6%	0-48	R CL WSBK	FR SS SP SXP	N/A	48"	F-C SAP	N/A	PS 0.4
AB 2	LS 4%	0-30	R C SBK	FR SS SP SXP	N/A	48"	F-C SAP	N/A	PS 0.3+
		30-48	R CL WSBK	FR SS SP SXP					

COMMENTS: _____

Comments:


This lot was deeded 12/30/1964. It is repair exempt. The current gravel drive to the boat ramp is to be abandoned and a new drive built closer to the property line. The concrete pad should be removed from the repair area.

The lot is very restrictive in space for the septic area. All necessary precautions must be made to preserve the septic area from damage. The septic area must be fenced in during construction to prevent the area from damage. Any compromise of the septic area may result in the revocation of the permit.

Please note this design is only intended for the use of two people per bedroom for a total design flow of 360 GPD and a total occupancy of 6 people. It is intended for residential use only, no commercial use. Please note once a septic system reaches 80% of the designed flow you are reaching the maximum ability of the septic system. Additional occupancy could lead to premature failure of the septic system.


Approved
3/25/22
MD

Acknowledgement Of
Plans Submittal ONLY!
Henderson & McCall Date 3/28/22
Maria Dotson Date 3/28/22

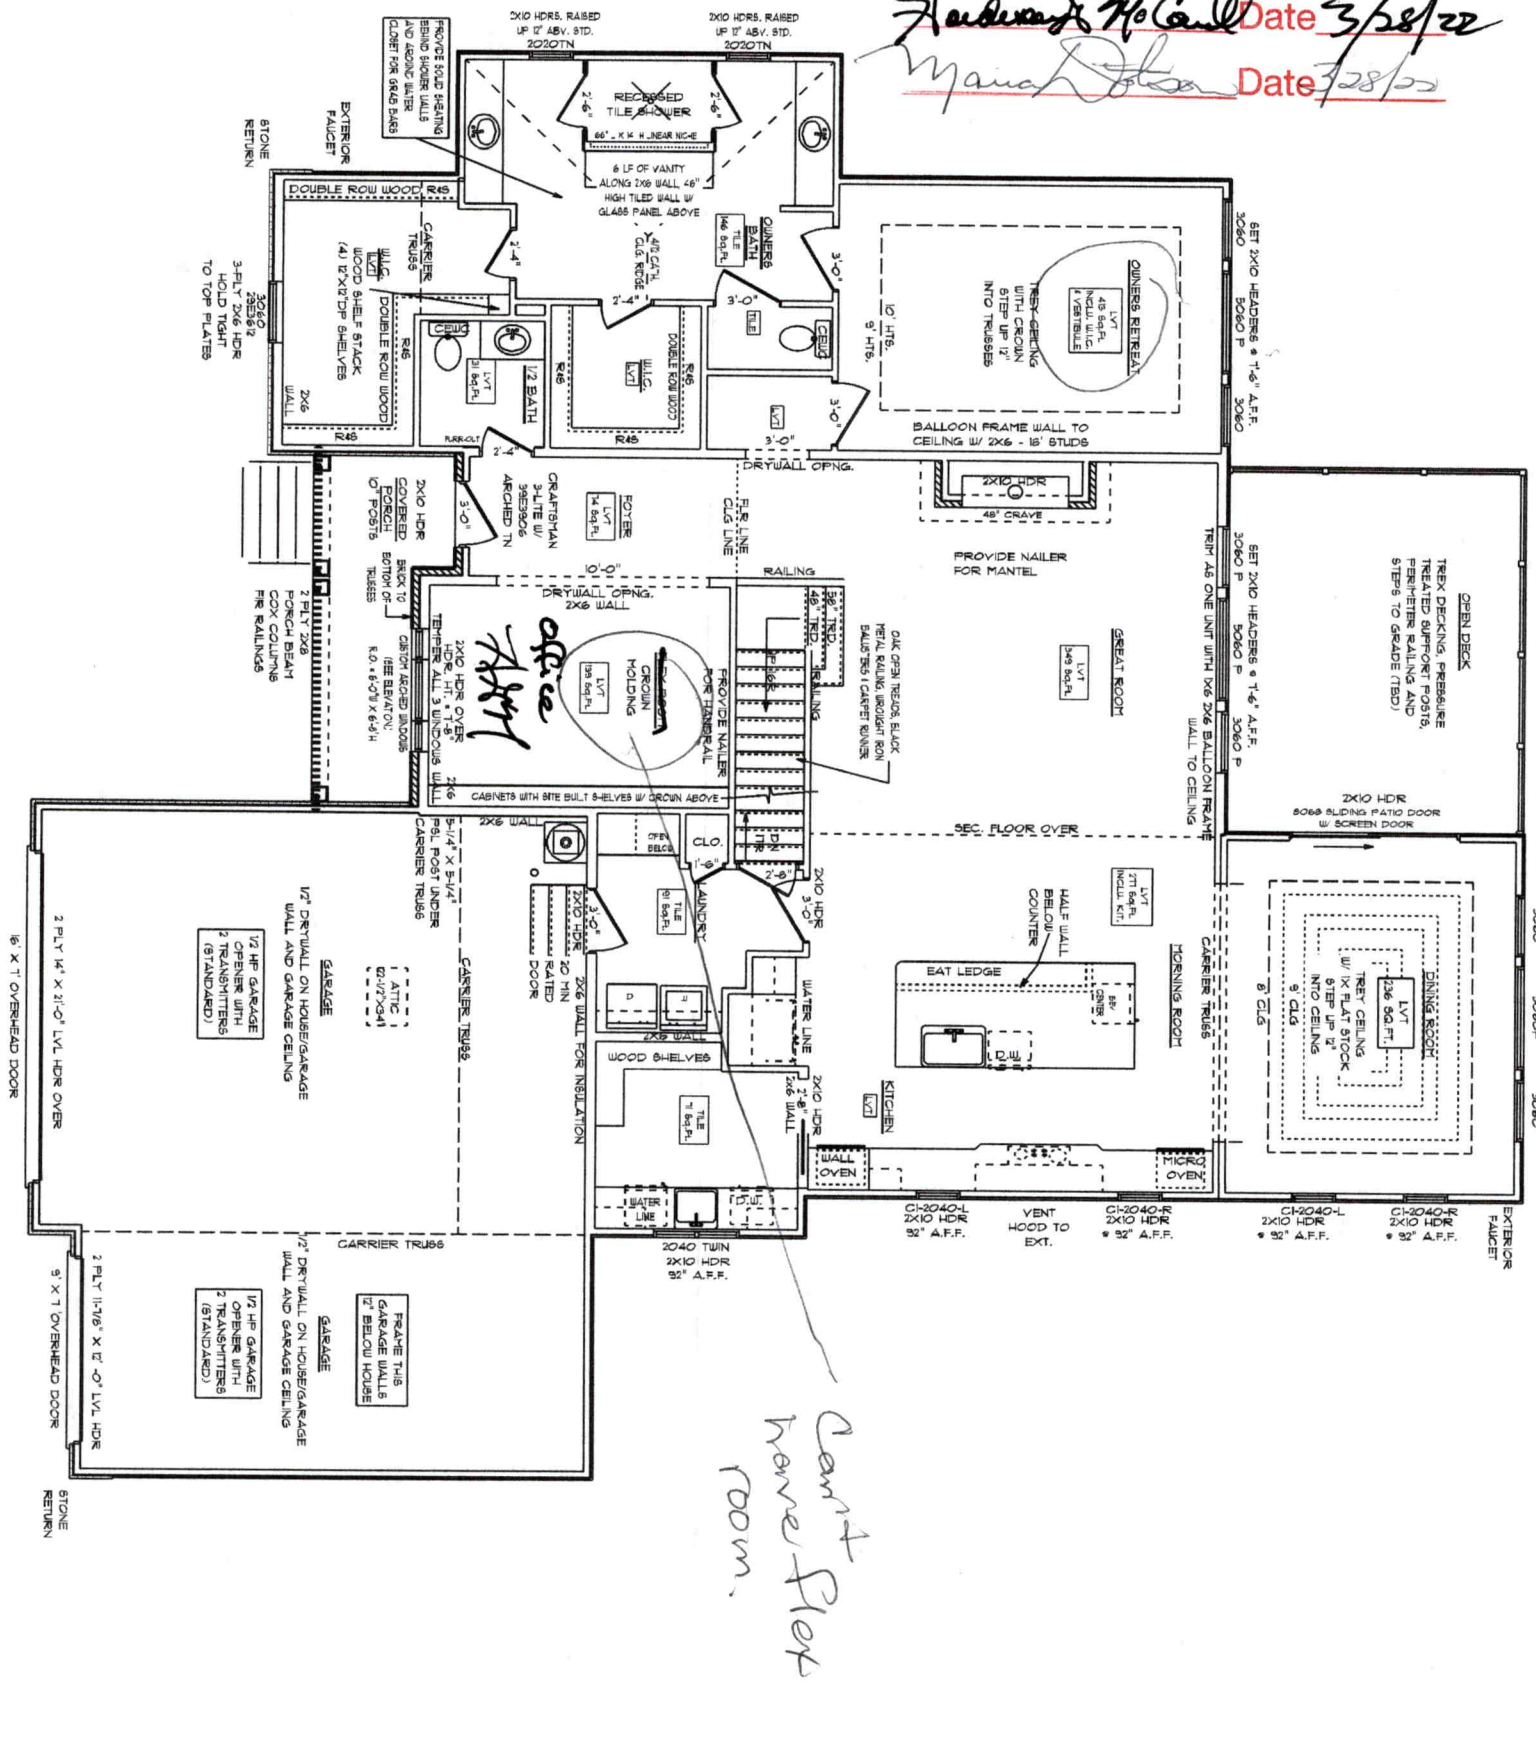

Can't have flex room.

Acknowledgement Of
Plans Submittal ONLY!
Date
Date 3/25/22

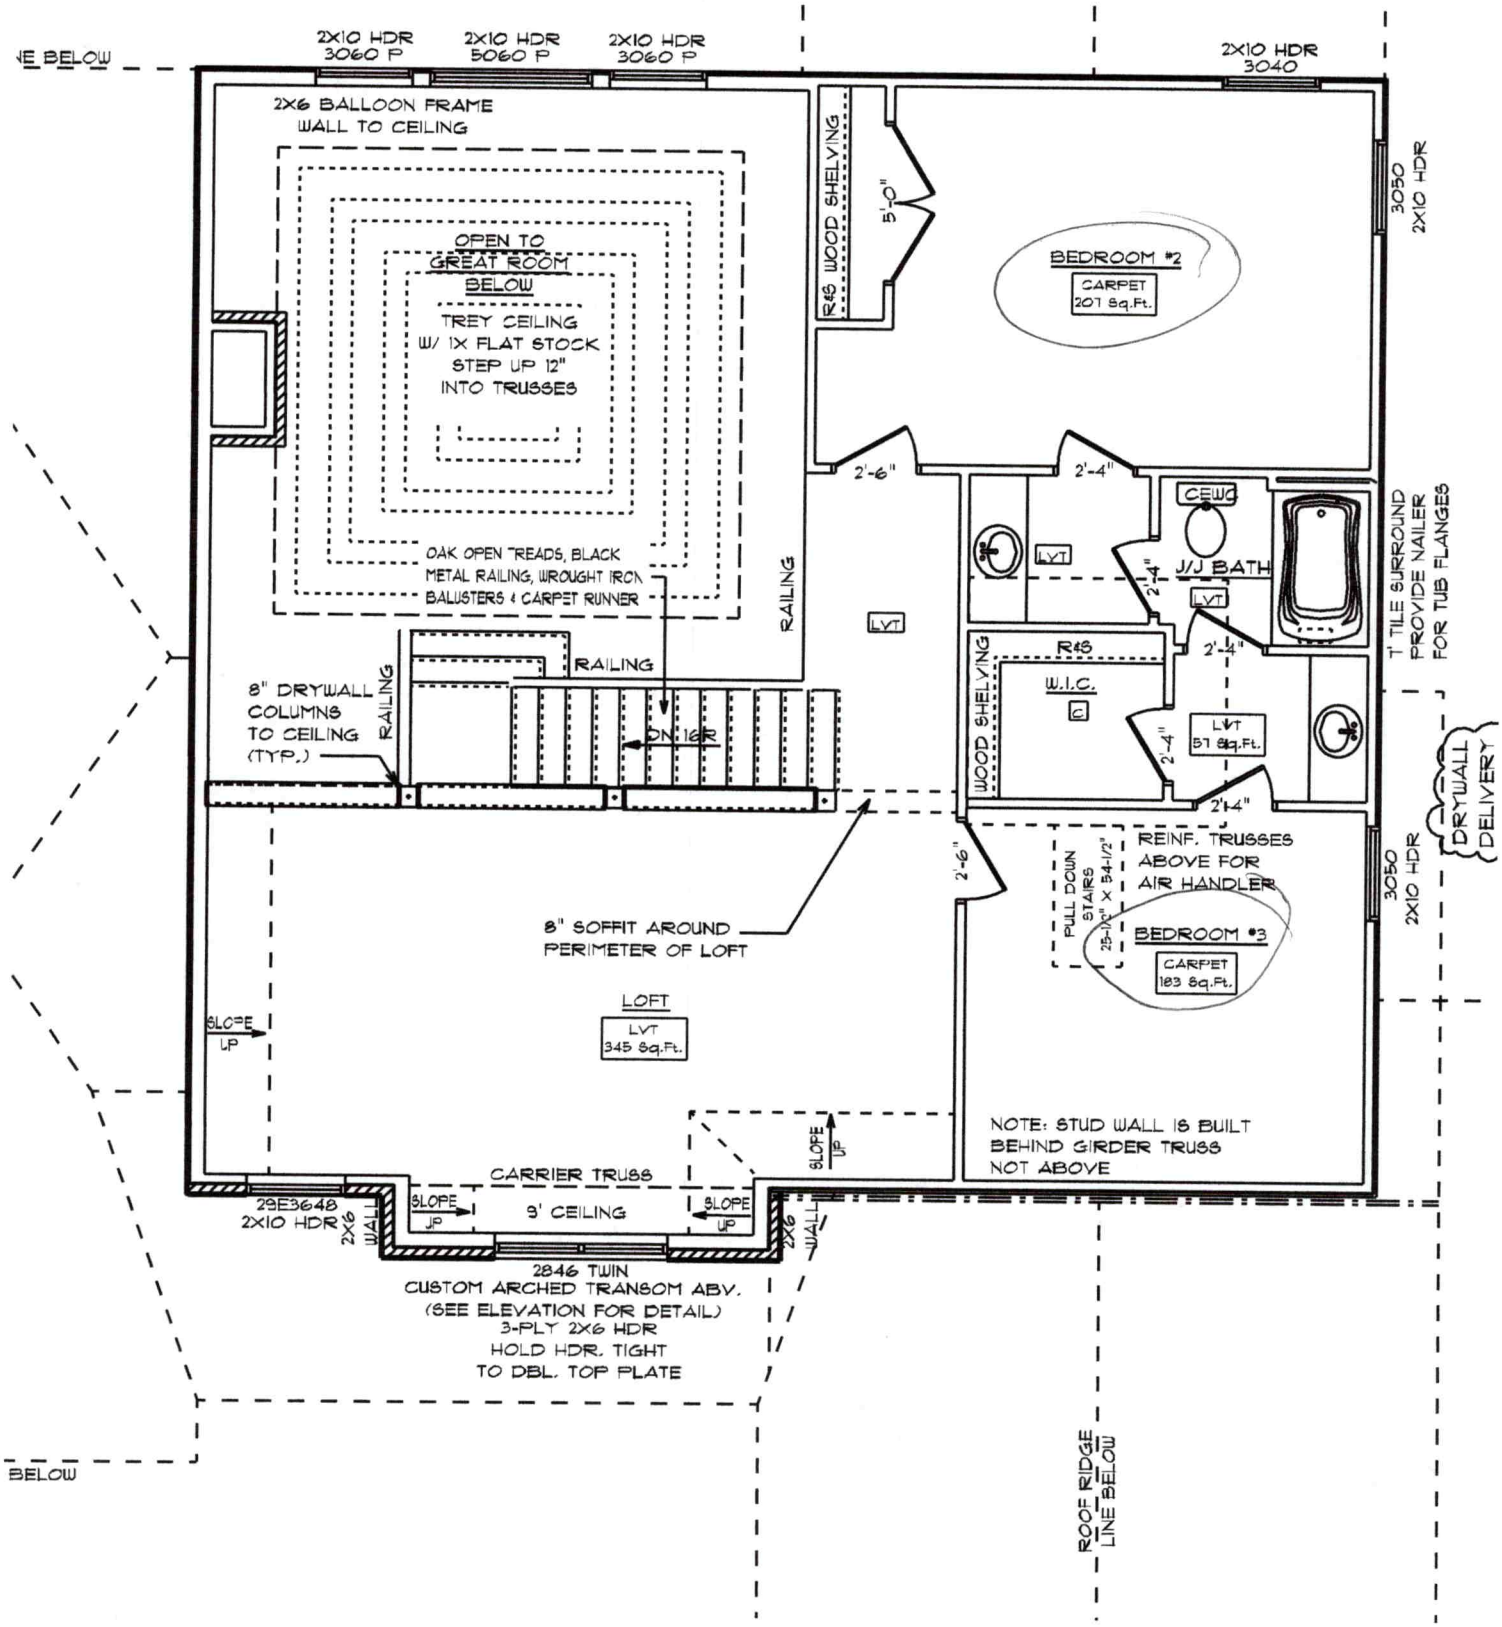

MD

RECEIVED MAR 1 1 2022

IREDELL COUNTY DEPARTMENT of ENVIRONMENTAL HEALTH

APPLICATION FORM Exp. Review $350.00

Application For: (X) New Well Permit ( ) Well Repair Permit ( ) Well Abandonment
(X) Septic Improvement Permit (X) Authorization to Construct ( ) Existing System Inspection ( ) Septic System Repair

THE ABOVE PERMIT DOCUMENTS WILL BECOME INVALID IF INFORMATION PROVIDED ON THIS APPLICATION IS FALSIFIED OR CHANGED, OR IF THE SITE IS ALTERED. THE IMPROVEMENT PERMIT IS VALID FOR EITHER 60 MONTHS OR WITHOUT EXPIRATION DEPENDING UPON DOCUMENTATION SUBMITTED. APPLICATION WITH SITE PLAN 60 MONTHS, APPLICATION WITH COMPLETE, SCALED PLAT WITHOUT EXPIRATION. SEE 15A NCAC 18A .1937(f) FOR DETAILS.

Page 2: *Site Plan Worksheet* form MUST accompany this application AP- 326525

The following optional attachments may also be submitted: ( ) Survey Plat, scaled no more than 1 inch = 60 feet
Place an (X) beside whichever is submitted if applicable ( ) Custom Site Plan, scaled no more than 1 inch = 60 feet

Applicant Information: **(PRINT CLEARLY)** Please contact Gary McNeely (704-310-1832) prior to evalution

Applicant Name: Same as Owner **Address:** _____ **Zip:** _____

Applicant Email: _____ **Phone:** _____ **Alt. Phone:** _____

Owner Name: Hardison McConnell Sr. **Address:** 13118 Mayes Rd, Huntersville NC **Zip:** 28078

Owner Email: hmcconnell@bellsouth.net **Phone:** 704-609-9505 **Alt. Phone:** 704-995-7357

Property Information:

Street Address: 155 Bain Lane, Mooresville, NC

Subdivision Name: Yeoman Shores **Section/Phase:** 3 **Lot Number:** 7

Driving Directions: Langtree → (R) on Yeoman (R) on Bain Lane continue to end of Road - only lot w/out a house

Site Development Information: *(check or complete ALL that apply*

(X) New Single Family Residence
( ) New Multi-Family Residence
( ) Accessory Building
( ) Bedroom(s) Addition
( ) Repair to failing septic system ___ Tank ___ Drain lines Describe Problem: _____

Maximum Number of Bedrooms: 3
Maximum Number of Occupants: 2
( ) Swimming Pool
( ) Other Addition/Structure: _____

CHECK FOUNDATION TYPE
( ) Crawl Space Foundation
( ) Concrete Slab Foundation
(X) Basement with Plumbing
( ) Basement without Plumbing

Non-Residential Site Development: Type of Business: _____
Square Footage of Building: _____ **Max. Number of Employees:** _____ **Max. Number of Seats/Beds/Other:** _____

Water Supply: ( ) Replacement Well – Reason: _____
( ) Multi-connection Well **Number of Houses:** _____ **Number of Persons:** _____

(X) New Well ( ) Existing Well ( ) Community Well ( ) City Water ( ) Other Public Water

Desired Septic System Type: *(you may rank in order of preference)* **Year existing system installed:** _____
( ) No Preference ( ) Alternative ( ) Conventional ( ) Innovative (X) Modified Conventional ( ) Other: _____

Please answer the following to the best of your ability:
( ) Yes (X) No **Does the site contain any jurisdictional wetlands?**
( ) Yes (X) No **Is any non-domestic sewage (i.e. industrial) to be generated?**
( ) Yes (X) No **Is the site subject to approval by any other public agency?**

I have read this application and certify that the information provided herein is true, complete, and correct. Authorized county and state officials are granted right of entry to conduct necessary inspections to determine compliance with applicable laws and rules. I understand that I am solely responsible for the proper identification and labeling of all property lines and corners and making the site accessible so that a complete site evaluation can be performed.


IREDELL COUNTY DEPARTMENT of ENVIRONMENTAL HEALTH

SITE PLAN WORKSHEET

SEE THE "SAMPLE SITE PLAN" BELOW. *INCOMPLETE SITE PLANS WILL BE RETURNED TO YOU FOR COMPLETION AND MAY RESULT IN A DELAY IN THE ISSUANCE OF YOUR SEPTIC SYSTEM OR WELL PERMIT!!!*

Place an (X) beside each item as you complete the site plan:

- **( ) Property Line measurements are clearly identified**
- **( ) All proposed structures are indicated**
- **( ) Front and side setbacks from property line**
- **( ) Preferred driveway location**
- **( ) Preferred well location**
- **( ) Preferred septic system location**
- **( ) North arrow, or other sufficient indicator of direction**

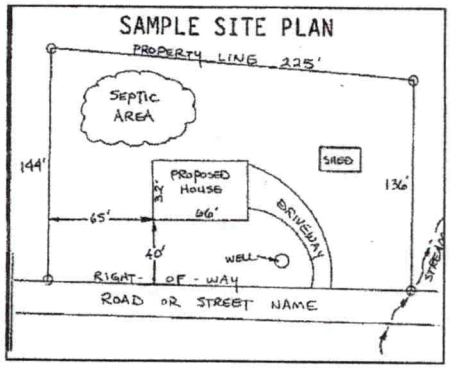

Circle N/A on the following if appropriate:

Location of septic systems and wells within 100' of your property	**N/A**
Location of easements and rights of ways on your property	**N/A**
Location of any designated wetlands on the property	**N/A**

USE THIS SPACE TO DRAW YOUR SITE PLAN

Show: proposed house or business footprint, wells, water lines, patios, pools and decks, and any other item that will occupy space on the site

See Attached Plan

Signature: Hardison McConnell, Sr.
Property owner or owner's legal representative signature (SIGNATURE REQUIRED)

3/8/22
DATE

IREDELL COUNTY DEPARTMENT OF ENVIRONMENTAL HEALTH

DOCUMENTATION TO AUTHORIZE AN OWNER'S LEGAL REPRESENTATIVE

Applications for permits require the "signature of the owner or owner's legal representative" (15A NCAC 18A .1937). If the owner does not sign the application himself or herself, they can submit any one of the following documents to designate their legal representative:

Power of Attorney; Real Estate Contract; Estate executor; Bankruptcy trustee; Court ordered guardianship

In the absence of the above documentation, the property owner may provide the local health department with documentation that designates a legal representative. A property owner may:

Complete this form to document his or her legal representative, or provide his or her own form that contains the information in this form.

If there are multiple property owners, then all property owners must sign the form that designates a legal representative.

By signing a form that designates a legal representative for purposes of 15A NCAC 18A .1937, the property owner authorizes that representative to act on their behalf in matters pertaining to the application and permitting process, including signing or receiving any application, document or permit. The owner retains full responsibility to meet all permit conditions specified by the local health department.

I, Hardison McConnell, Sr., am the legal owner(s) of the property located at Bala Lane Mooresville, NC, identified as PIN (Parcel Identification Number) _____, located in Iredell County, North Carolina.

I do hereby authorize (**print legal representative/company name**) Michael Athanas & Associates, to act as an agent on my behalf in applying for/signing/obtaining any of the documents described below.

- Application for Improvement Permit (IP) / Authorization to Construct (AC)
- Improvement Permit (IP) / Authorization to Construct (AC)
- Application for soil-site evaluation (new/repair)
- Application/permit for private drinking water well/well abandonment
- Application for Compliance Inspection

I agree to abide by all decisions and/or conditions between the legal representative acting on my behalf and the Iredell County Department of Public Health, Environmental Health Division.

Hardison McConnell, Sr. 3/8/22 — Signature of Owner(s) / Date

Kellie McConnell 3/8/22 — Signature of Witness / Date

Please return this signed form to the appropriate office:

Mooresville - Environmental Health
ronda.hart@co.iredell.nc.us
Fax: 704-662-3239
610 E. Center Avenue, Mooresville, NC 28115

Statesville - Environmental Health
adrienne.shea@co.iredell.nc.us
Fax: 704-871-3483
349 N. Center Street, Statesville, NC 28677

ENVIRONMENTAL HEALTH REQUIREMENTS for SEPTIC and WELL PERMITS

The following items must be completed *PRIOR* to the *SUBMITTAL* of any Environmental Health Application. Incomplete applications will be returned to the applicant and cannot be processed or placed on the work list.

*** Initial all lines below to indicate you have submitted each form and completed every site requirement ***

✓ **Complete all Environmental Health forms**:
- ✓ Application
- ✓ Site Plan with dimensions of proposed structure, addition, pool etc.
- ✓ Documentation to Authorize Owner Agent (if the property owner is not the applicant)
- ✓ Copy of Zoning Permit when applicable
- ✓ Sign this sheet after you have completed all items

✓ **Lot must be cleared of heavy undergrowth.** In order to evaluate the lot, the footprint of the proposed structure must be visible. Adequate area for the septic drain field and repair area must be sufficiently cleared of heavy undergrowth, with **50 feet of visibility** in all directions. Inspectors must be able to evaluate the property, shoot laser level elevations, layout the drain field, do soils work, etc. **If the lot is not cleared sufficiently, then a $100 site revisit fee will be charged and the evaluation will be put on HOLD until the requirement is met.**

✓ **Clearly mark all property corners by locating existing iron or concrete markers**. Flag all property lines every 25 feet if adjacent corners are not visible when standing on any given corner. Property lines must be flagged by a licensed NC surveyor & easily identified **prior to application submittal** (exception may apply for septic repair evaluations only).
'Mow lines' and/or fence lines do NOT constitute marked lines. **If the property lines are not properly marked when the lot is ready to be evaluated, then the application will be put on HOLD and a $100 site re-visit fee charged.**

✓ **Stake or flag the footprint of the proposed structure, addition, pool etc. to match the site plan submitted.** The proposed structure, etc. **must be staked** out on the property as per the site plan.

✓ If an **Authorization to Construct (AC) is desired**, submit a recorded copy of the plat for newly created or subdivided lot(s) and a LEGIBLE copy of the basic floor plan no larger than 8 ½" x 14" for each floor of the structure including decks, porches, etc. **The overall dimensions must be clearly noted & the rooms labeled.**

Any site not meeting the above requirements when staff arrives for the evaluation will result in a $100 site revisit fee being charged and the request being placed on HOLD. This will delay the processing of the application.
Once work by Environmental Health staff begins, the up-front fees paid toward securing any health department permit are non-refundable. Refunds for work not started, due to a customer changing their mind or plans, are subject to an administrative fee of $50 to defray a portion of the costs of processing the refund.

Backhoe pits are required for all applications that require a soils evaluation.
DO NOT DIG PITS UNTIL THE EH SPECIALIST HAS AUTHORIZED AND SCHEDULED YOUR EVALUATION TIME.
- **All utilities shall be marked before pits are dug. Call NC 811 for this service.**
- **The applicant/agent is responsible for securing these services**
- **Backhoe pits are to be dug at the locations and depths determined by the Environmental Health Specialist or a NC Licensed Soil Scientist. A minimum of four pits must be dug.**
- **The EH specialist will contact you when your application is ready to be processed for pit scheduling.**
- **Your backhoe operator must be on site during the EH Specialist's evaluation to prevent your operator from having to return to the property for additional work.**

By signing below I am acknowledging the above specifications have been met and the site is READY to be evaluated AND I understand the backhoe pit requirement and will secure those services (if applicable).

Signature Hardison McConnell, Sr. **Date** 3/8/22

Questions? Contact the Environmental Health Offices below:

Statesville Office
349 North Center Street (2nd Floor Building Standards)
Statesville, NC 28677-4063
Phone: (704)878-5305 ext. 3456

Mooresville Office
610 East Center Avenue (2nd Floor Govt. Center South)
Mooresville, NC 28115-2548
Phone: (704)660-3625