IREDELL COUNTY HEATLH DEPARTMENT

PAGE 2: *SITE PLAN WORKSHEET*

SEE THE SAMPLE SITE PLAN BELOW. INCOMPLETE SITE PLANS WILL BE RETURNED TO YOU FOR COMPLETION AND MAY RESULT IN A DELAY IN THE ISSUANCE OF YOUR SEPTIC SYSTEM PERMIT!!!

Place an (X) beside each item as you complete the site plan:

____ Property Line measurements are clearly identified…
____ All proposed structures are indicated…
SHOW: proposed house or business footprint, wells, water lines, patios, pools and decks, and any other item that will occupy space on the site
____ Front and side setbacks from property line…
____ Preferred driveway location and configuration, preferred well location…
____ Area you prefer your septic system to be placed…
____ North arrow, or other sufficient indicator of direction…


Circle N/A on the following if appropriate:


____ Location of septic systems and wells within 100' of your property… N/A
____ Location of easements and rights of ways on your property… N/A
____ Location of any designated wetlands on the property… N/A


Signature: Property owner or owner's legal representative signature (SIGNATURE REQUIRED)

9-9-04
DATE

USE THIS SPACE TO DRAW YOUR SITE PLAN

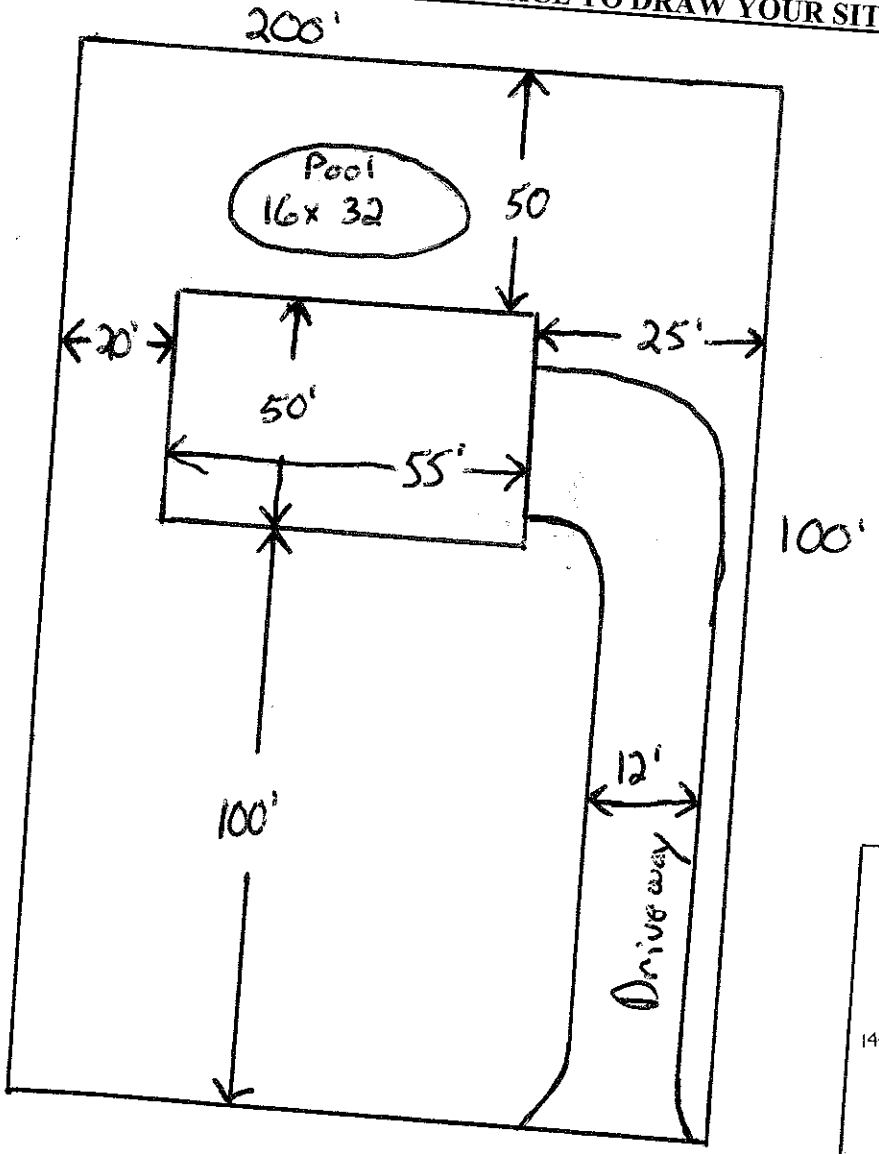

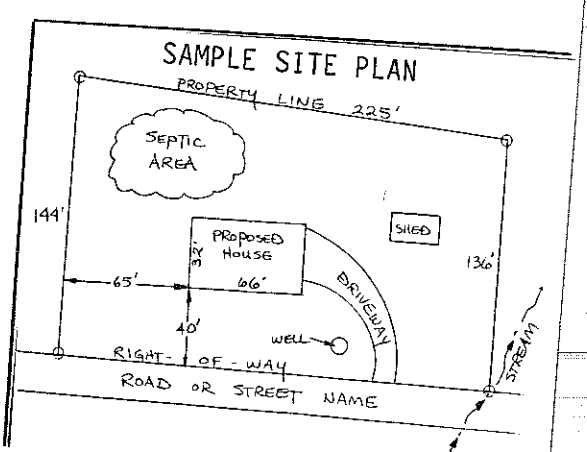

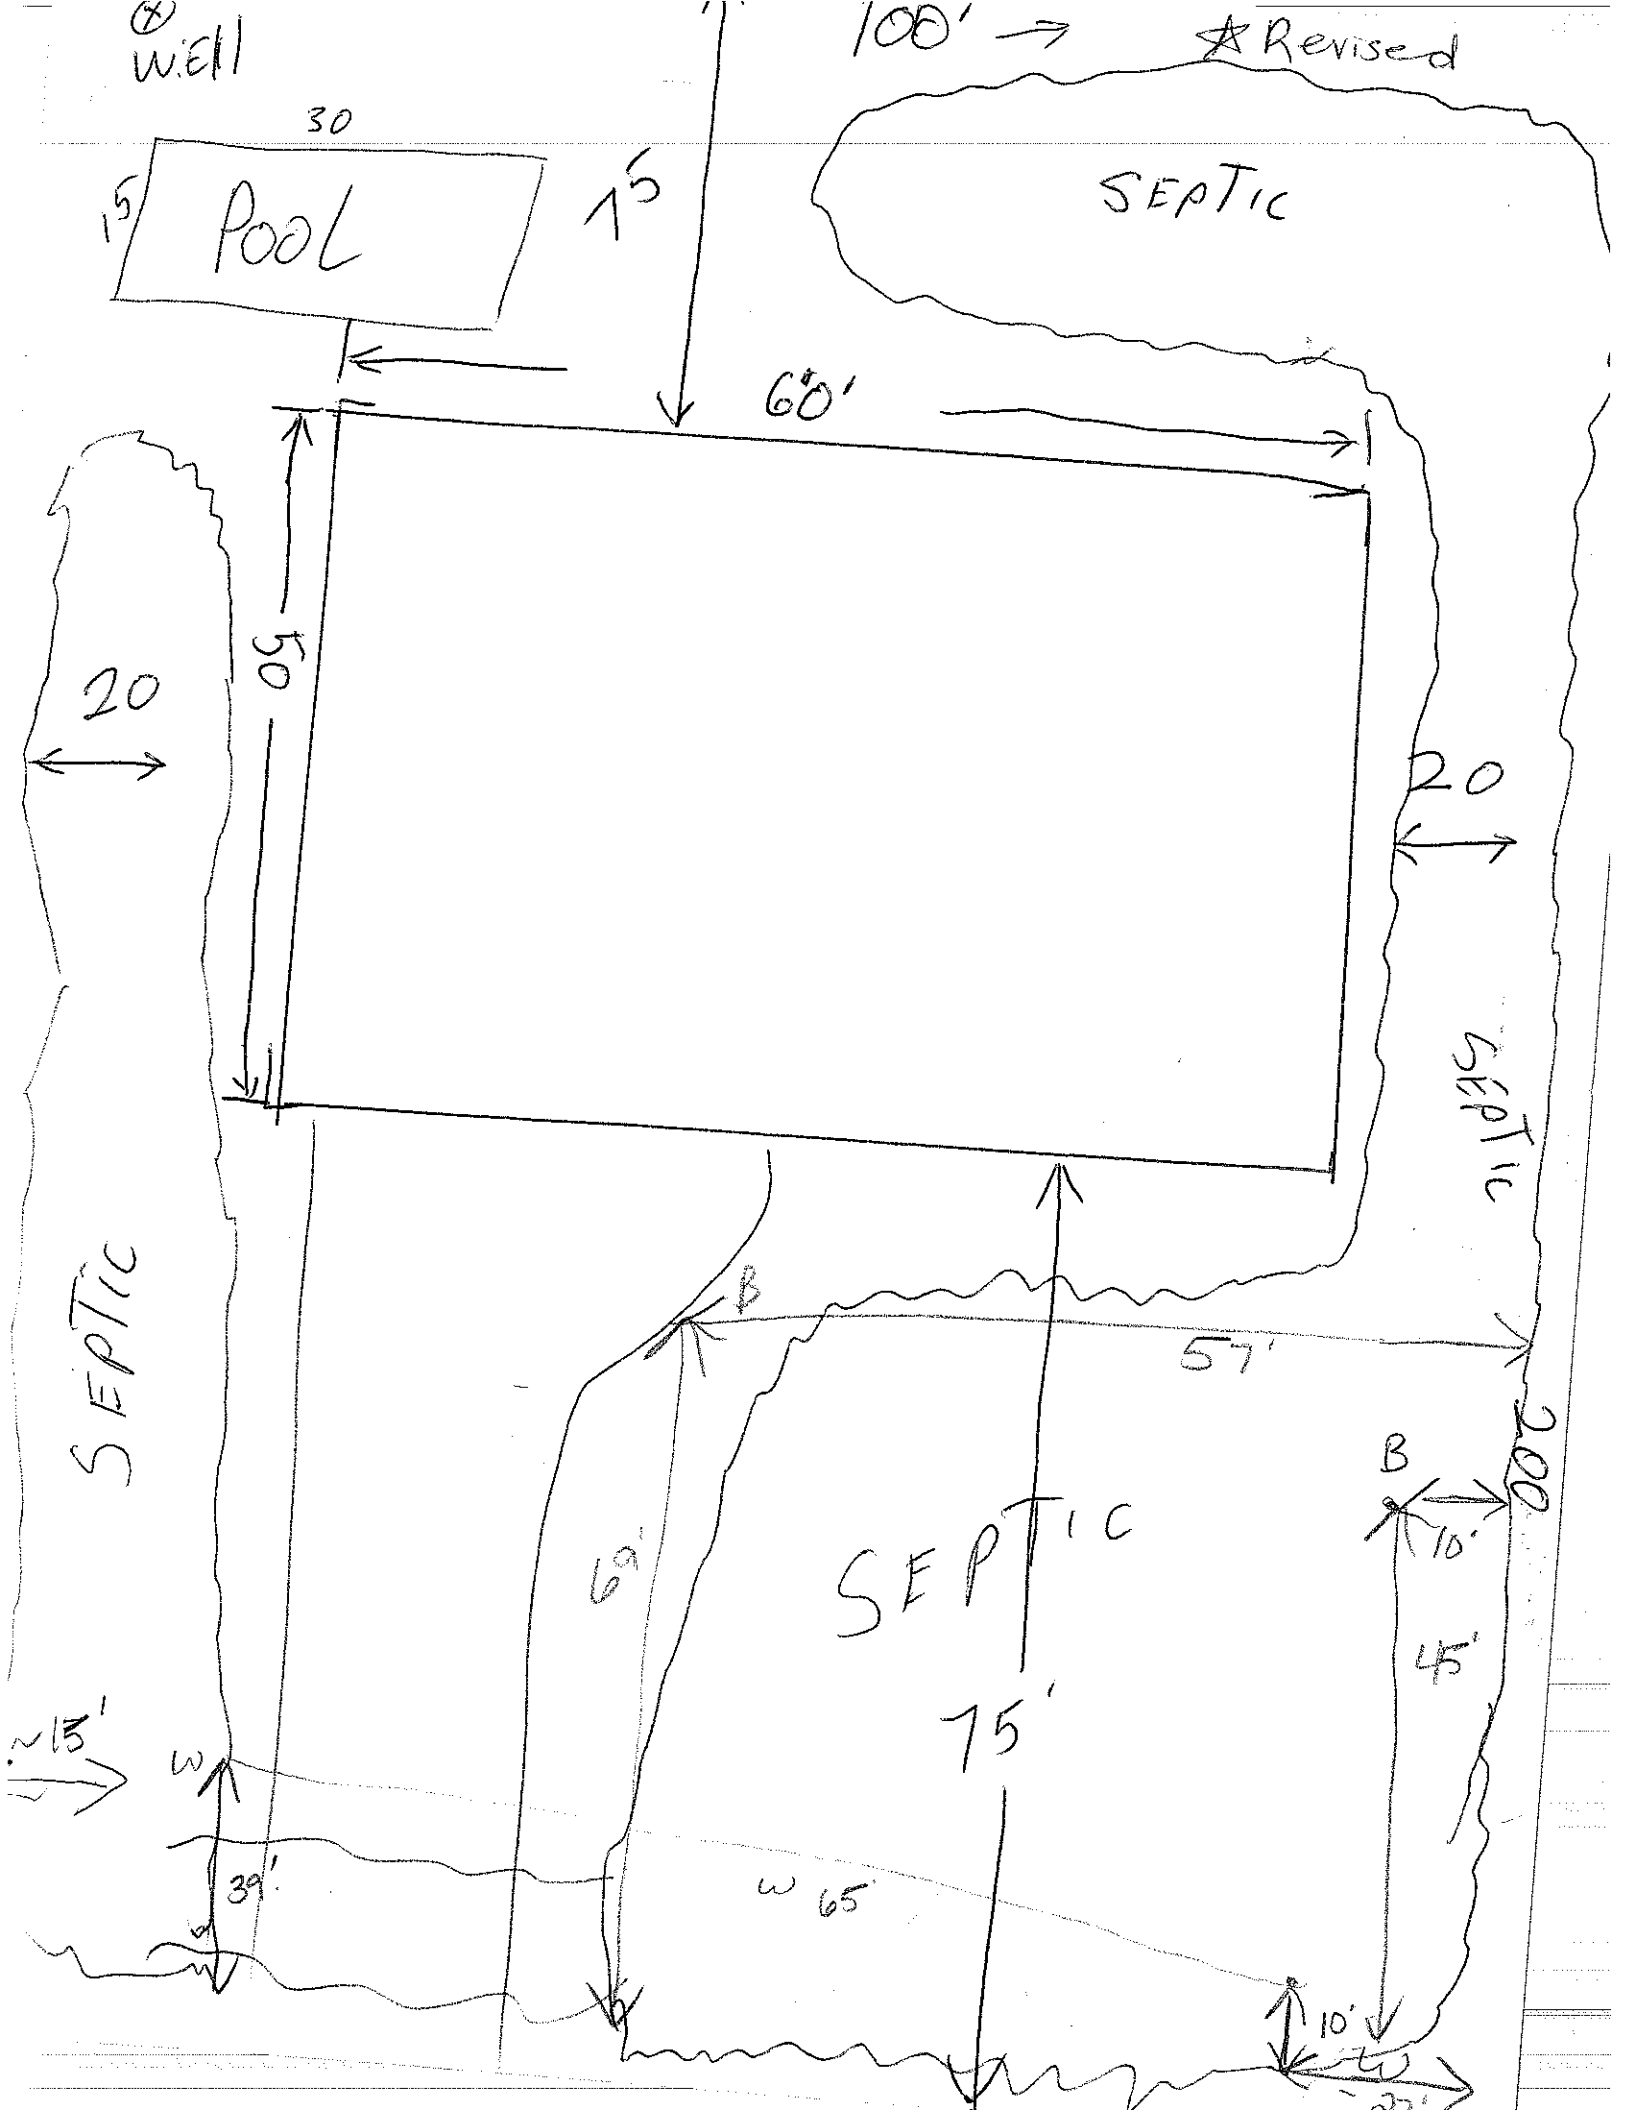
W.ELL
100' →
★ Revised
30
15
POOL
15
SEPTIC
60'
50'
20
20
SEPTIC
SEPTIC
B
57'
200
B
10'
SEPTIC
69'
45'
75'
~15'
W
39'
W 65'
10'