IREDELL COUNTY HEATLH DEPARTMENT
ENVIRONMENTAL HEALTH DIVISION
PAGE 2: *SITE PLAN WORKSHEET*

SEE THE "SAMPLE SITE PLAN" BELOW. *INCOMPLETE SITE PLANS WILL BE RETURNED TO YOU FOR COMPLETION AND MAY RESULT IN A DELAY IN THE ISSUANCE OF YOUR SEPTIC SYSTEM PERMIT!!!*

Place an (X) beside each item as you complete the site plan:

____ Property Line measurements are clearly identified...
____ All proposed structures are indicated...
SHOW: proposed house or business footprint, wells, water lines, patios, pools and decks, and any other item that will occupy space on the site
____ Front and side setbacks from property line...
____ Preferred driveway location and configuration, preferred well location...
____ Area you prefer your septic system to be placed...
____ North arrow, or other sufficient indicator of direction...


Circle N/A on the following if appropriate:


____ Location of septic systems and wells within 100' of your property... N/A
____ Location of easements and rights of ways on your property... N/A
____ Location of any designated wetlands on the property... N/A

Signature: David Ham
REQUIRED property owner or owner's legal representative signature.

7-25-12
DATE

USE THIS SPACE TO DRAW YOUR SITE PLAN

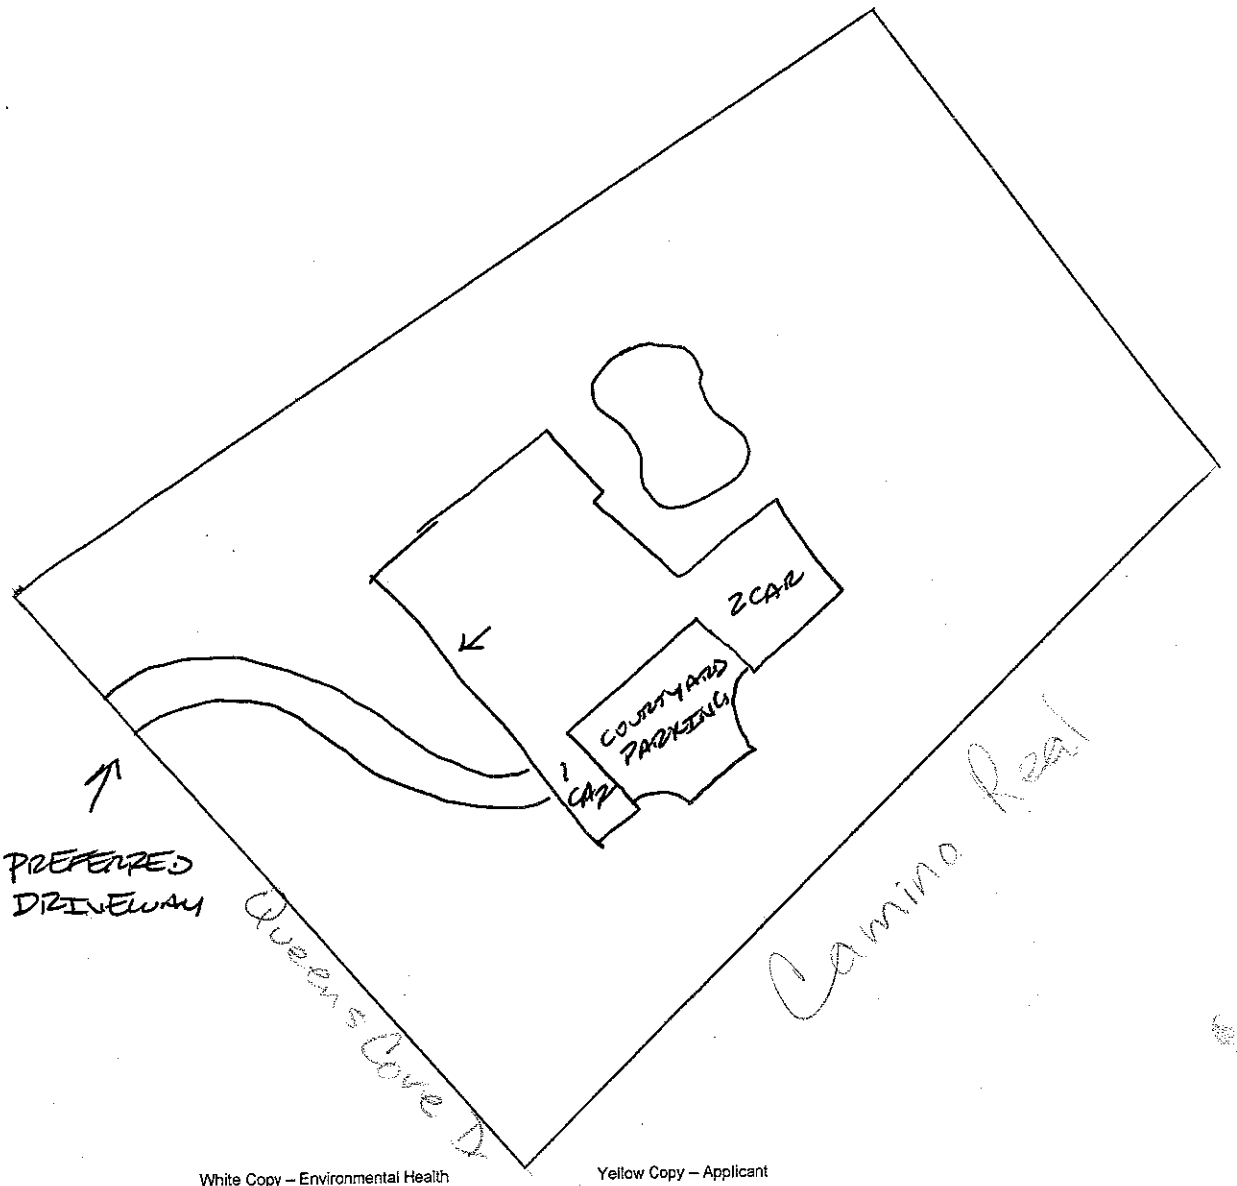

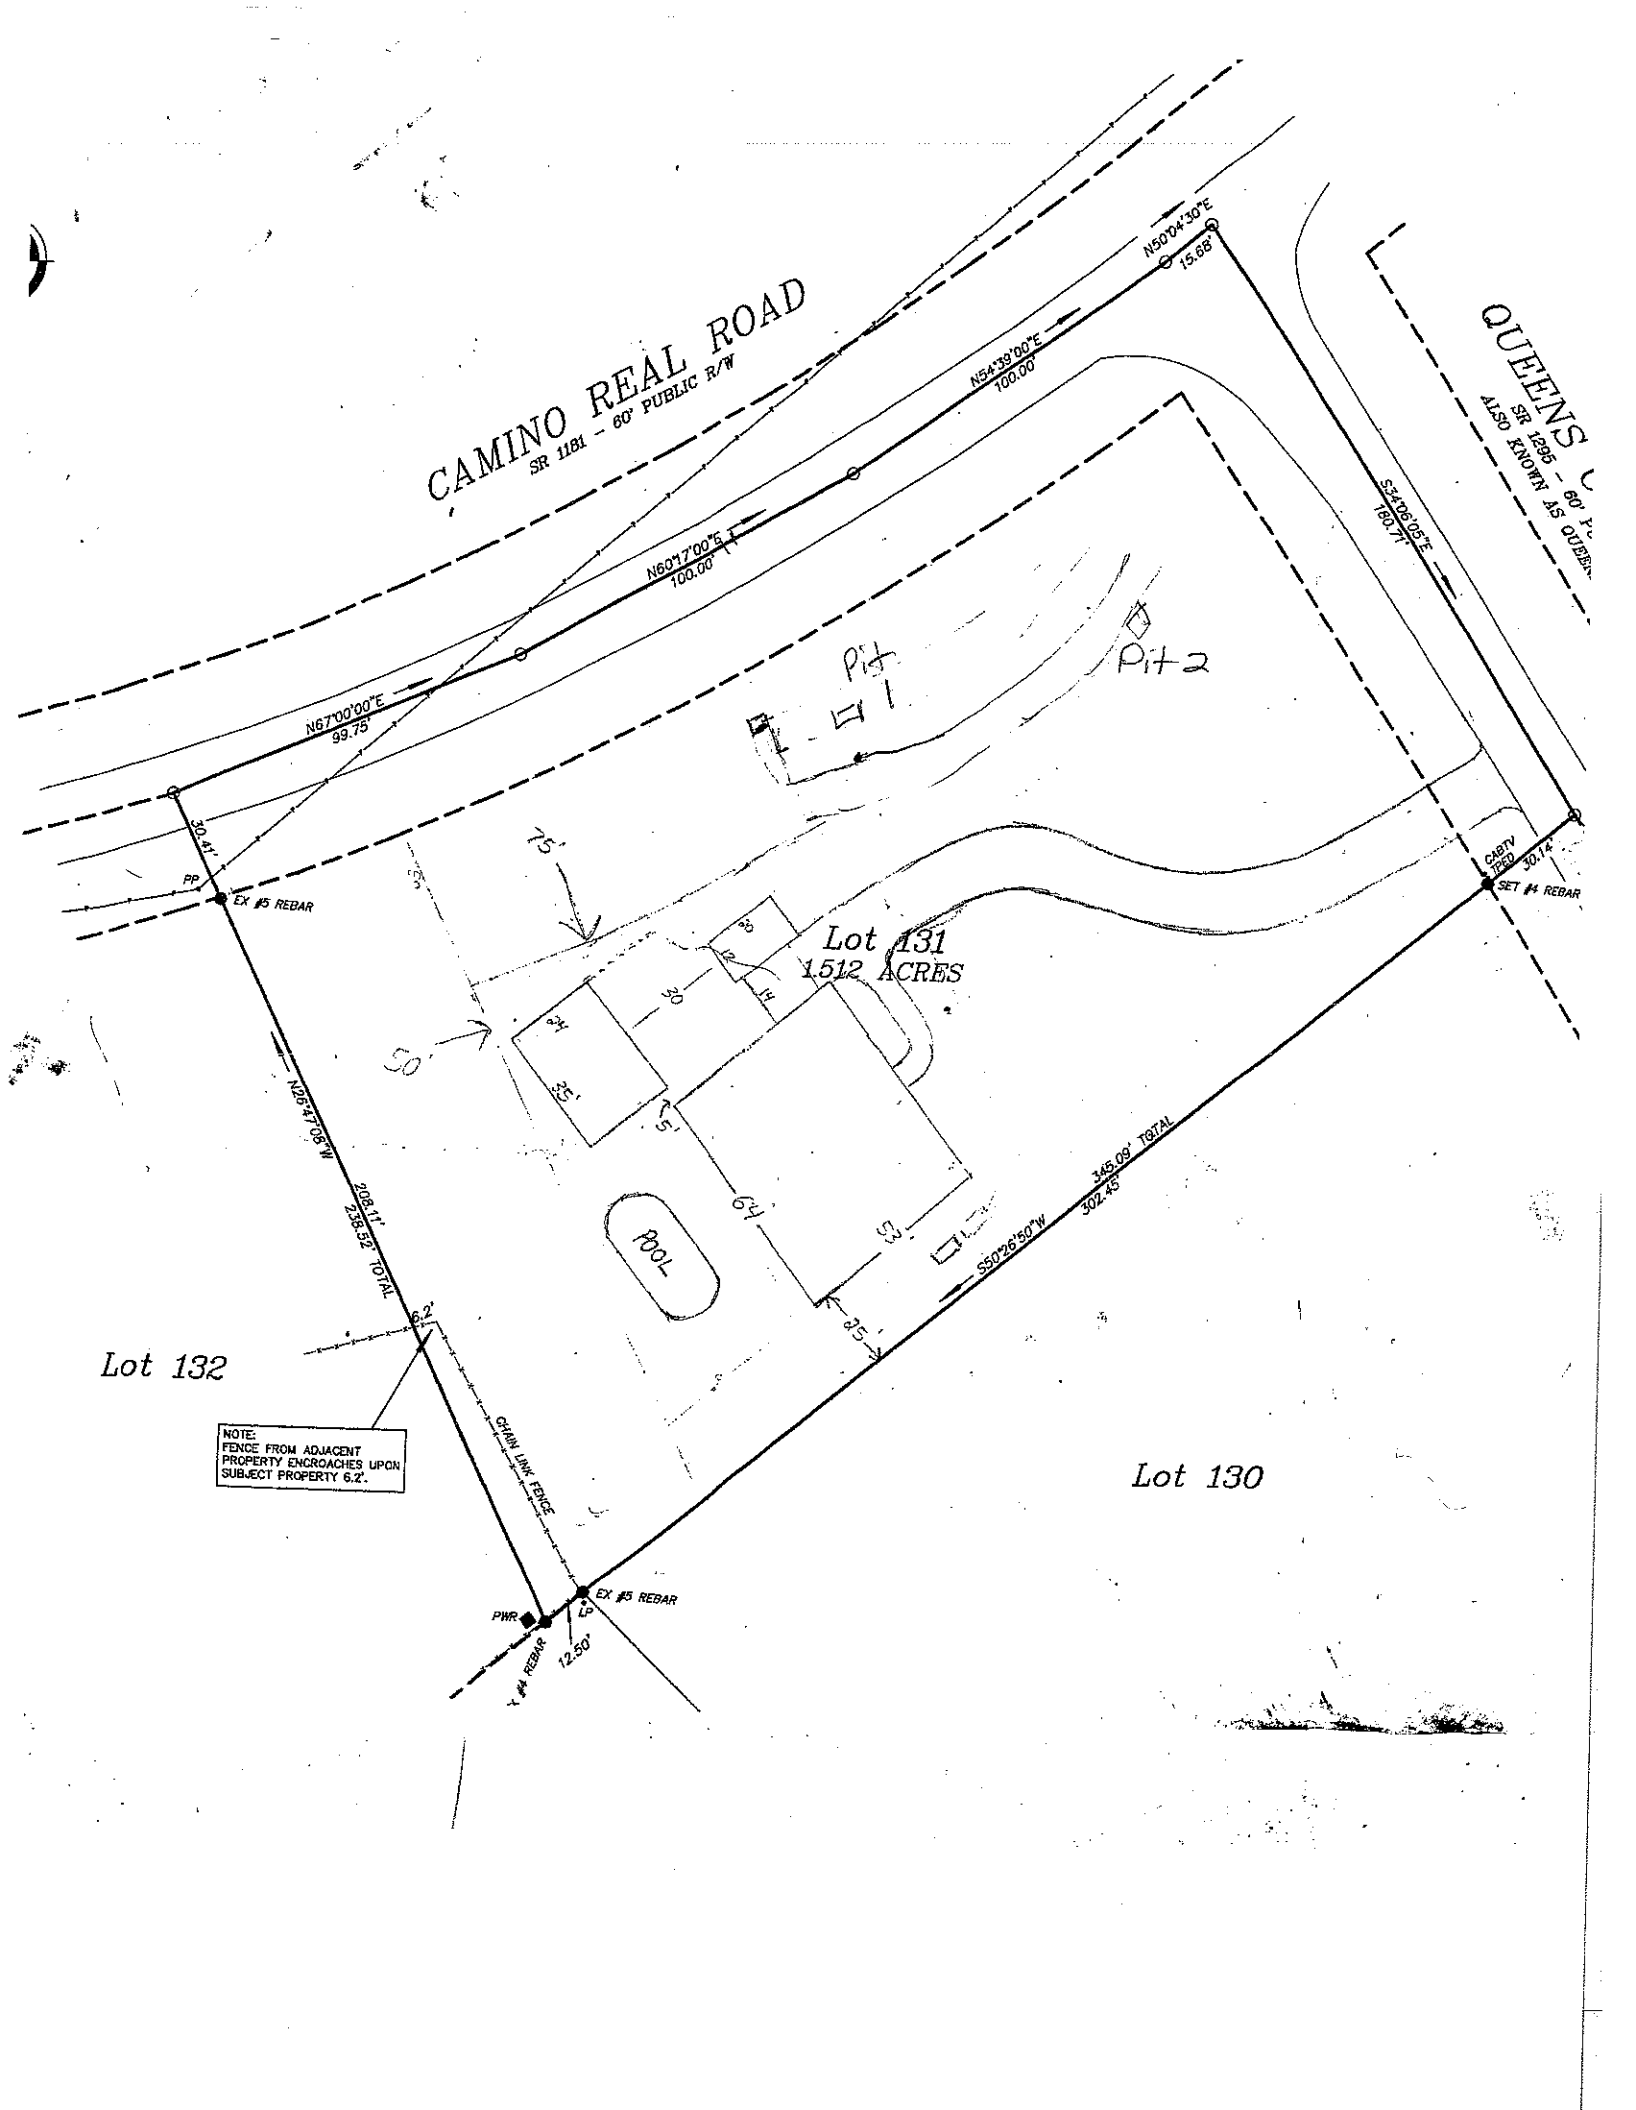
CAMINO REAL ROAD
SR 1181 – 60' PUBLIC R/W
QUEENS
SR 1295 – 60'
ALSO KNOWN AS QUEEN
N67°00'00"E
99.75'
N60°47'00"E
100.00'
N54°39'00"E
100.00'
N50°04'30"E
15.68'
S34°06'05"E
180.71'
Pit 1
Pit 2
Lot 131
1.512 ACRES
30.41'
PP
EX #5 REBAR
75'
50'
30'
24'
35'
5'
64'
53'
85'
POOL
N26°47'08"W
208.11'
238.52' TOTAL
6.2'
S50°26'50"W
345.09' TOTAL
302.45'
CABTV
FIBER
30.14'
SET #4 REBAR
Lot 132
Lot 130
NOTE:
FENCE FROM ADJACENT
PROPERTY ENCROACHES UPON
SUBJECT PROPERTY 6.2'.
CHAIN LINK FENCE
EX #5 REBAR
PWR
LP
12.50'
#4 REBAR