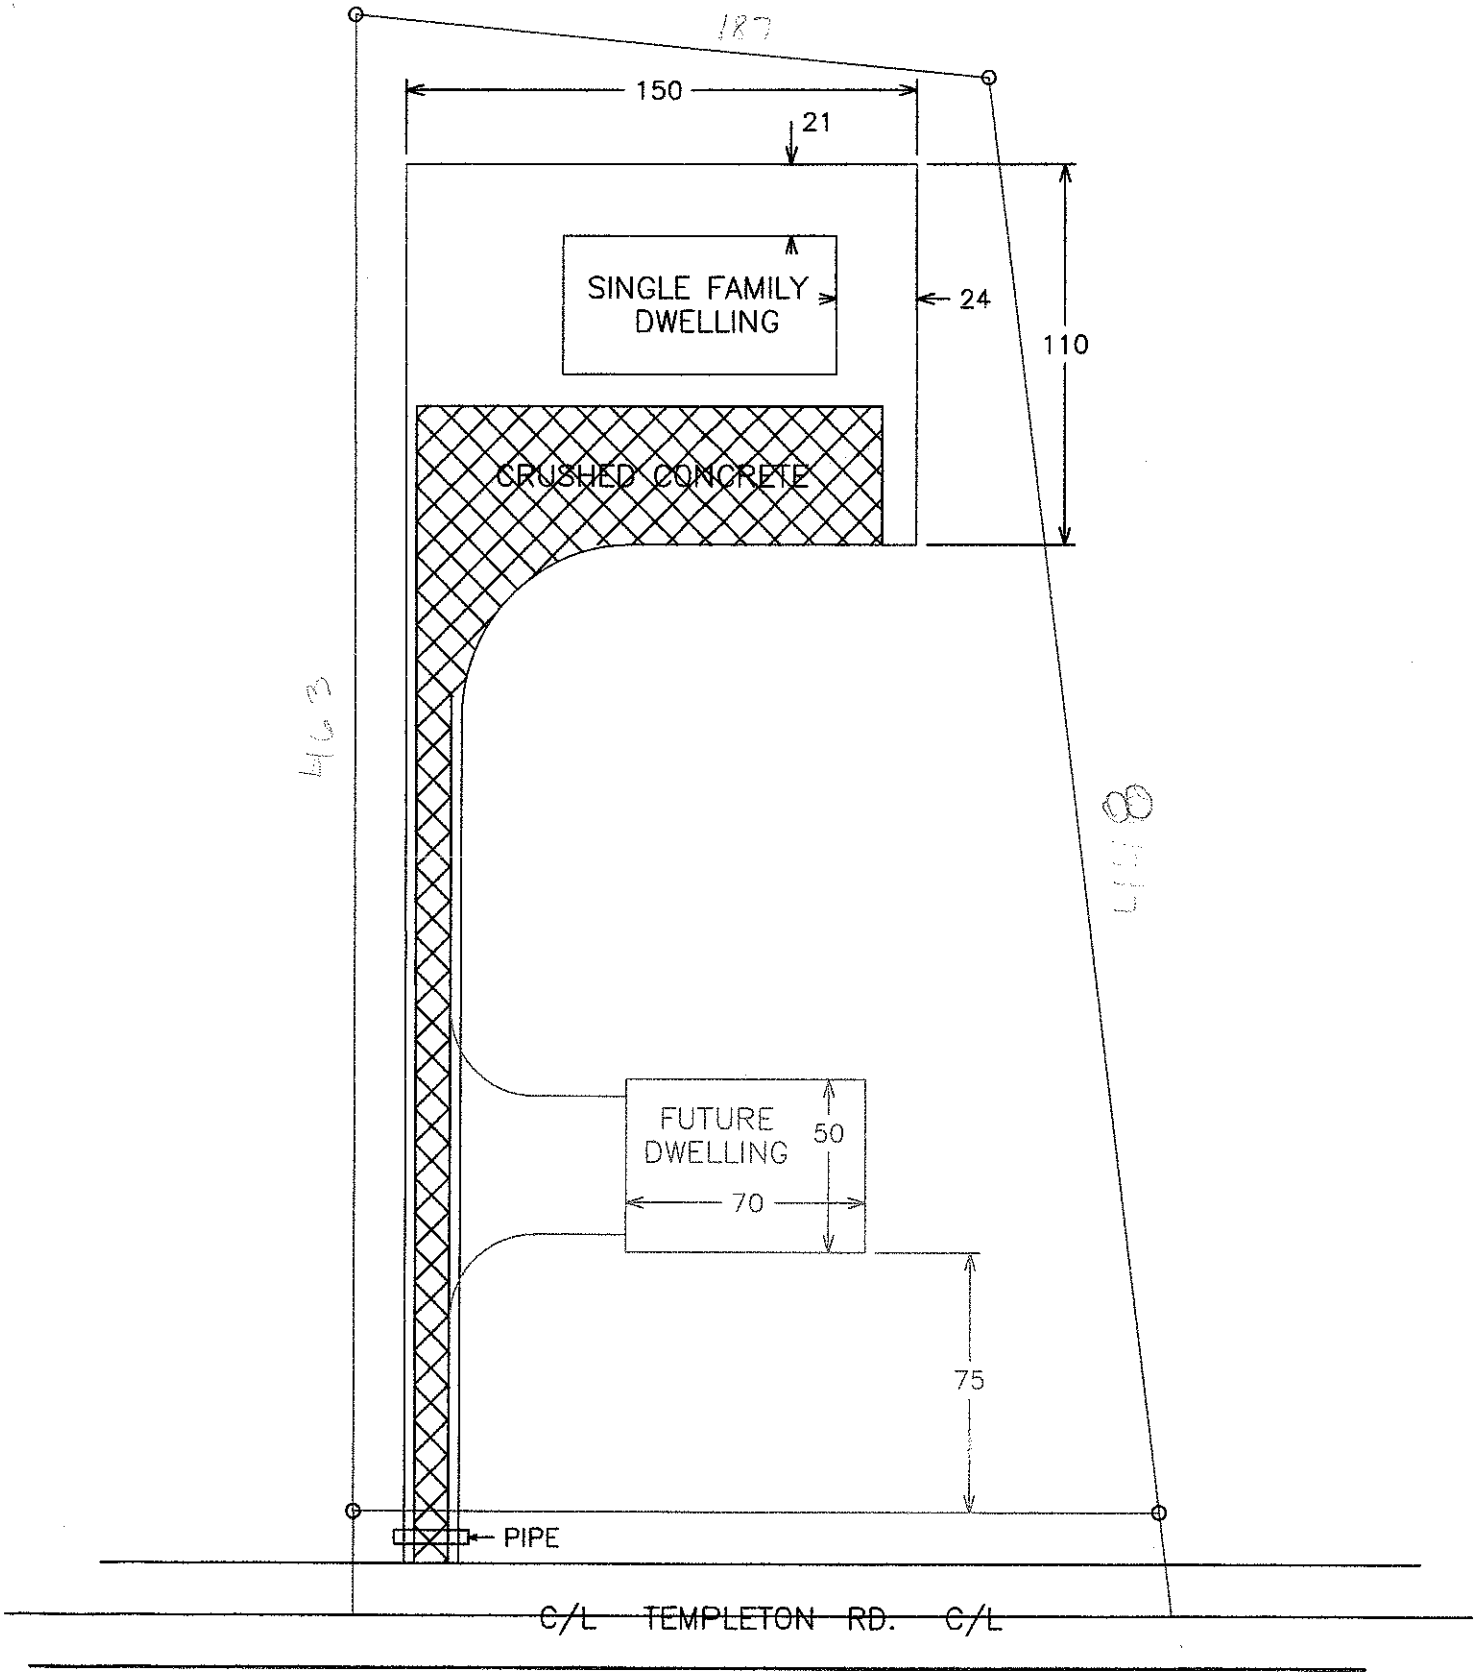

187
150
21
SINGLE FAMILY DWELLING
24
110
CRUSHED CONCRETE
FUTURE DWELLING
50
70
75
PIPE
C/L TEMPLETON RD. C/L