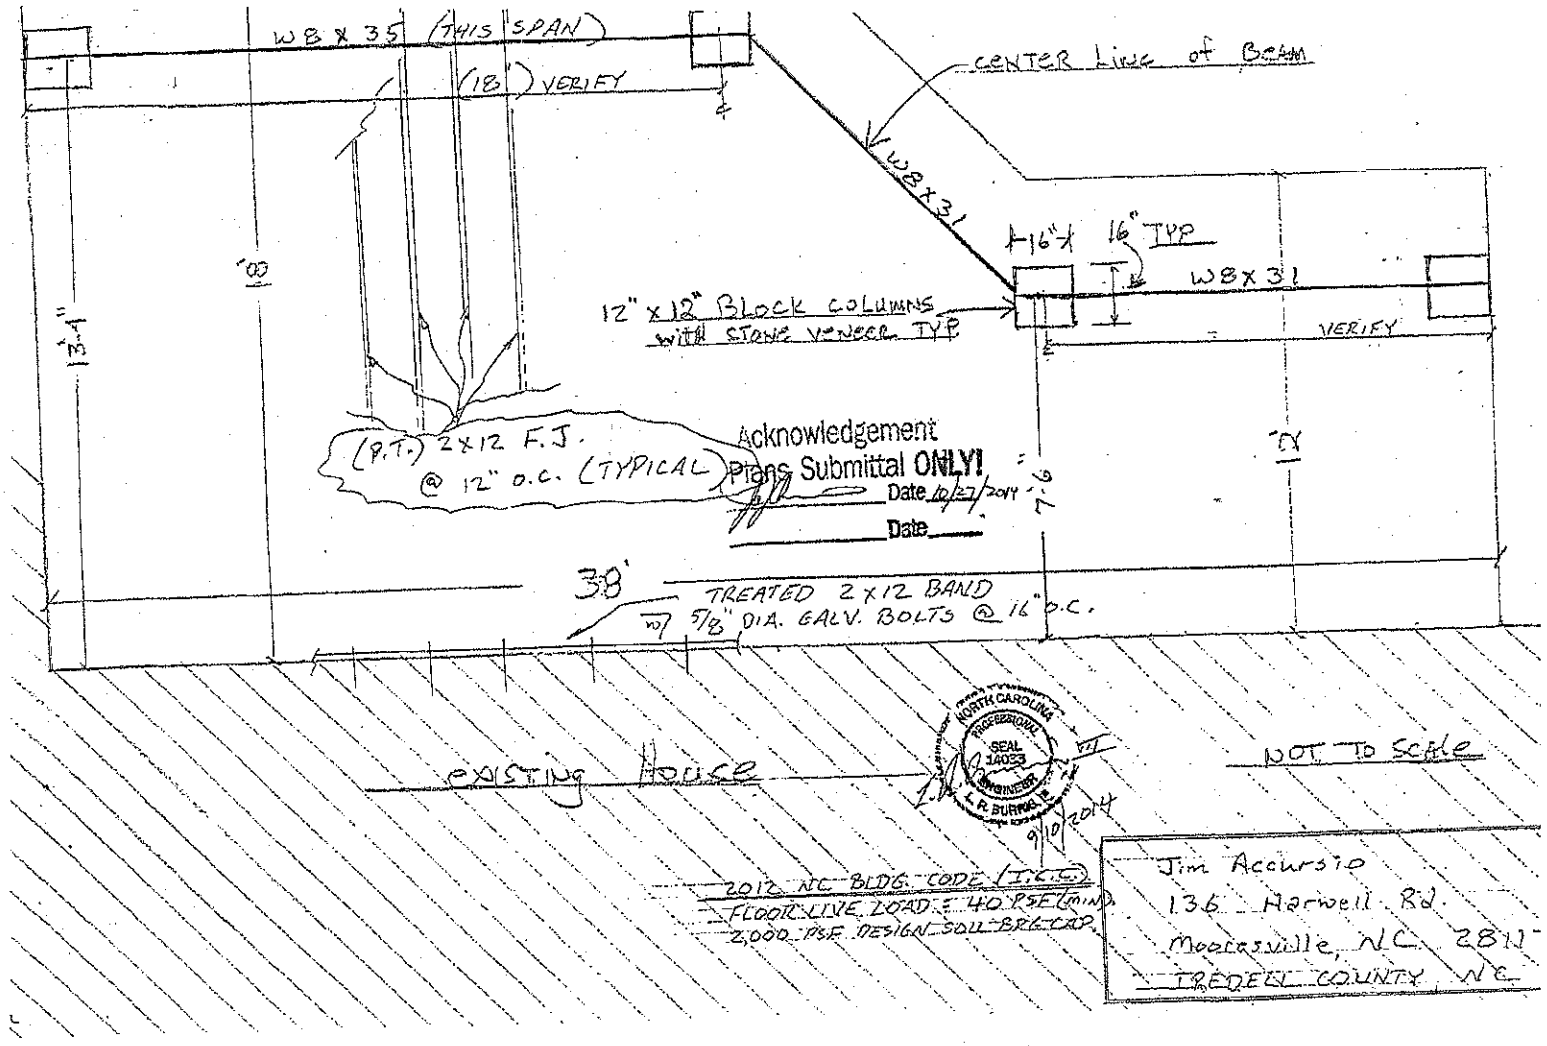

W8 X 35 (THIS SPAN)
(18') VERIFY
CENTER LINE of BEAM
W8X31
16" TYP
W8X31
12" x 12" BLOCK COLUMNS WITH STONE VENEER TYP
VERIFY
13'-4"
(P.T.) 2X12 F.J. @ 12" o.c. (TYPICAL)
Acknowledgement
Plans Submittal ONLY!
Date 10/27/2014
Date
38'
TREATED 2X12 BAND W/ 5/8" DIA. GALV. BOLTS @ 16" o.c.
EXISTING HOUSE
NOT TO SCALE
NORTH CAROLINA PROFESSIONAL SEAL 14053 ENGINEER L.R. BURRUS II
9/10/2014
2012 NC BLDG. CODE / IRC
FLOOR LIVE LOAD = 40 PSF (min)
2,000 PSF DESIGN SOIL BRG CAP
Jim Accursio
136 Harwell Rd.
Mooresville, NC 2811
IREDELL COUNTY, NC