
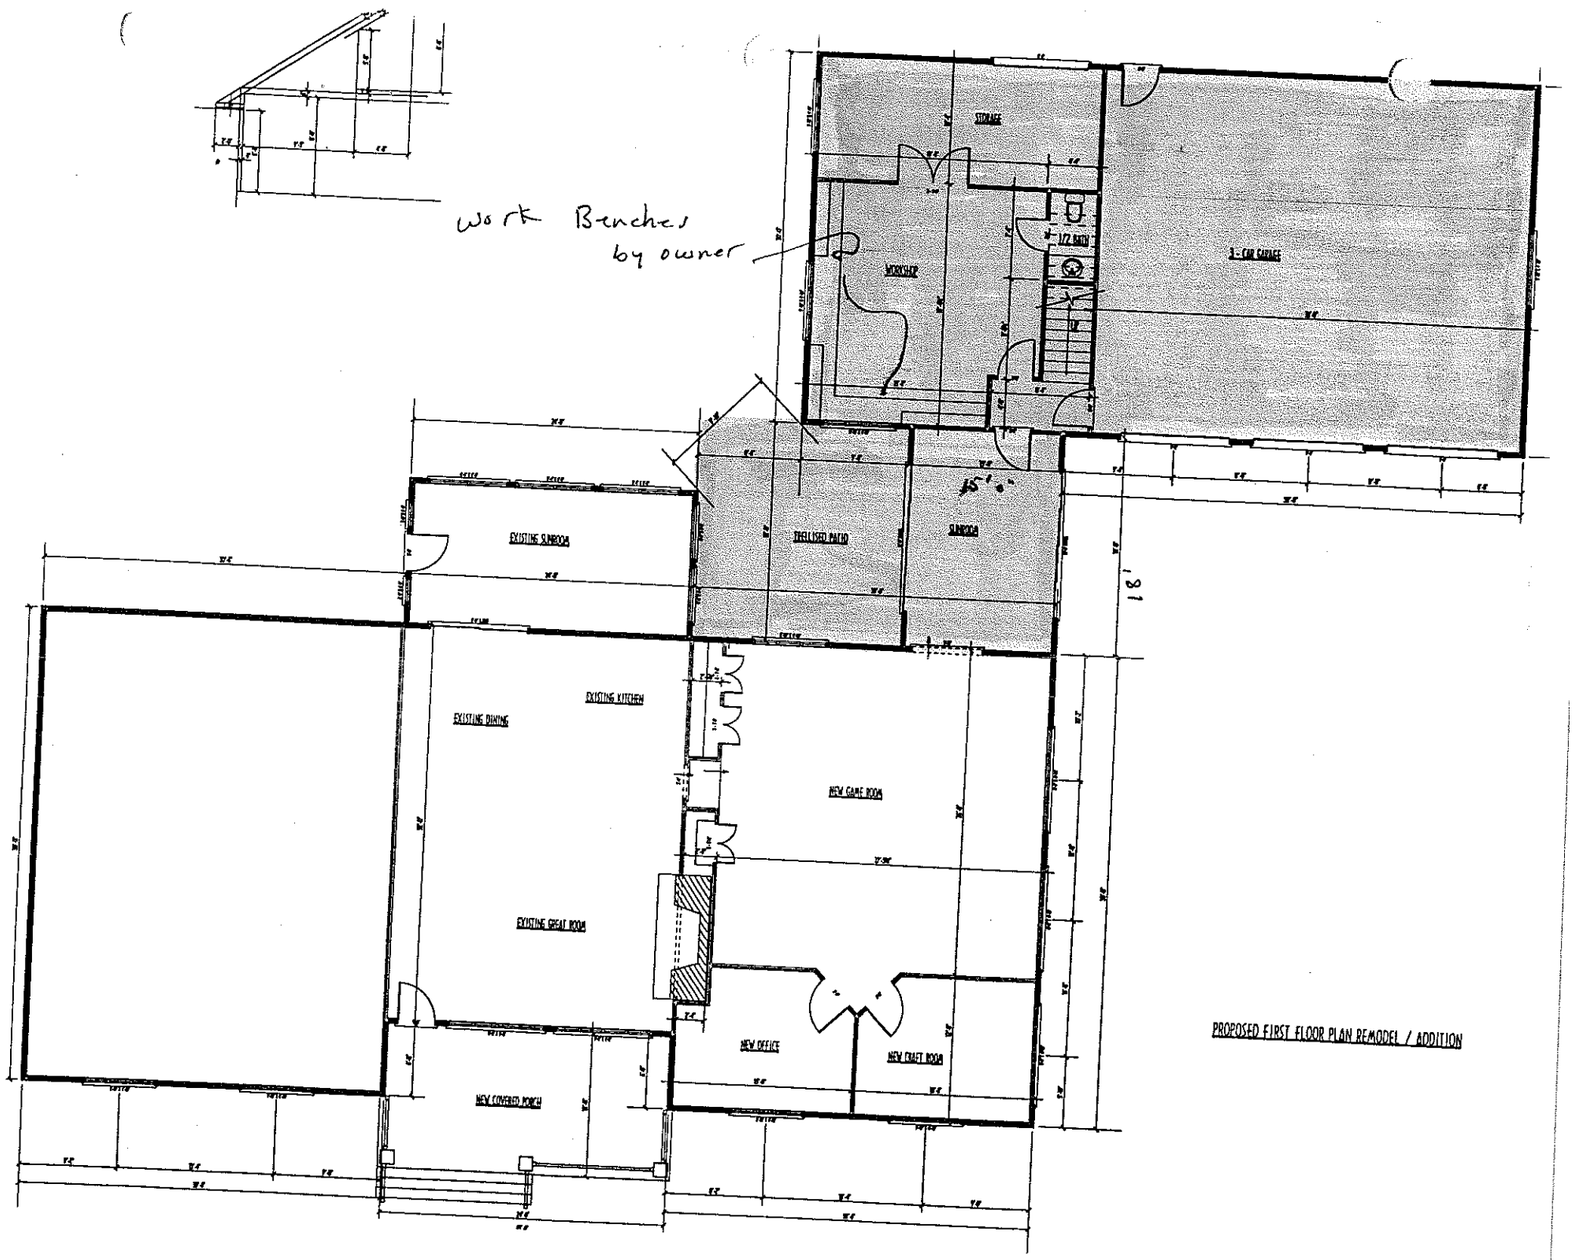


PROPOSED FIRST FLOOR PLAN REMODEL / ADDITION

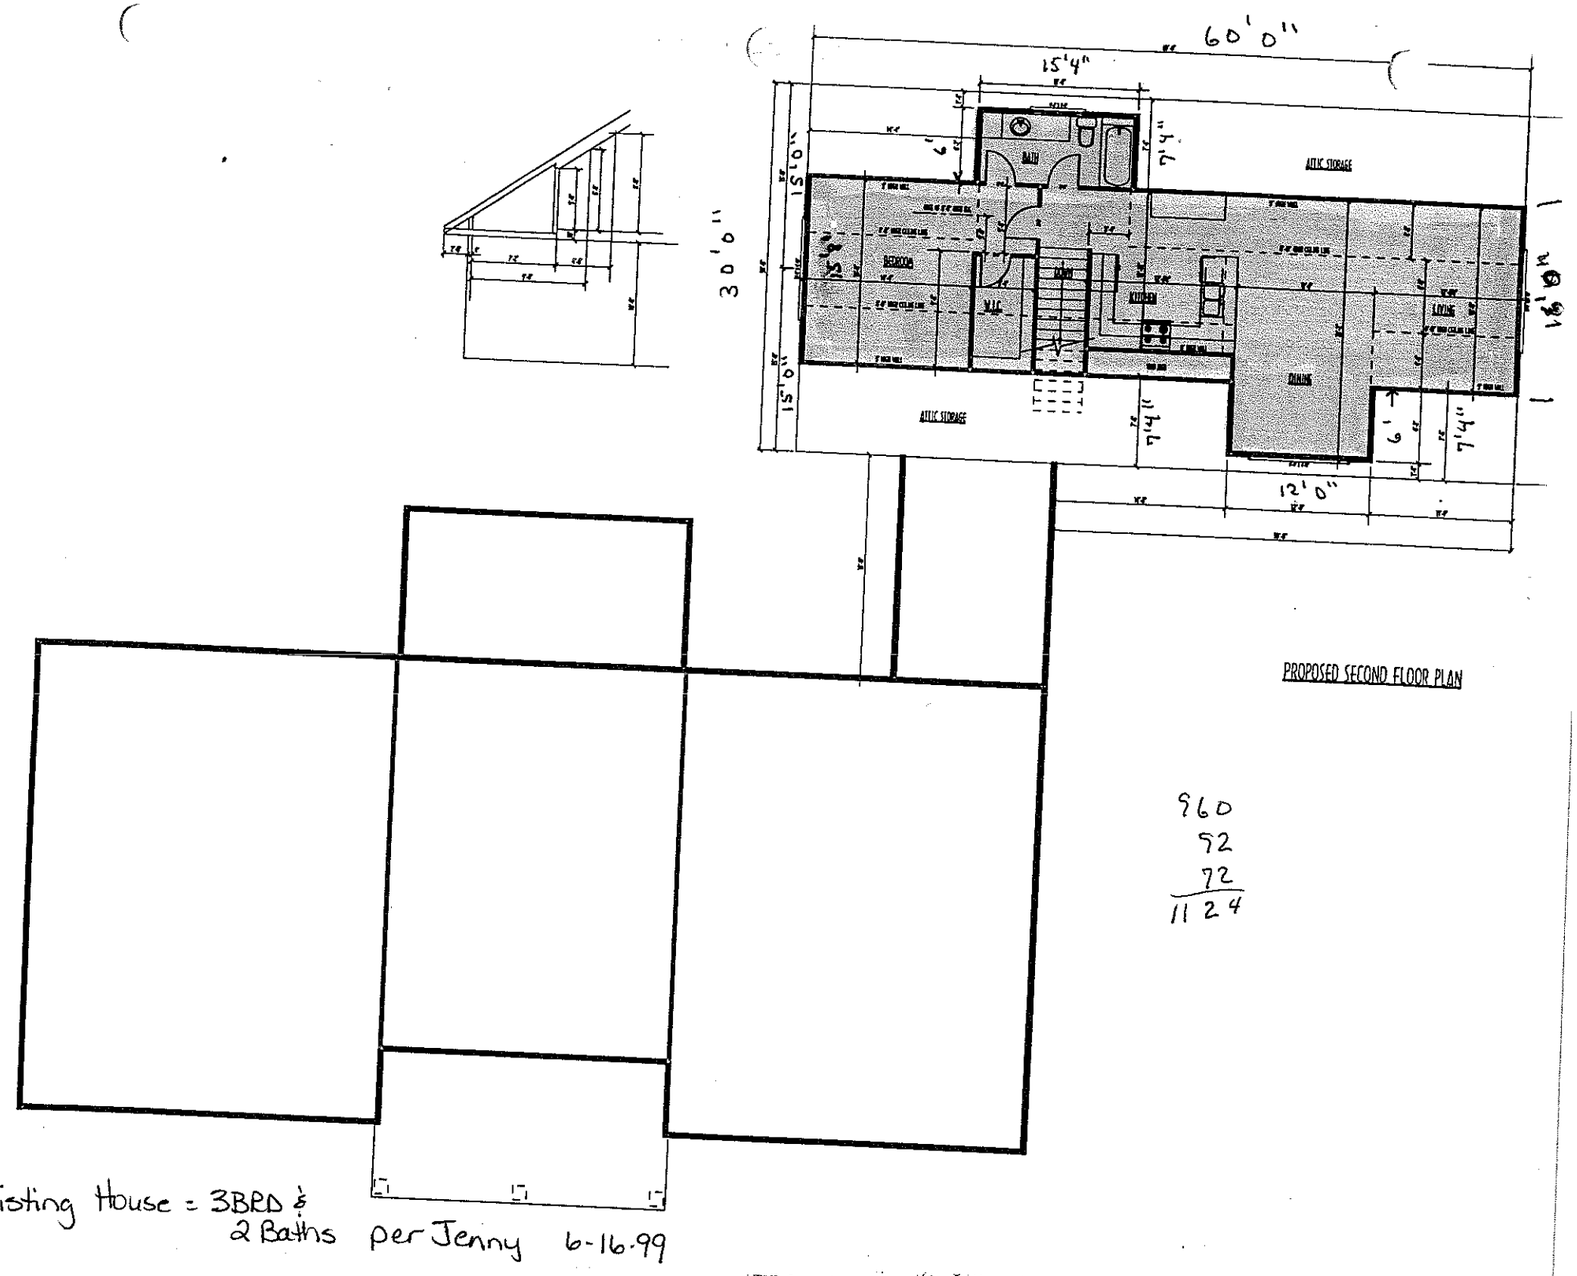

PROPOSED SECOND FLOOR PLAN

960
52
72
1124

Existing House = 3BRD & 2 Baths per Jenny 6-16-99