REF.

NEW KITCHEN

COUNTER

NEW LAUNDRY

W.

D.

CLOSET

PANTRY

BATH

NEW CAST CHEST

NEW DOOR

UP

EXISTING BEDROOM

DINING ROOM

FRENCH DOORS

DEN
11 x 18

DN

DN

DN

SCREENED PORCH
12 x 16

LIVING ROOM

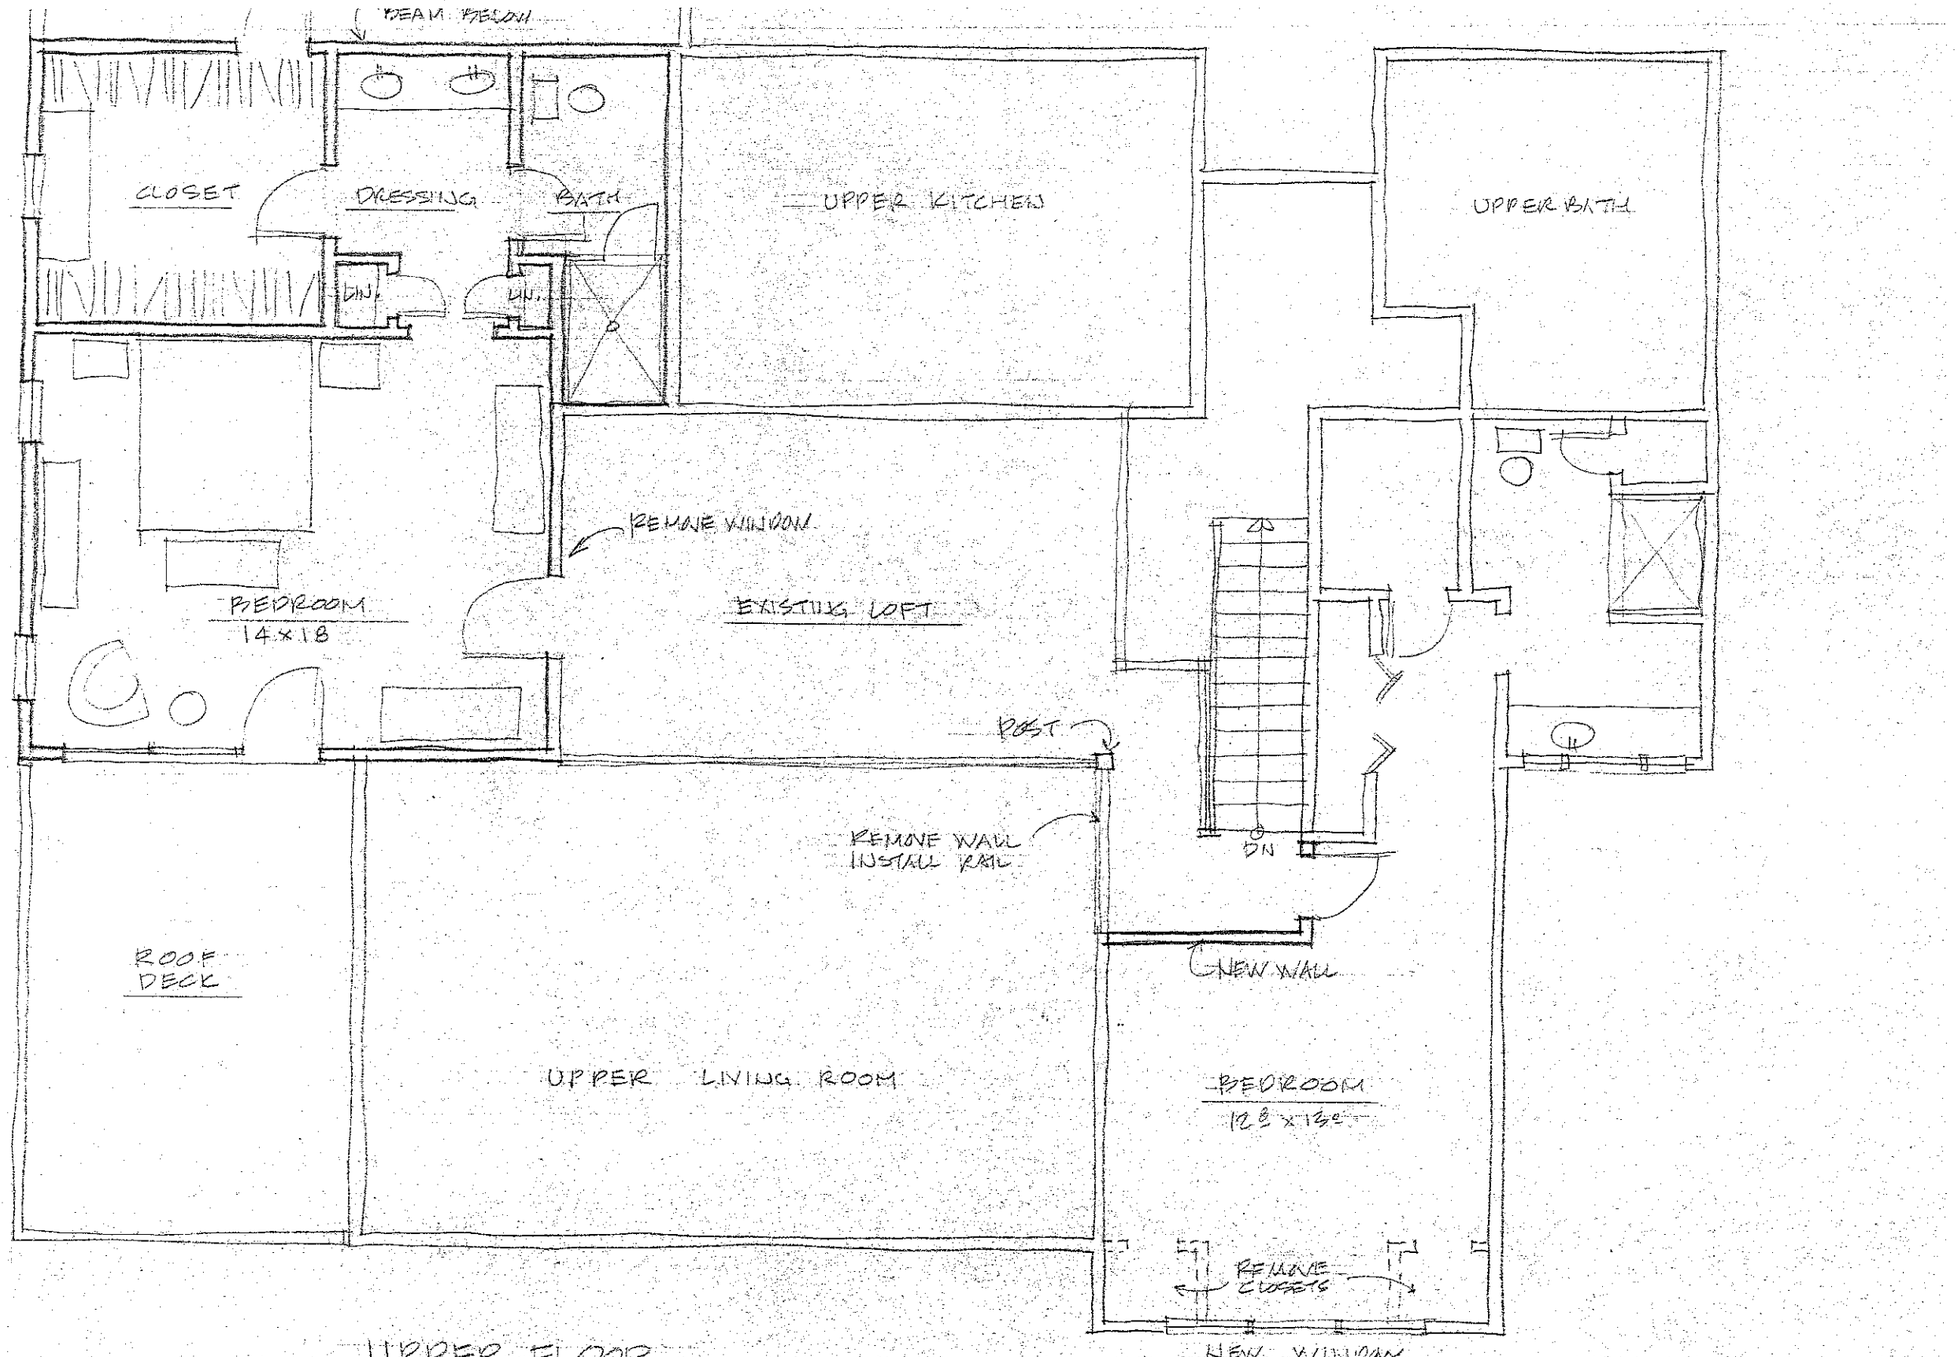
EXISTING BEDROOM

NEW WINDOW

NEW DOOR

DECK

MAIN LEVEL


BEAM BELOW
CLOSET
DRESSING
BATH
UPPER KITCHEN
UPPER BATH
DN
UP
REMOVE WINDOW
BEDROOM
14x18
EXISTING LOFT
POST
REMOVE WALL
INSTALL RAIL
DN
NEW WALL
ROOF
DECK
UPPER LIVING ROOM
BEDROOM
12'8"x13'6"
REMOVE
CLOSETS
NEW WINDOW

UPPER FLOOR