for ON-SITE WASTEWATER SYSTEM

...ER: _____ APPLICANT: _____

DRESS: _____ APPLICATION DATE: _____ DATE EVALUATED: 7-26-01

OPOSED FACILITY: _____ PROPOSED DESIGN FLOW (.1949): _____ PROPERTY SIZE: _____

CATION OF SITE: lot 10 Templeton Farms PROPERTY RECORDED: _____

...TER SUPPLY: ☐ Private ☐ Public ☑ Well ☐ Spring ☐ Other _____

ALUATION METHOD: ☐ Auger Boring ☐ Pit ☐ Cut

PE OF WASTEWATER: ☐ Sewage ☐ Industrial Process ☐ Mixed

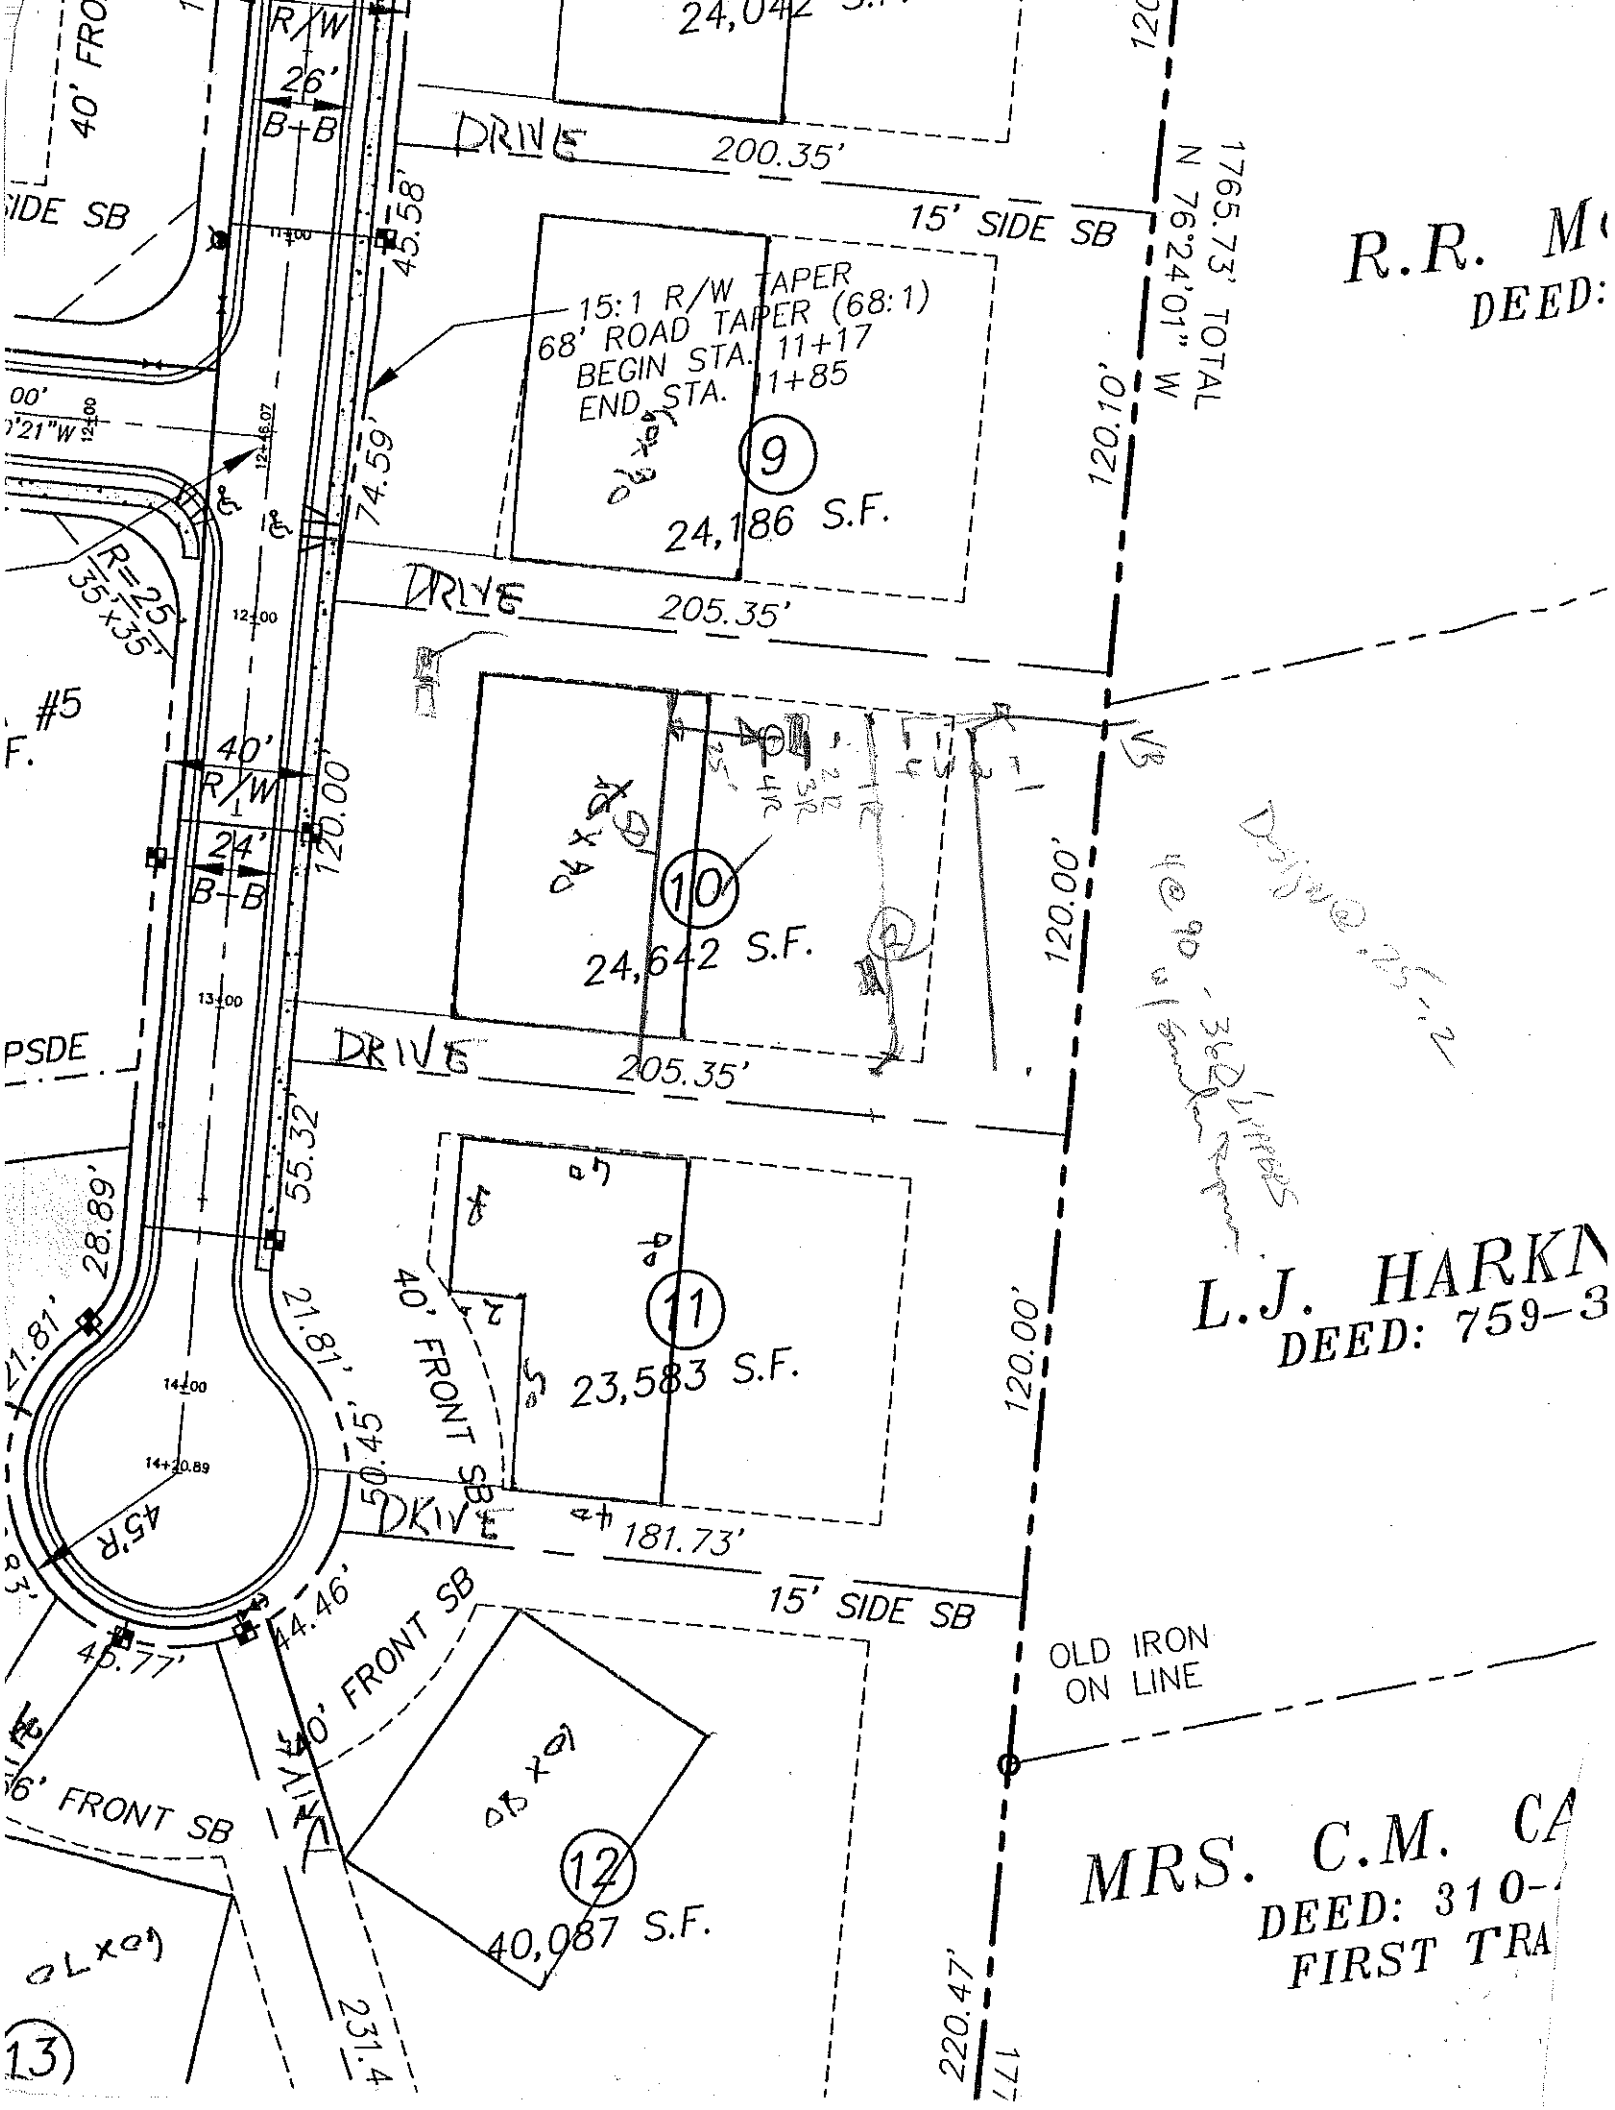
.1940 LANDSCAPE POSITION/ SLOPE %	HORIZON DEPTH (IN.)	SOIL MORPHOLOGY (.1941) .1941 STRUCTURE/ TEXTURE	SOIL MORPHOLOGY (.1941) .1941 CONSISTENCE/ MINERALOGY	OTHER PROFILE FACTORS .1942 SOIL WETNESS/ COLOR	.1943 SOIL DEPTH	.1956 SAPRO CLASS	.1944 RESTR HORIZ	PROFILE CLASS & LTAR
(1)	0-7	gr brsl	frssp					.25-.3
	7-33	MSbk RC	frssp	few common manganese coatings				of coatings
	33-46	MSbk RqpicC	frssp-sssp	common manganese concretions				.2-.25
	46-51	ar/SBk Rq-sapric CL		few manganese concretions/coatings		mdsap		
(2)	0-28	wkSbk brsl scl	frssp					.3+
	28-53	massive SL	frssp					

DESCRIPTION	EXISTING SYSTEM	REPLACEMENT SYSTEM
ilable Space (.1945)		

OTHER FACTORS (.1946): _____

SITE CLASSIFICATION (.1948): _____

EVALUATED BY: _____


R/W
26'
B-B
40' FRONT SB
DRIVE
200.35'
15' SIDE SB
45.58'
15:1 R/W TAPER
68' ROAD TAPER (68:1)
BEGIN STA. 11+17
END STA. 11+85
9
24,186 S.F.
74.59'
120.10'
1765.73' TOTAL
N 76°24'01" W
R.R. M
DEED:
R=25'
35'x35'
DRIVE
205.35'
#5
40'
R/W
24'
B-B
120.00'
10
24,642 S.F.
120.00'
DRIVE
205.35'
PSDE
55.32'
28.89'
21.81'
40' FRONT SB
11
23,583 S.F.
120.00'
L.J. HARKN
DEED: 759-3
50.45'
DRIVE
181.73'
15' SIDE SB
OLD IRON
ON LINE
45.77'
44.46'
40' FRONT SB
12
40,087 S.F.
MRS. C.M. CA
DEED: 310-
FIRST TRA
231.4'
13
220.47'