SOILS EVALUATION
for ON-SITE WASTEWATER SYSTEM

NER: _____ APPLICANT: _____

DRESS: _____ APPLICATION DATE: _____ DATE EVALUATED: 7-26-01

OPOSED FACILITY: _____ PROPOSED DESIGN FLOW (.1949): _____ PROPERTY SIZE: _____

CATION OF SITE: Lot 9 Tamalton Farms PROPERTY RECORDED: _____

TER SUPPLY: ☐ Private ☐ Public ☐ Well ☐ Spring ☐ Other _____

ALUATION METHOD: ☐ Auger Boring ☐ Pit ☐ Cut

PE OF WASTEWATER: ☐ Sewage ☐ Industrial Process ☐ Mixed

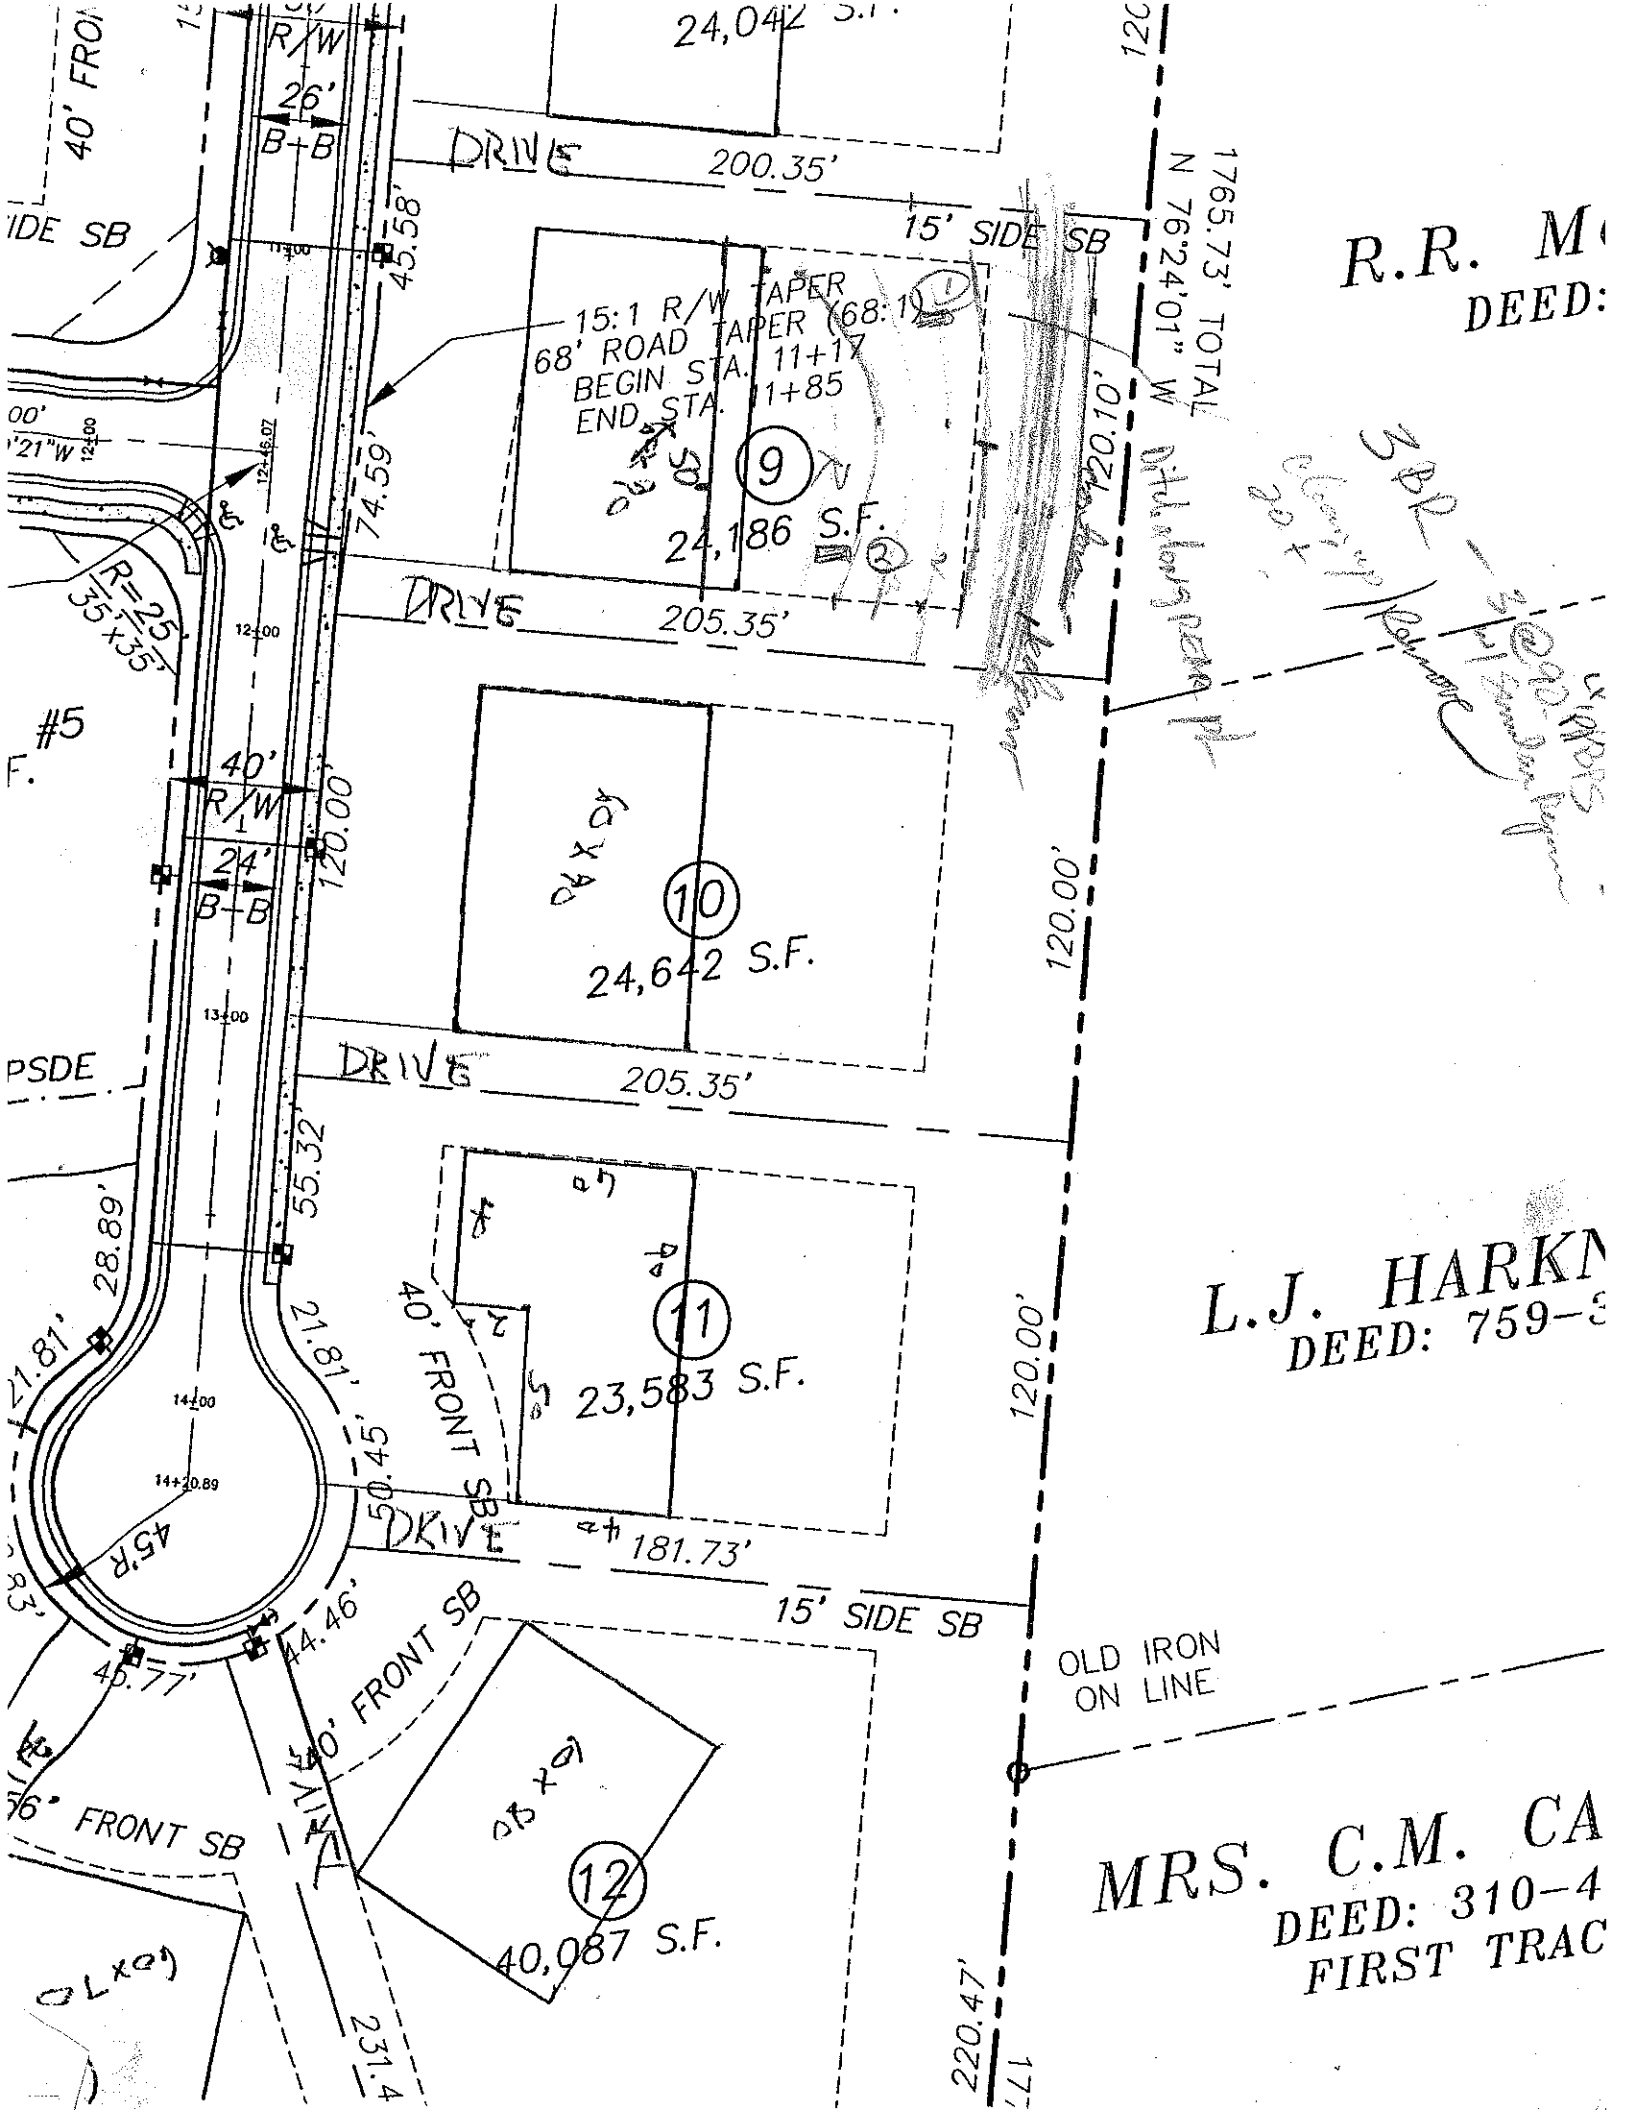
.1940 LANDSCAPE POSITION/ SLOPE %	HORIZON DEPTH (IN.)	SOIL MORPHOLOGY (.1941) .1941 STRUCTURE/ TEXTURE	SOIL MORPHOLOGY (.1941) .1941 CONSISTENCE/ MINERALOGY	OTHER PROFILE FACTORS .1942 SOIL WETNESS/ COLOR	.1943 SOIL DEPTH	.1956 SAPRO CLASS	.1944 RESTR HORIZ	PROFILE CLASS & LTAR
(1)	0-4	wksbk sl rd vfr	fri fr sp					.3
	4-31	m-sbk RC	fi fr sp					
	31-48	wk sbk yel rd	fi fr sp few common in sap					
(2)	0-6	gr wk sbk brn sdl	fr ss sp					.25-.3
	6-43	m wk sbk red rd	fr ss sp few manganese coatings					
	43-49	sbk/ms yel rd	common manganese coatings fi fr sp					.2-.25

DESCRIPTION	INITIAL SYSTEM	REPAIR SYSTEM
ilable Space (.1945)		

OTHER FACTORS (.1940): _____

SITE CLASSIFICATION (.1948): _____

EVALUATED BY: _____


24,042 S.F.
R/W 26' B+B
DRIVE 200.35'
15' SIDE SB
45.58'
15:1 R/W TAPER
68' ROAD TAPER (68:1)
BEGIN STA. 11+17
END STA. 11+85
9
24,186 S.F.
74.59'
R=25' 35'x35'
DRIVE 205.35'
1765.73' TOTAL
N 76°24'01" W
120.10'
40' R/W
24' B-B
120.00'
10
24,642 S.F.
DRIVE 205.35'
55.32'
28.89'
21.81'
11
23,583 S.F.
40' FRONT SB
50.45'
DRIVE 181.73'
15' SIDE SB
45.77'
44.46'
40' FRONT SB
12
40,087 S.F.
231.4'
220.47'
OLD IRON ON LINE
R.R. M
DEED:
L.J. HARKN
DEED: 759-
MRS. C.M. CA
DEED: 310-4
FIRST TRAC