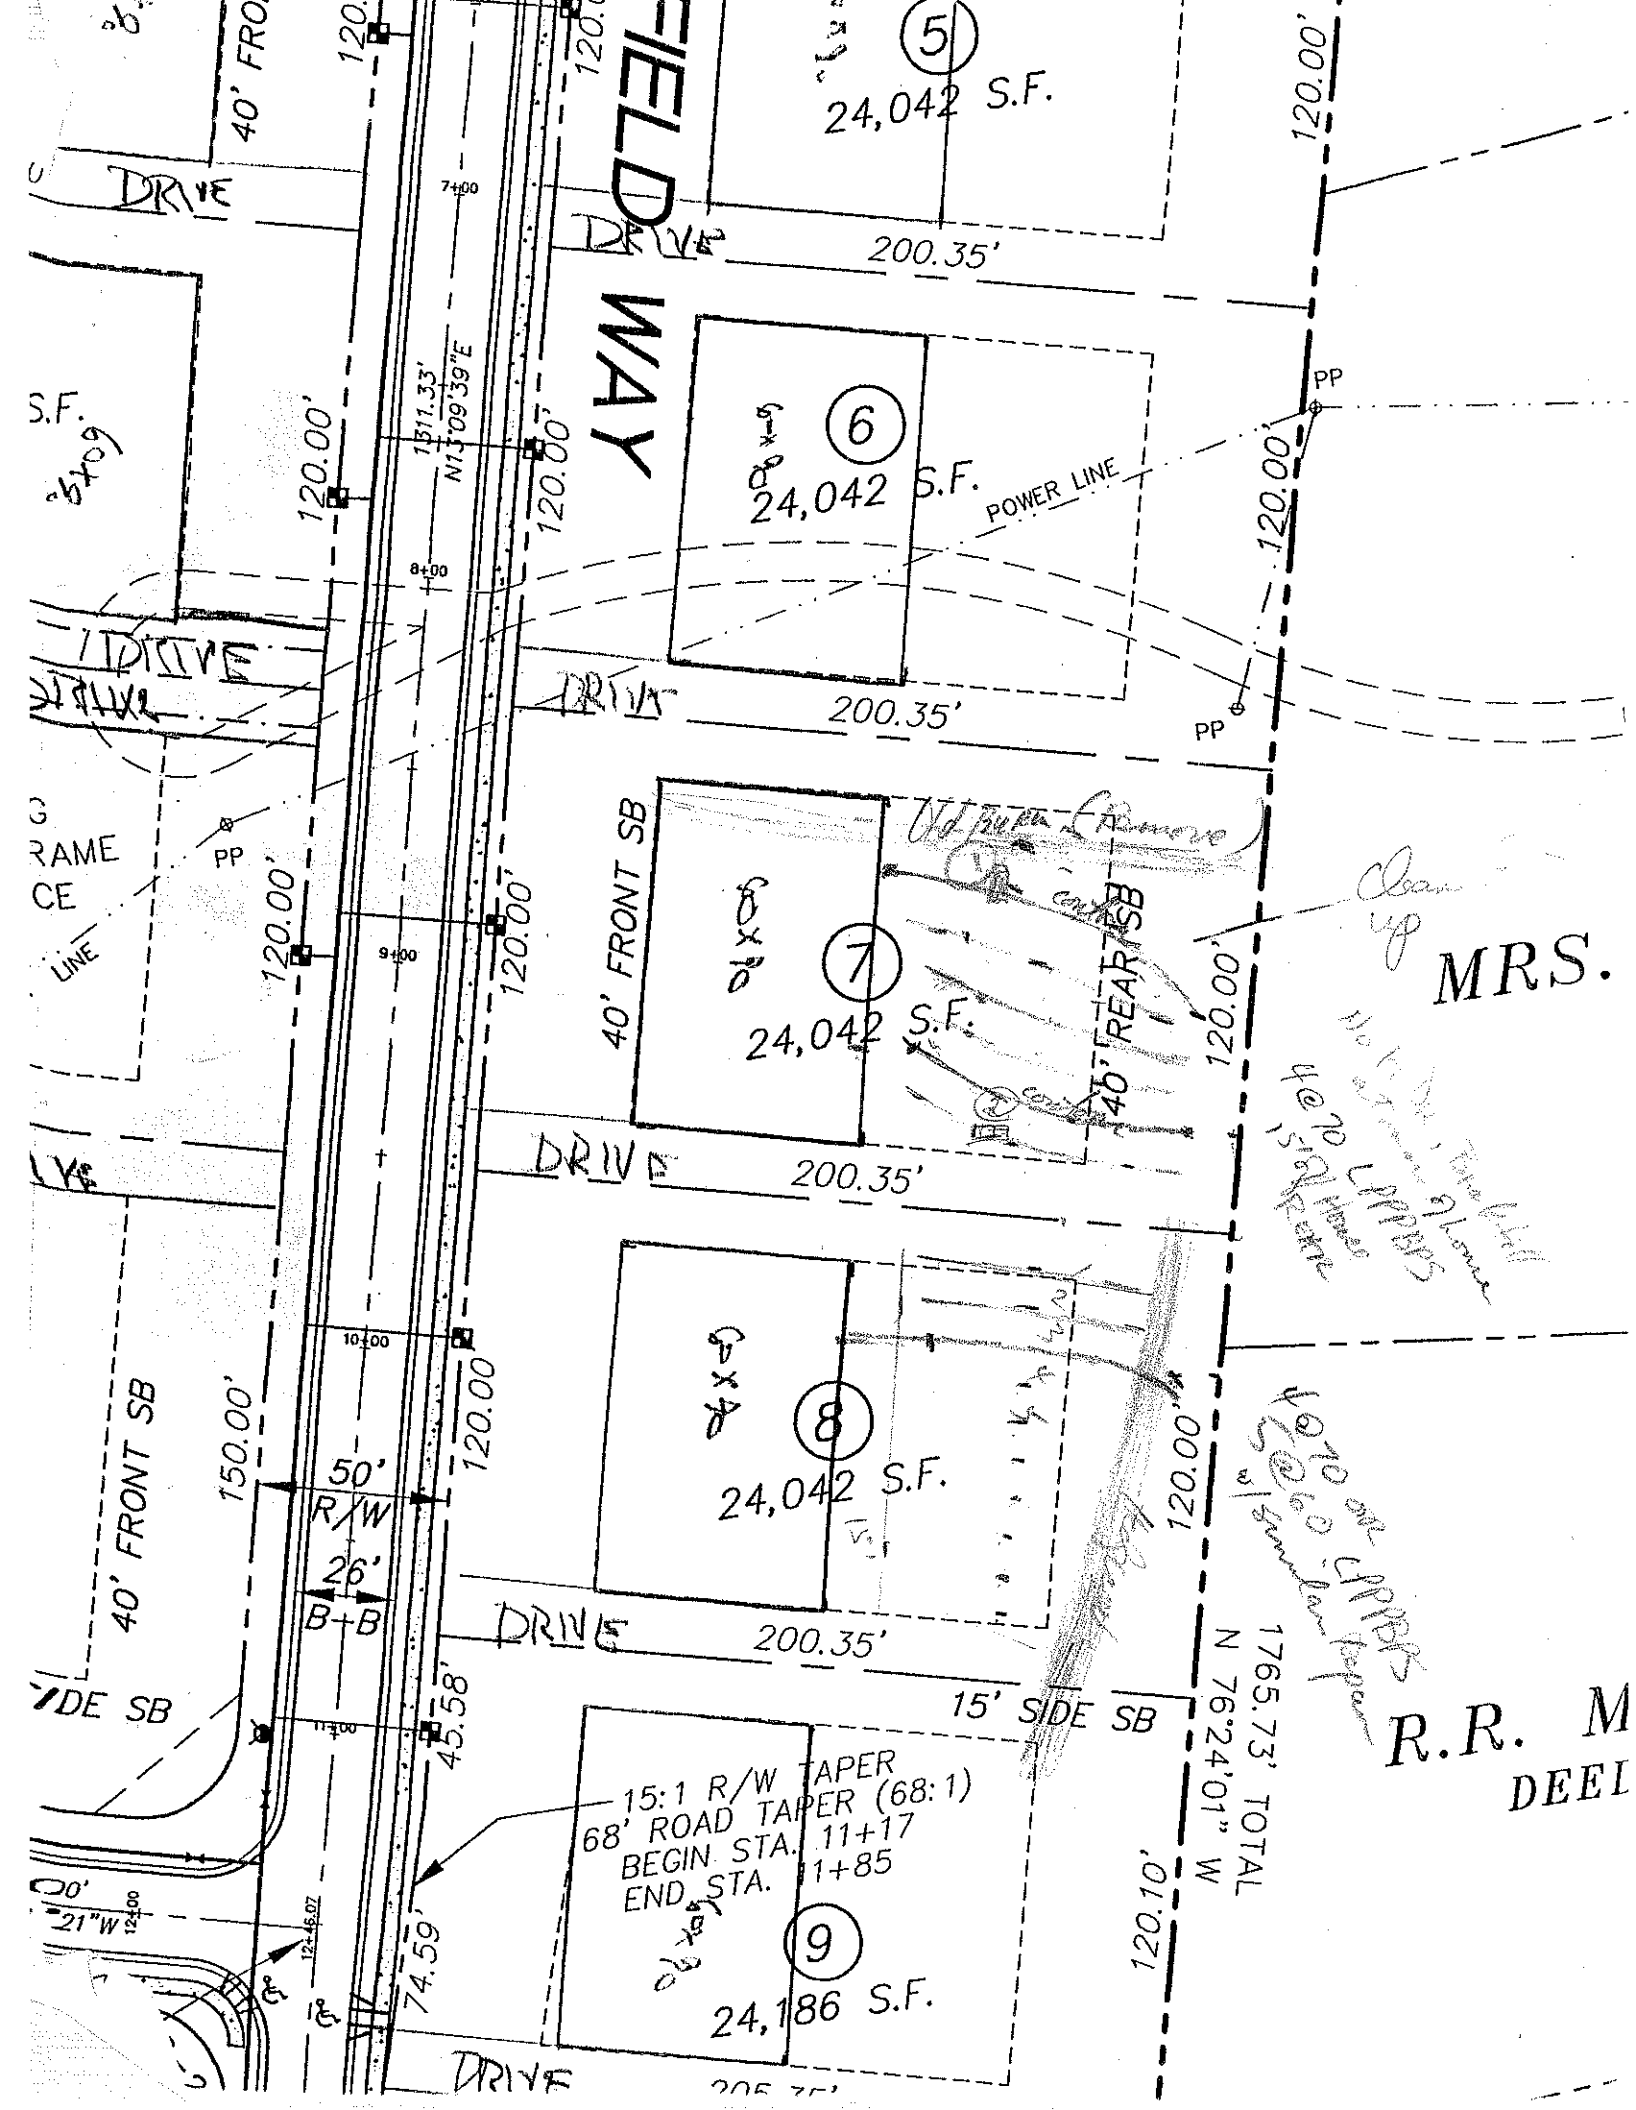
SOIL/SITE EVALUATION
for ON-SITE WASTEWATER SYSTEM

...ER: _____ APPLICANT: _____
DRESS: _____ APPLICATION DATE: _____ DATE EVALUATED: 7-26-01
OPOSED FACILITY: _____ PROPOSED DESIGN FLOW (.1949): _____ PROPERTY SIZE: _____
CATION OF SITE: Lot 8 Templeton Farms PROPERTY RECORDED: _____
...TER SUPPLY: ☐ Private ☐ Public ☐ Well ☐ Spring ☐ Other _____
ALUATION METHOD: ☐ Auger Boring ☐ Pit ☐ Cut
PE OF WASTEWATER: ☐ Sewage ☐ Industrial Process ☐ Mixed

.1940 LANDSCAPE POSITION/ SLOPE %	HORIZON DEPTH (IN.)	SOIL MORPHOLOGY (.1941) .1941 STRUCTURE/ TEXTURE	.1941 CONSISTENCE/ MINERALOGY	OTHER PROFILE FACTORS .1942 SOIL WETNESS/ COLOR	.1943 SOIL DEPTH	.1956 SAPRO CLASS	.1944 RESTR HORIZ	PROFILE CLASS & LTAR
(1)	0-8	Sa brwn cl	fr sssp					.3
	8-26	mSBK/sbk RC	fr sssp					
	26-38	WK SBK brY w/ RC	fr sssp common mSBK					
	38-48	massive LSAP	fr sssp					
(2)	0-8	Sa brwn scl	fr	few manganese coatings				.3
	8-41	mSBK RBrw-yR cl	fr sssp					
	41-51	mod WK SBK yR cl	fr sssp few manganese coatings					

DESIGNATION	INITIAL SYSTEM	REPAIR SYSTEM
...ilable Space (.1945)		

OTHER FACTORS (.1940): _____
SITE CLASSIFICATION (.1948): _____
EVALUATED BY: _____


5
24,042 S.F.
6
24,042 S.F.
7
24,042 S.F.
8
24,042 S.F.
9
24,186 S.F.
200.35'
120.00'
150.00'
40' FRONT SB
40' REAR SB
15' SIDE SB
50' R/W
26' B-B
POWER LINE
PP
DRIVE
7+00
8+00
9+00
10+00
11+00
12+00
15:1 R/W TAPER
68' ROAD TAPER (68:1)
BEGIN STA. 11+17
END STA. 11+85
1765.73' TOTAL
N 79°40'01" W
120.10'
74.59'
45.58'
MRS.
R.R. M