for ON-SITE WASTEWATER SYSTEM

NER: _____ APPLICANT: _____

DRESS: _____ APPLICATION DATE: _____ DATE EVALUATED: 7-26-01

OPOSED FACILITY: _____ PROPOSED DESIGN FLOW (.1949): _____ PROPERTY SIZE: _____

CATION OF SITE: Lot 7 Templeton Farms PROPERTY RECORDED: _____

ATER SUPPLY: ☐ Private ☐ Public ☑ Well ☐ Spring ☐ Other _____

ALUATION METHOD: ☐ Auger Boring ☐ Pit ☐ Cut

PE OF WASTEWATER: ☐ Sewage ☐ Industrial Process ☐ Mixed

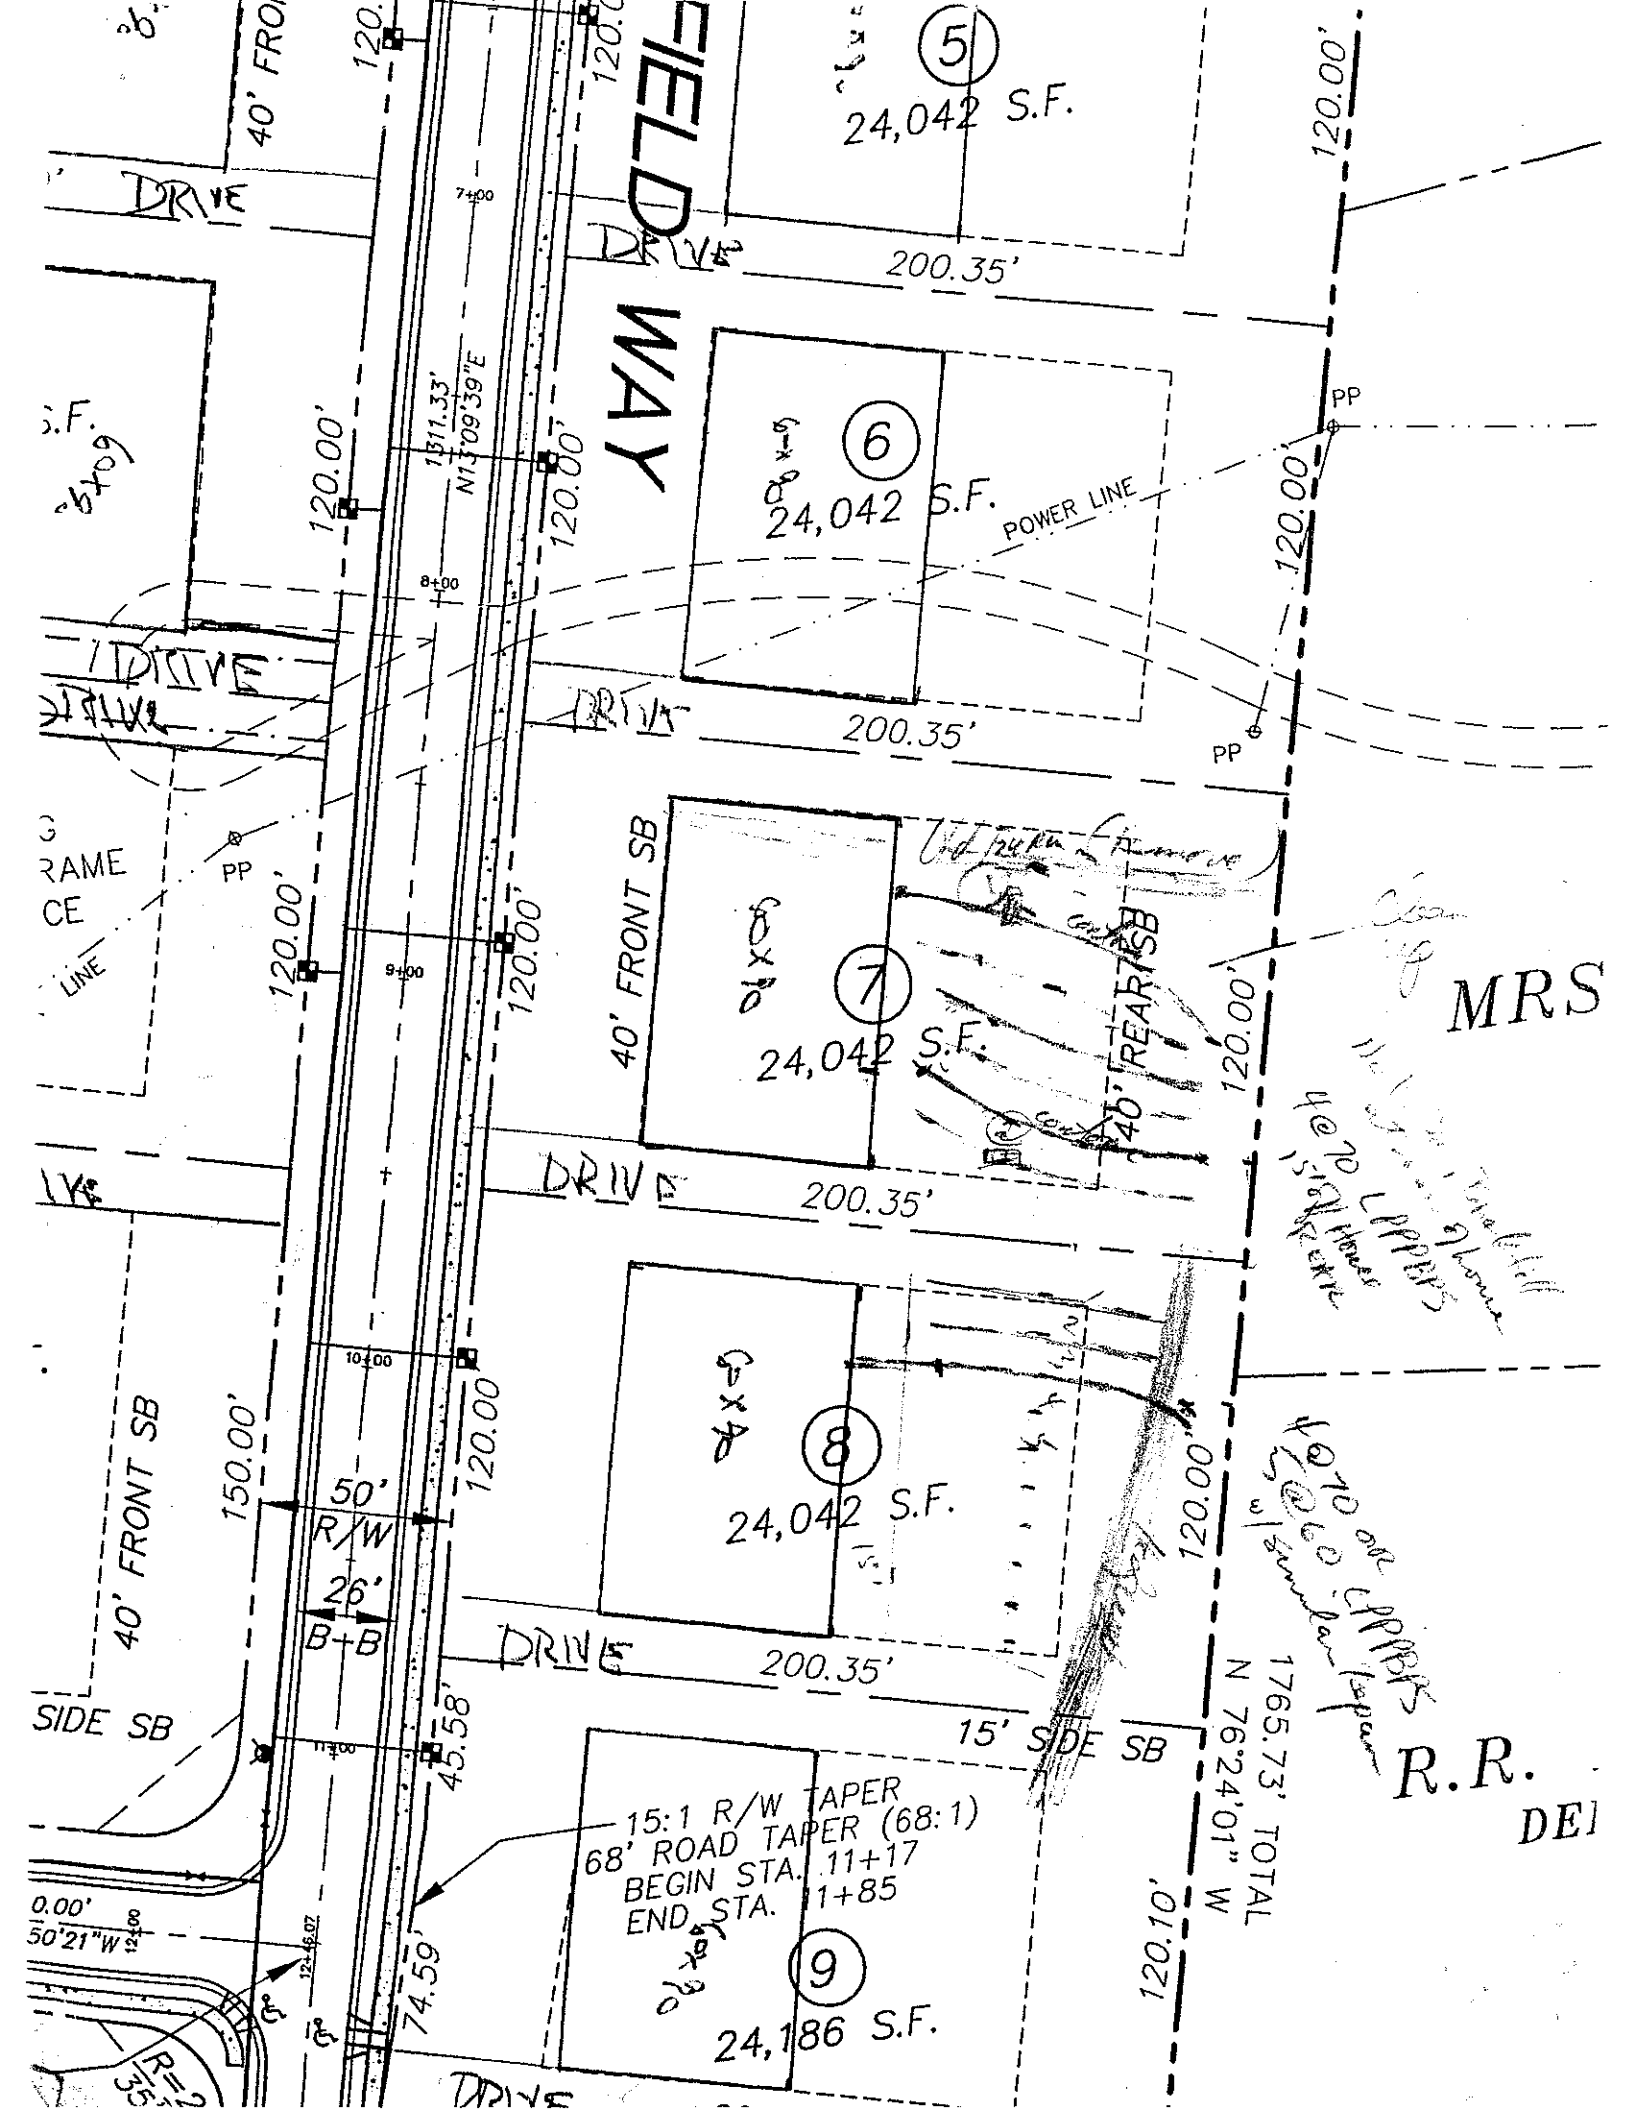
.1940 LANDSCAPE POSITION/ SLOPE %	HORIZON DEPTH (IN.)	SOIL MORPHOLOGY (.1941) .1941 STRUCTURE/ TEXTURE	SOIL MORPHOLOGY (.1941) .1941 CONSISTENCE/ MINERALOGY	OTHER PROFILE FACTORS .1942 SOIL WETNESS/ COLOR	.1943 SOIL DEPTH	.1956 SAPRO CLASS	.1944 RESTR HORIZ	PROFILE CLASS & LTAR
①	0-4	wk sab brn sdl	fr ss sp	fi sp-ss sp common mica flakes	-	-	fr ss sp	.3+
	4-23	wk sab brn RC	common mi ss sp					
	23-48	wk sab yr cl	common mi ss sp					
	0-9	wk sab brn sdl	fr					
	9-29	sab RC	fi sp fer mi sp					.3
	29-51	wk sab yr L	common mi sp	fr ss sp				

DESCRIPTION	INITIAL SYSTEM	REPAIR SYSTEM
ilable Space (.1945)		

OTHER FACTORS (.1946): _____

SITE CLASSIFICATION (.1948): _____

EVALUATED BY: _____


5
24,042 S.F.
6
24,042 S.F.
7
24,042 S.F.
8
24,042 S.F.
9
24,186 S.F.
200.35'
120.00'
40' FRONT SB
40' REAR SB
15' SIDE SB
150.00'
45.58'
74.59'
50' R/W
26' B+B
POWER LINE
PP
DRIVE
MRS
R.R.
15:1 R/W TAPER
68' ROAD TAPER (68:1)
BEGIN STA. 11+17
END STA. 11+85
1765.73' TOTAL
N 76°24'01" W