VISION OF ENVIRONMENTAL HEALTH
-SITE WASTEWATER SECTION

PROPERTY ID #: _____
COUNTY: _____

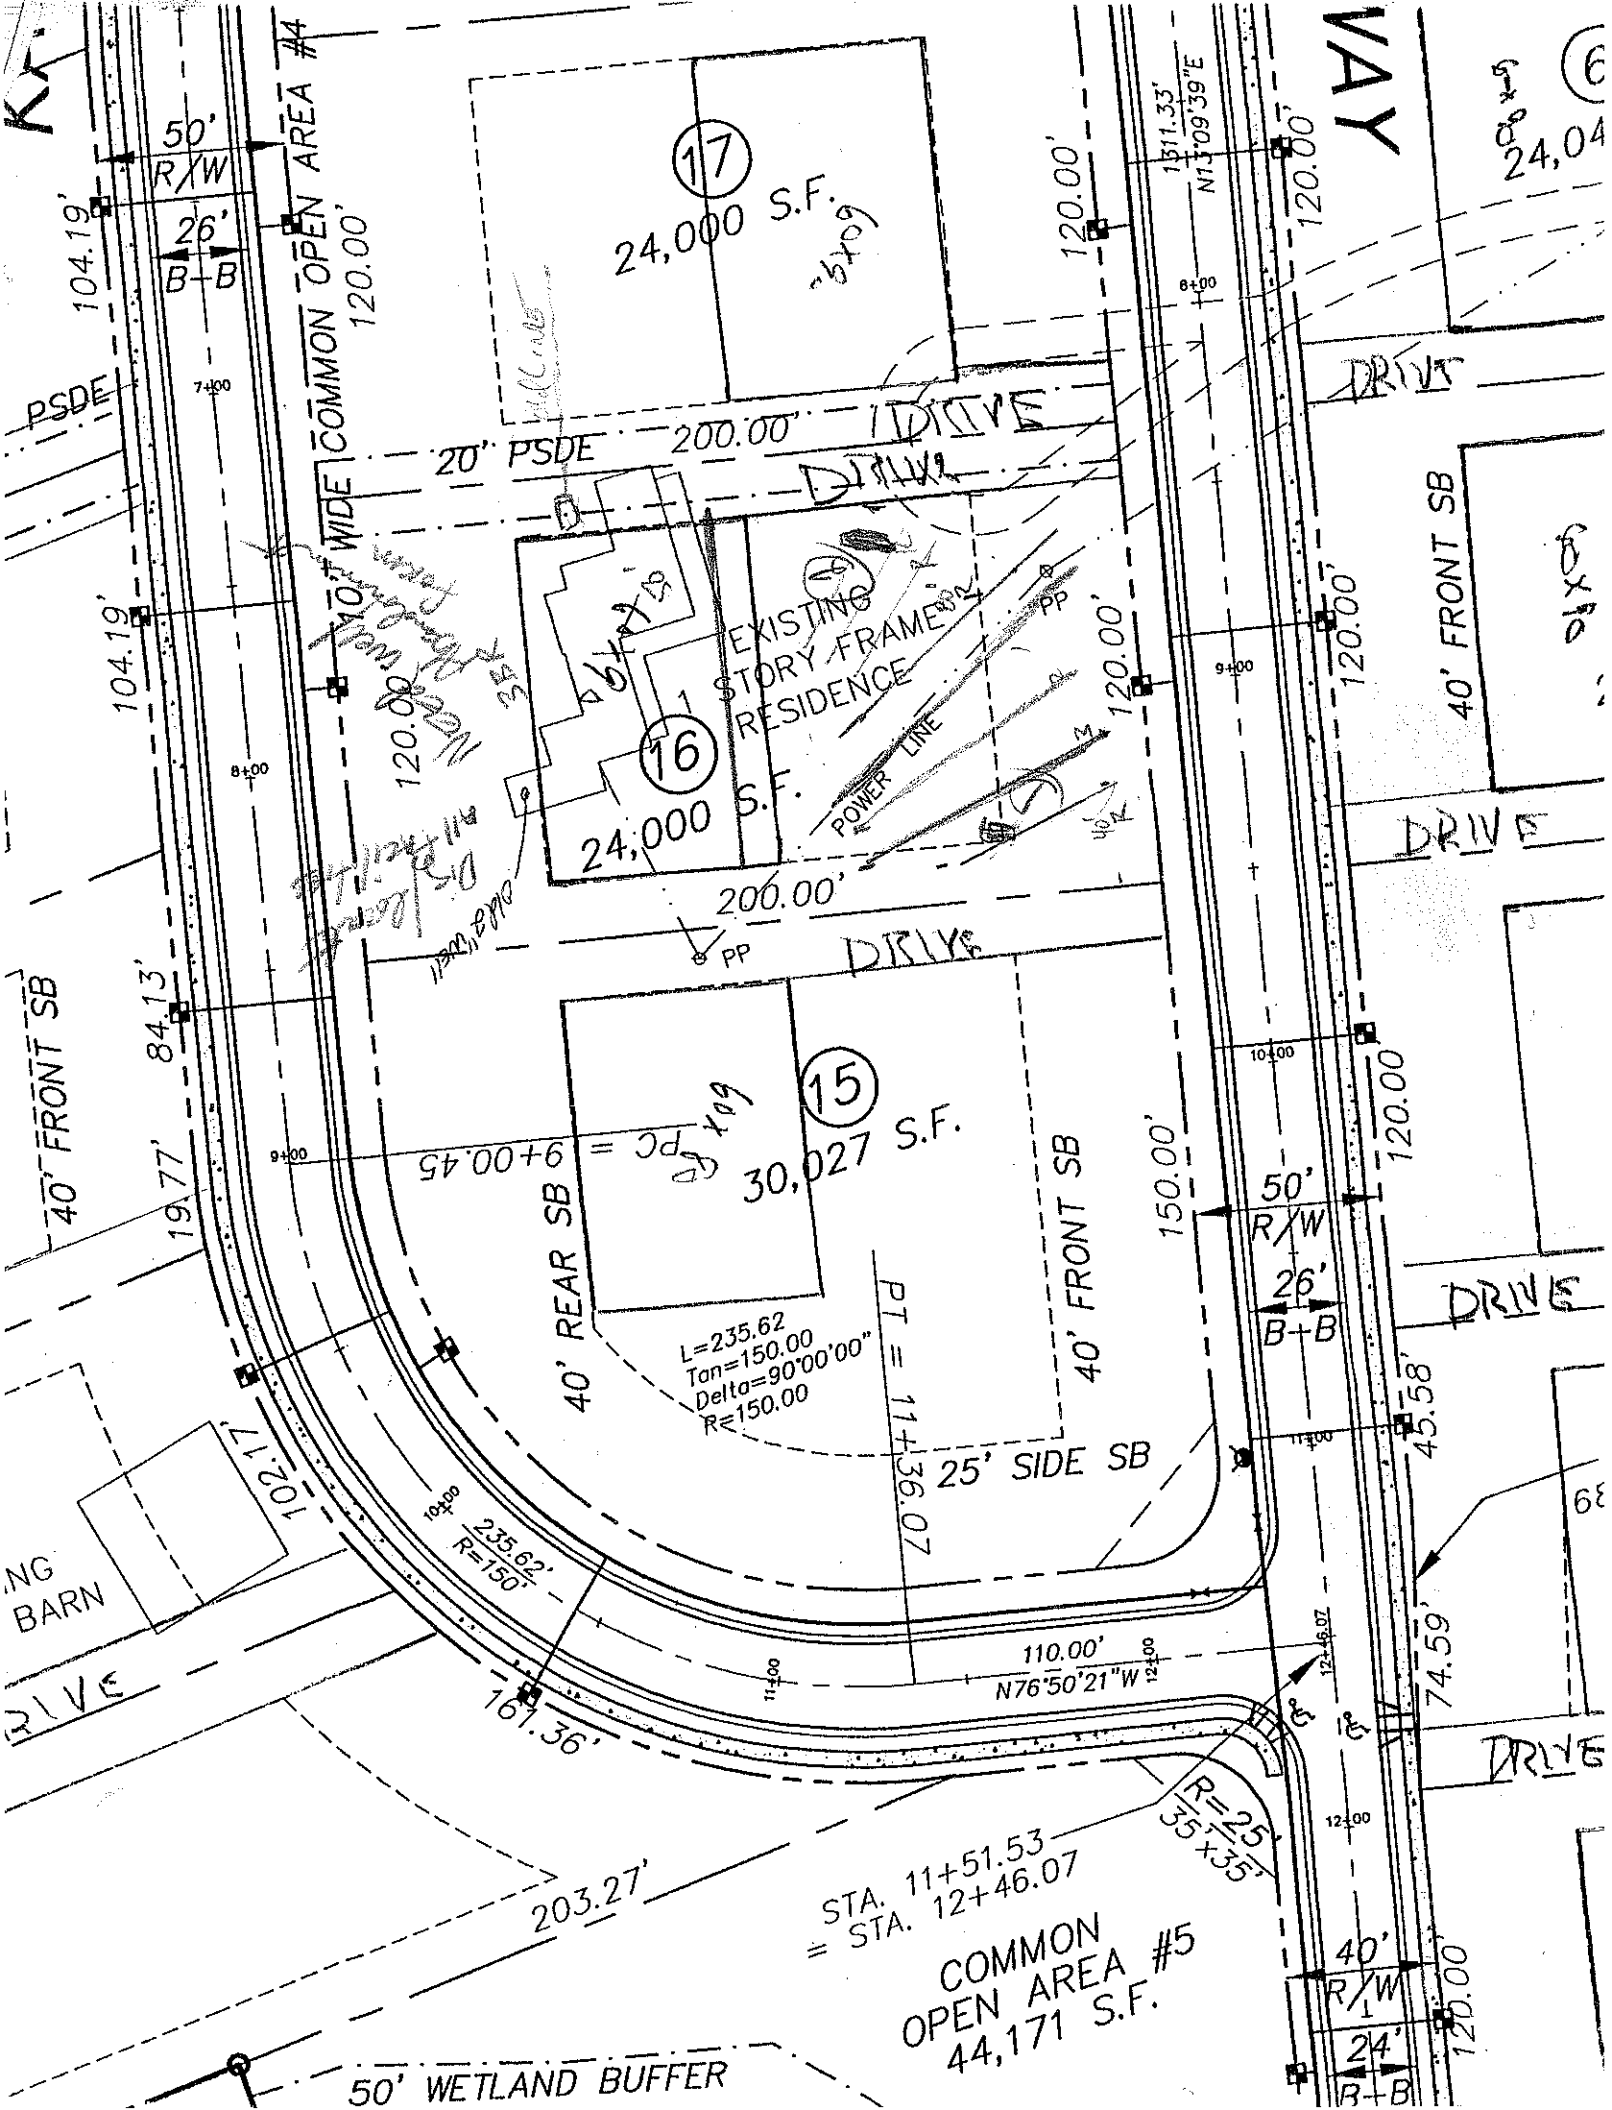
SOIL/SITE EVALUATION
for ON-SITE WASTEWATER SYSTEM

OWNER: _____ APPLICANT: _____
ADDRESS: _____ APPLICATION DATE: _____ DATE EVALUATED: 7-26-01
PROPOSED FACILITY: _____ PROPOSED DESIGN FLOW (.1949): _____ PROPERTY SIZE: _____
LOCATION OF SITE: Lot 16 Templeton Farms PROPERTY RECORDED: _____
WATER SUPPLY: ☐ Private ☐ Public ☐ Well ☐ Spring ☐ Other _____
EVALUATION METHOD: ☐ Auger Boring ☐ Pit ☐ Cut
TYPE OF WASTEWATER: ☐ Sewage ☐ Industrial Process ☐ Mixed

.1940 LAND-SCAPE POSITION/ SLOPE %	HORI-ZON DEPTH (IN.)	SOIL MORPHOLOGY (.1941) .1941 STRUCTURE/ TEXTURE	SOIL MORPHOLOGY (.1941) .1941 CONSISTENCE/ MINERALOGY	OTHER PROFILE FACTORS .1942 SOIL WETNESS/ COLOR	.1943 SOIL DEPTH	.1956 SAPRO CLASS	.1944 RESTR HORIZ	PROFILE CLASS & LTAR
①	0-6	gr loaml	frssssp					.3 @ 36"
	6-32	sl fr bk RC	fi sp					
	32-46	wk sbk ry cl	frsssp common mi lsp					
②	0-8	gr-wk sbk ba/sl	frsssp					.3
	8-28	sbk RC	fi sp sap					
	28-45	m-wk sbk yr-ry cl	common mi lsp frsssp					

DESCRIPTION	INITIAL SYSTEM	REPAIR SYSTEM
uitable Space (.1945)		
tem Type(s)		
LTAR		

OTHER FACTORS (.1946): _____
SITE CLASSIFICATION (.1948): _____
EVALUATED BY: _____
OTHER(S) PRESENT: _____


50' R/W
26' B-B
104.19'
120.00'
COMMON OPEN AREA #4
40' WIDE
20' PSDE
200.00'
DRIVE
17
24,000 S.F.
16
24,000 S.F.
1 STORY FRAME RESIDENCE
POWER LINE
PP
84.13'
40' FRONT SB
40' REAR SB
15
30,027 S.F.
PC = 9+00.45
PT = 11+36.07
L=235.62
Tan=150.00
Delta=90°00'00"
R=150.00
25' SIDE SB
150.00'
50' R/W
26' B-B
45.58'
74.59'
110.00'
N76°50'21"W
161.36'
203.27'
STA. 11+51.53
= STA. 12+46.07
COMMON OPEN AREA #5
44,171 S.F.
50' WETLAND BUFFER
40' R/W
24' B-B
N11°09'39"E
111.33'
BARN