VISION OF ENVIRONMENTAL HEALTH
-SITE WASTEWATER SECTION

PROPERTY ID #: _____
COUNTY: _____

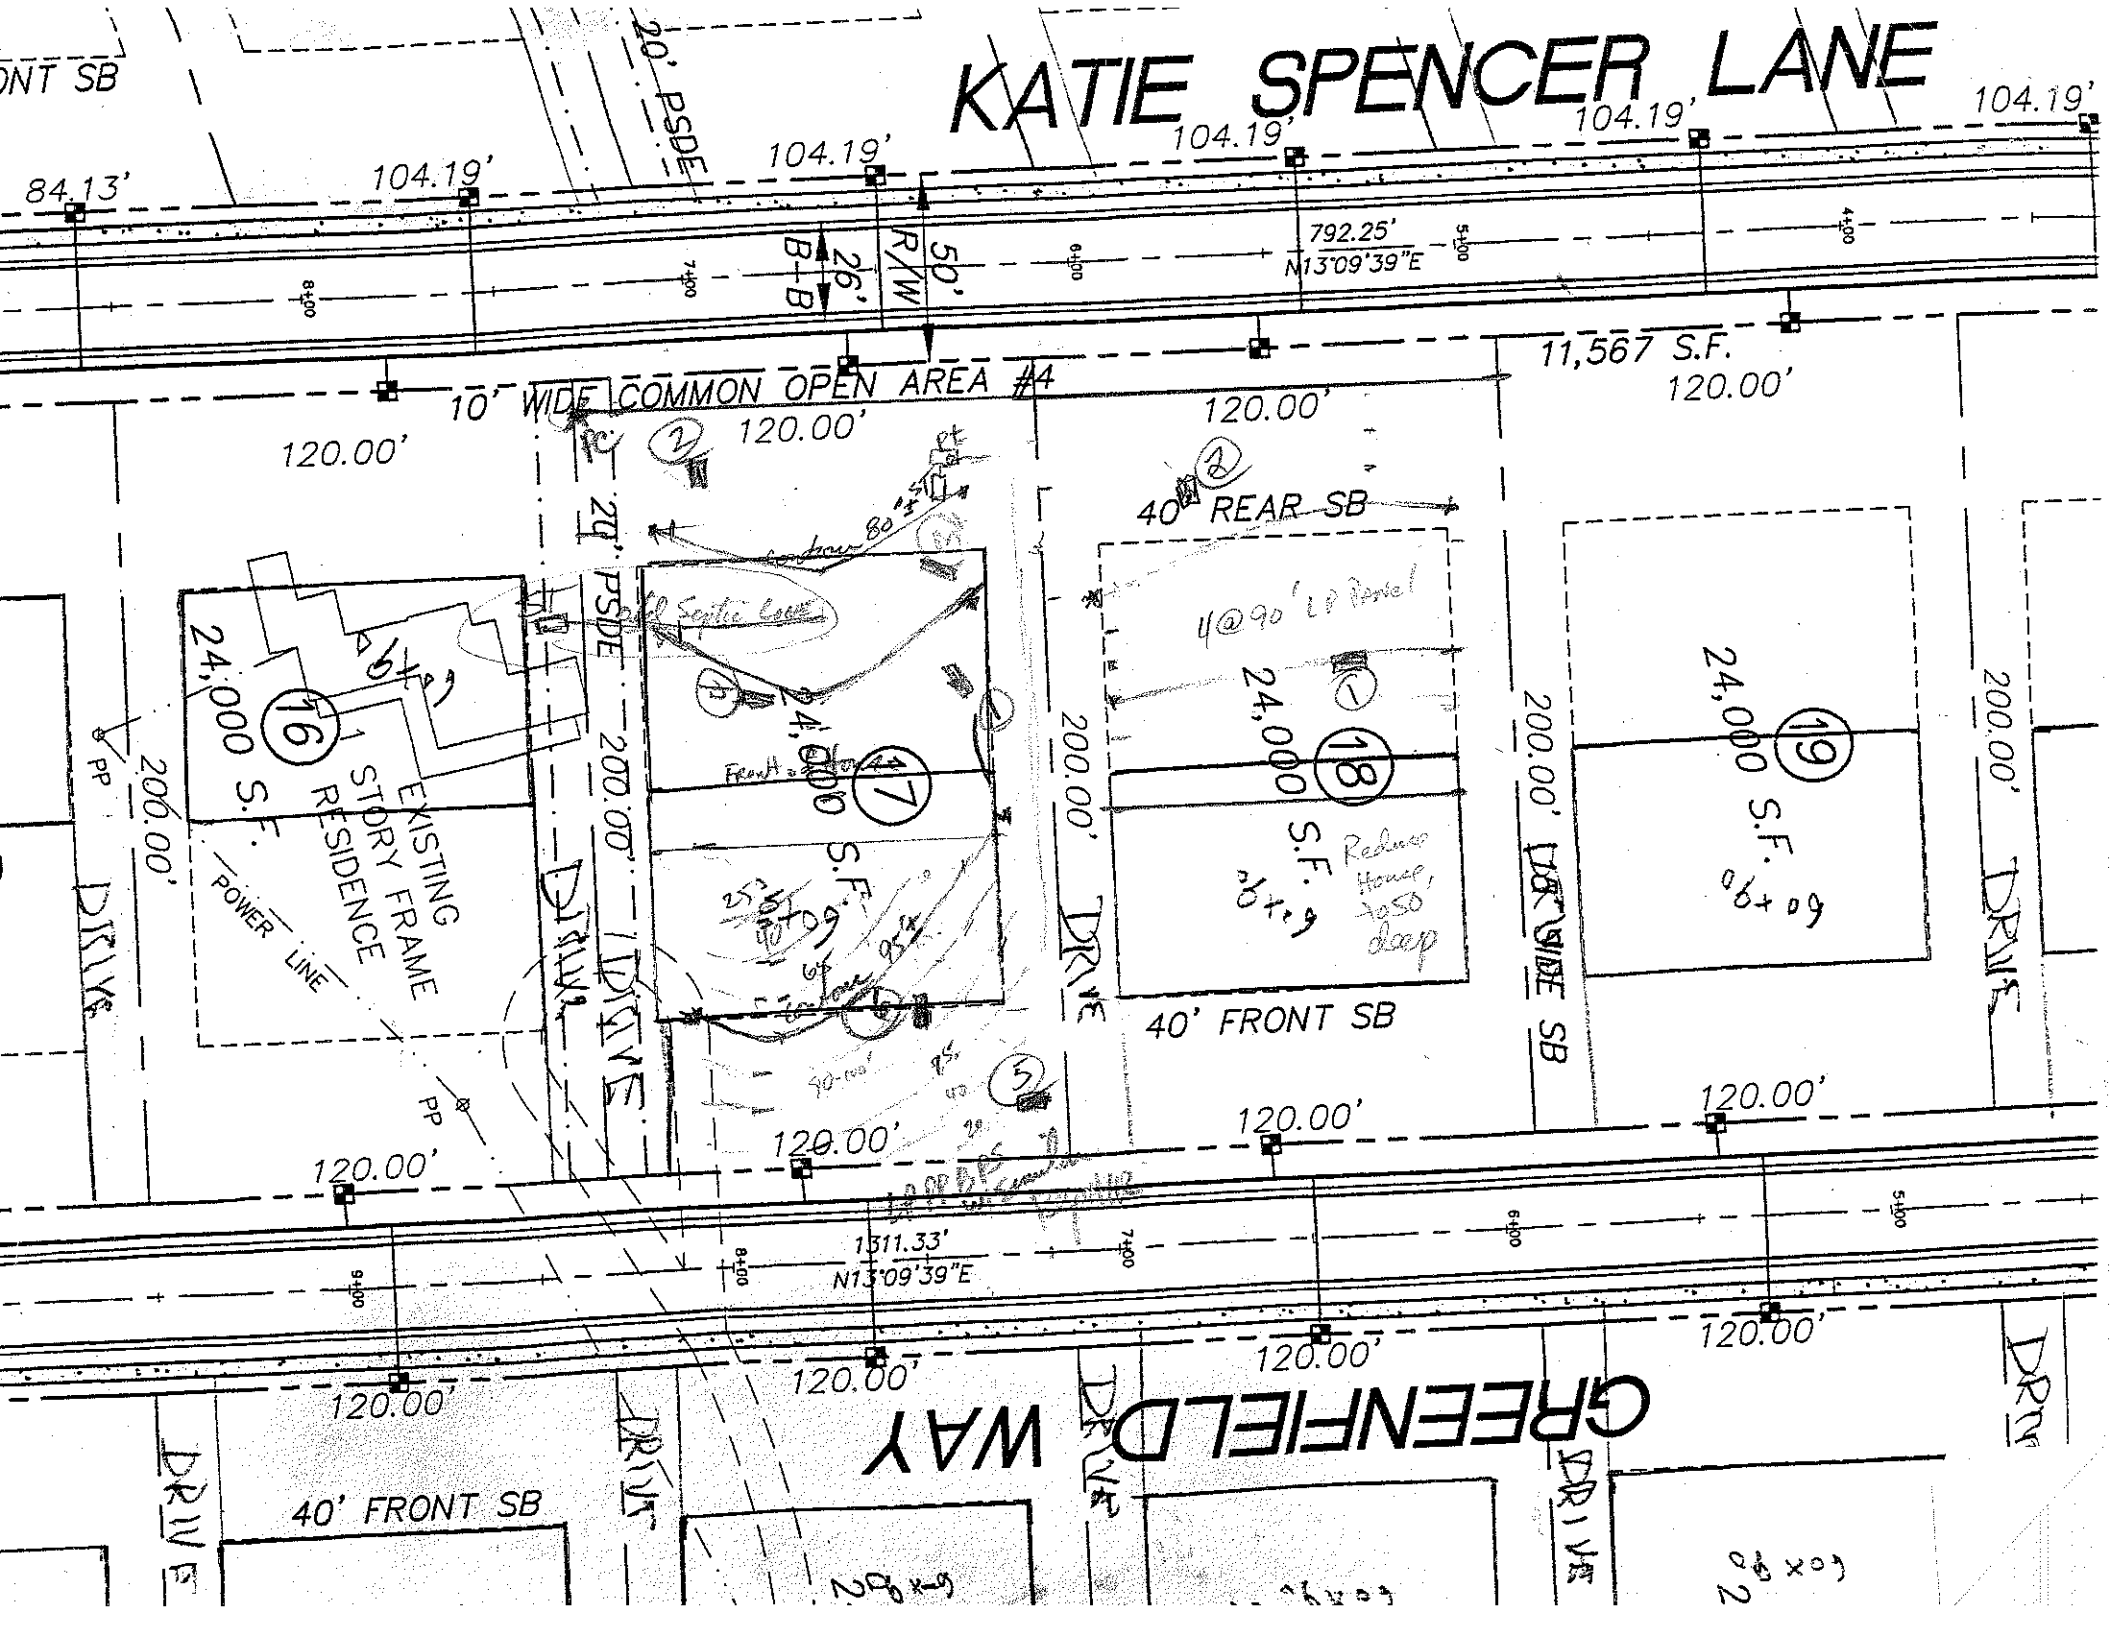
SOIL/SITE EVALUATION
for ON-SITE WASTEWATER SYSTEM

OWNER: _____ APPLICANT: _____
ADDRESS: _____ APPLICATION DATE: _____ DATE EVALUATED: 7-26-01
PROPOSED FACILITY: _____ PROPOSED DESIGN FLOW (.1949): _____ PROPERTY SIZE: _____
LOCATION OF SITE: lot 17 Templeton Trace PROPERTY RECORDED: _____
WATER SUPPLY: ☐ Private ☐ Public ☐ Well ☐ Spring ☐ Other well
EVALUATION METHOD: ☐ Auger Boring ☐ Pit ☐ Cut (5) 0-8 brwn fr ssp 8-48 sbk/R-rbrwn fr sp .3
TYPE OF WASTEWATER: ☐ Sewage ☐ Industrial Process ☐ Mixed (6) 0-8 compacted cl 6-48 sbk R-brwn c/cl fr ssp .3

.1940 LANDSCAPE POSITION/ SLOPE %	HORIZON DEPTH (IN.)	SOIL MORPHOLOGY (.1941) .1941 STRUCTURE/ TEXTURE	.1941 CONSISTENCE/ MINERALOGY	OTHER PROFILE FACTORS .1942 SOIL WETNESS/ COLOR	.1943 SOIL DEPTH	.1956 SAPRO CLASS	.1944 RESTR HORIZ	PROFILE CLASS & LTAR
(1)	0-20	wk-msbk RC	fr ssp mdsap/wpr					(4)
	20-40	hardsap/wpr						
(2)	0-12	wk sbk brwn scl	fr ssp					.3 at 36"+ =25" <36"
	12-26	sbk/mas RC	fi sp ssp					
	26-46	wk sbk yrcl	few mdsap	fr ssp sap				
(3)	0-5	gr brwn cl	fr ssp					.3
	5-47	wk-msbk R c/cl	fr ssp	few common in csap				
		bnds cl/sap from 24-39, 41-43 & 57 on RS & pot						
(4)	0-8	wk sbk brwn cl	fr ssp					.25 =3
	8-24	wk sbk rbrwn c/cl	fi sp ssp					
	24-50	csap mdwpr	fr ssp					

DESCRIPTION	INITIAL SYSTEM	REPAIR SYSTEM
uitable Space (.1945)		
(s)		

OTHER FACTORS (.1946): _____
SITE CLASSIFICATION (.1948): _____
EVALUATED BY: _____
OTHER(S) PRESENT: _____


KATIE SPENCER LANE
GREENFIELD WAY
104.19'
84.13'
792.25'
N13°09'39"E
1311.33'
N13°09'39"E
50' R/W
26' B-B
20' PSDE
10' WIDE COMMON OPEN AREA #4
11,567 S.F.
120.00'
200.00'
40' REAR SB
40' FRONT SB
10' WIDE SB
24,000 S.F.
EXISTING 1 STORY FRAME RESIDENCE
POWER LINE
DRIVE
PP
16
17
18
19