for ON-SITE WASTEWATER SYSTEM

OWNER: _____ APPLICANT: _____

ADDRESS: _____ APPLICATION DATE: _____ DATE EVALUATED: 7-26-01

PROPOSED FACILITY: _____ PROPOSED DESIGN FLOW (.1949): _____ PROPERTY SIZE: _____

LOCATION OF SITE: Lot 15 Templeton Farms PROPERTY RECORDED: _____

WATER SUPPLY: ☐ Private ☐ Public ☐ Well ☐ Spring ☐ Other _____

EVALUATION METHOD: ☐ Auger Boring ☐ Pit ☐ Cut

TYPE OF WASTEWATER: ☐ Sewage ☐ Industrial Process ☐ Mixed

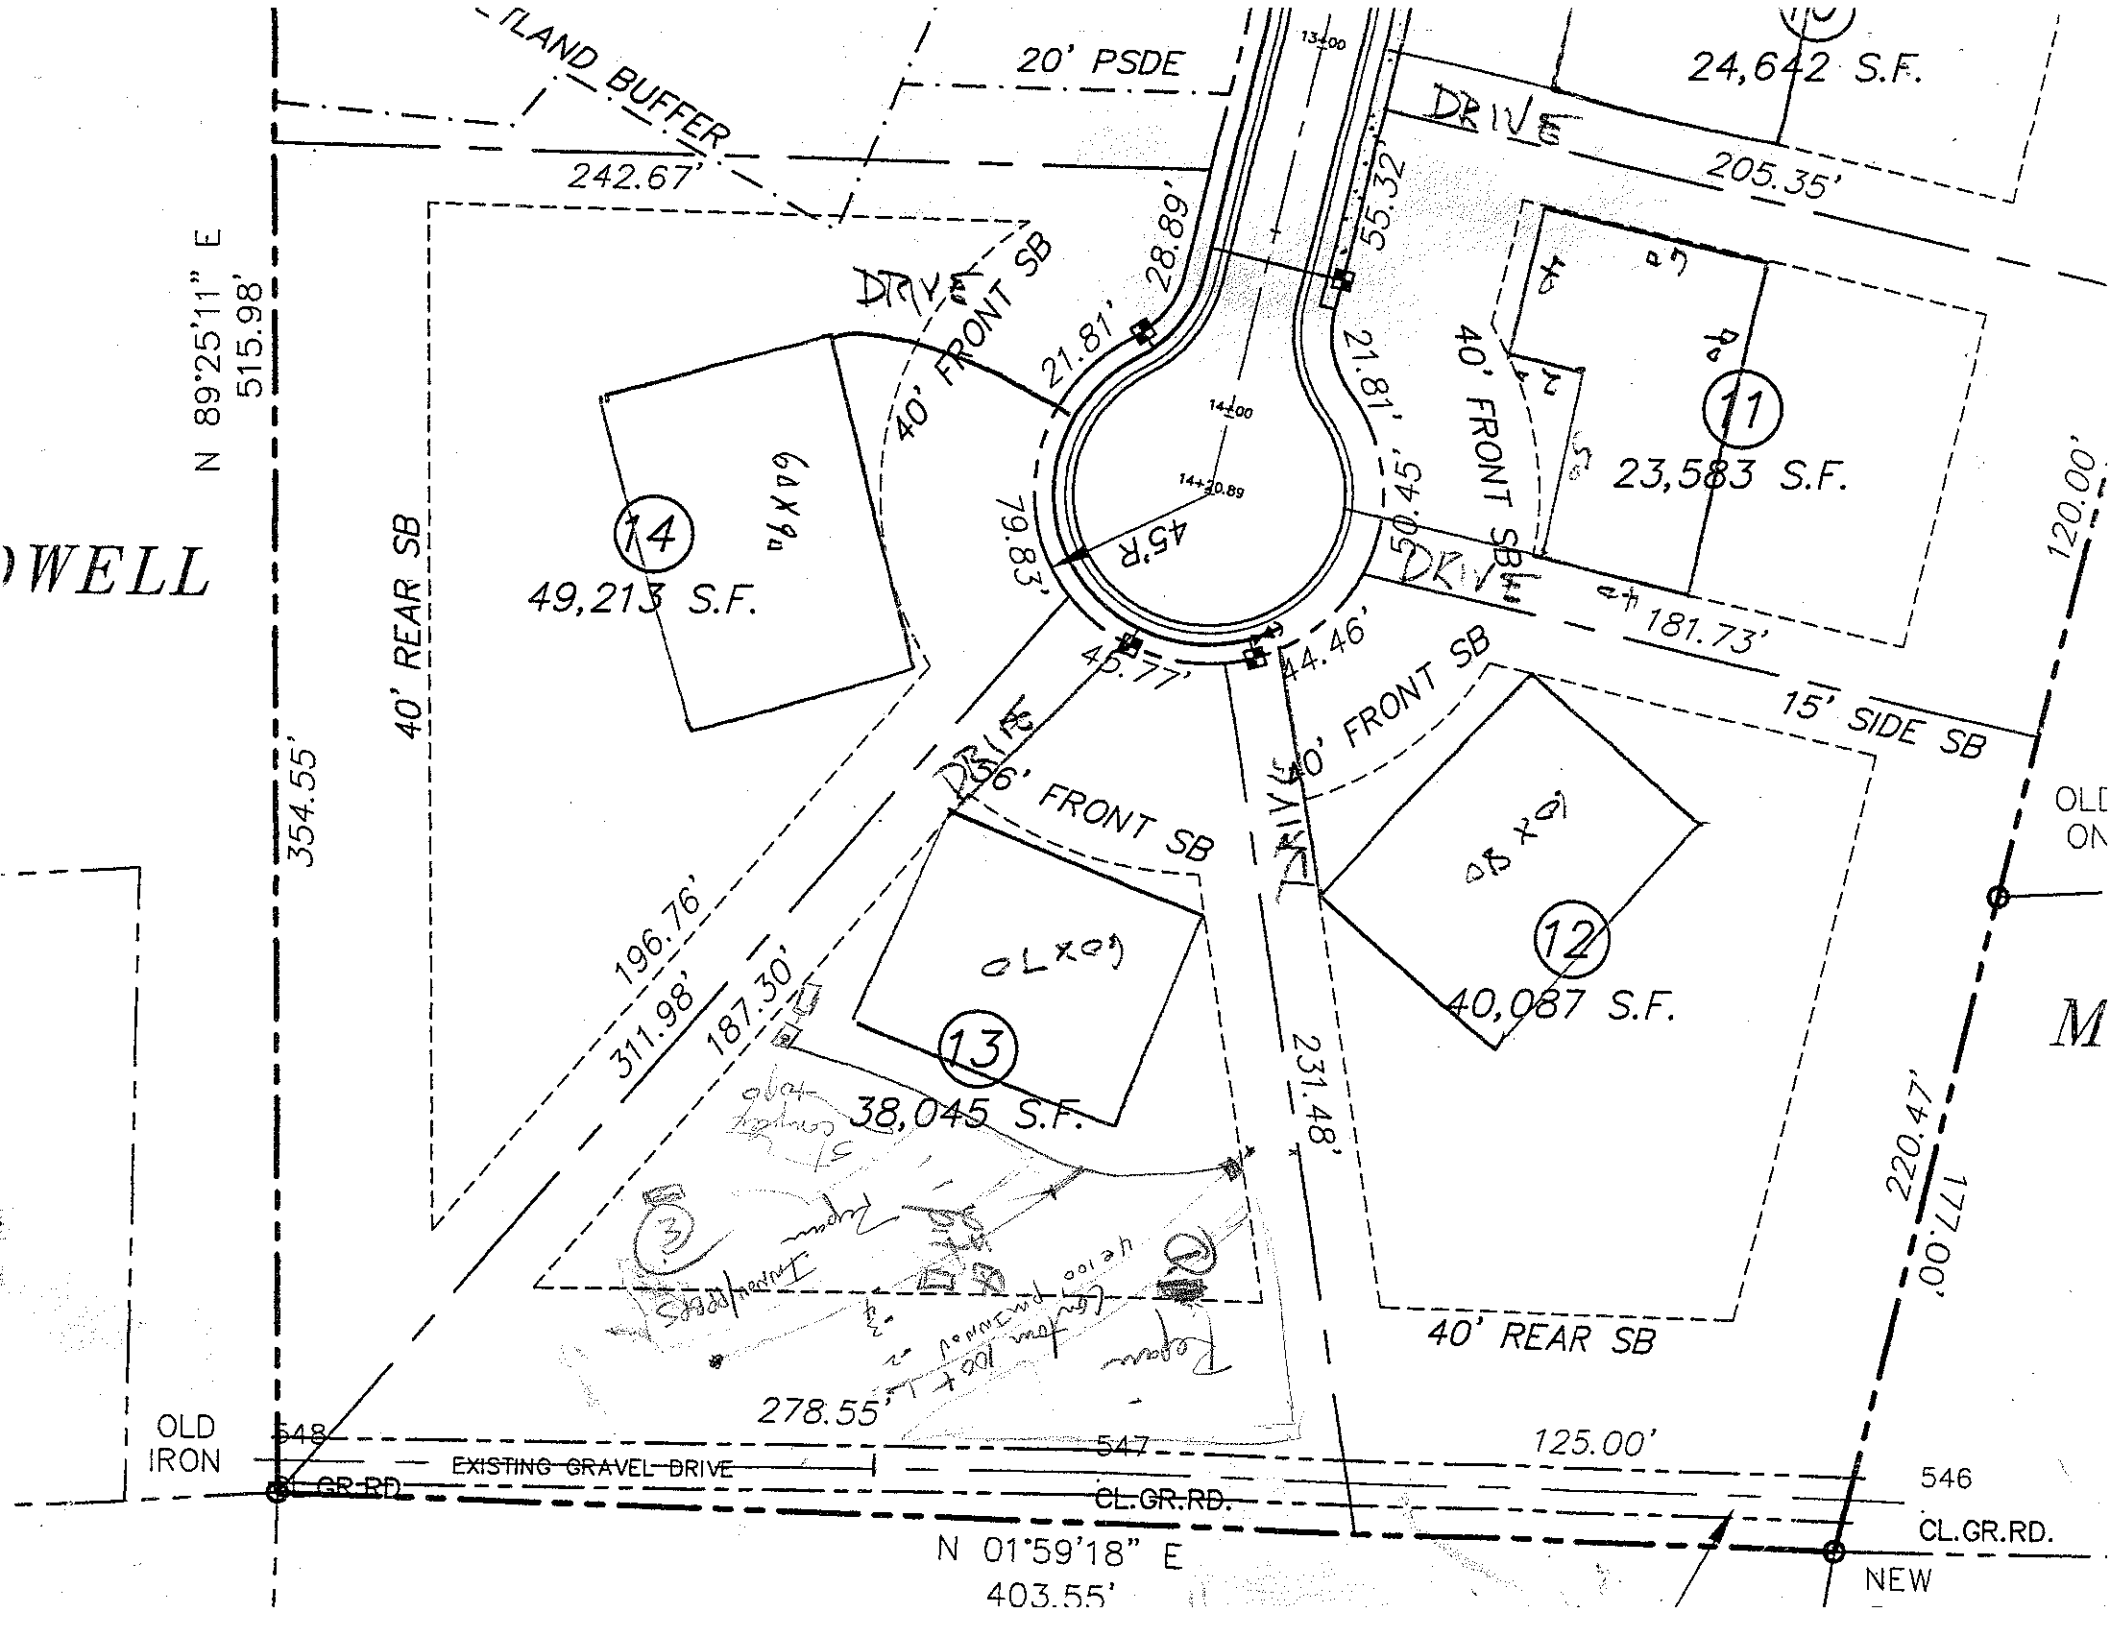
.1940 LANDSCAPE POSITION/ SLOPE %	HORIZON DEPTH (IN.)	SOIL MORPHOLOGY (.1941) .1941 STRUCTURE/ TEXTURE	SOIL MORPHOLOGY (.1941) .1941 CONSISTENCE/ MINERALOGY	OTHER PROFILE FACTORS .1942 SOIL WETNESS/ COLOR	.1943 SOIL DEPTH	.1956 SAPRO CLASS	.1944 RESTR HORIZ	PROFILE CLASS & LTAR
(1)	0-5	sl rbwcl	frssp					.3
	5-24	mSbk RC	lossp few manganese coatings					
	24-40	Weak yel/sbk	friasp common manganese concretions/coatings					
	40-48	massive LSAP	friasp many manganese areas/SAP					
(2)	0-6	sl rbwcl	frssp					.3
	6-45	mPbk yel cl	frssp few/mod SAP					

DESCRIPTION	INITIAL SYSTEM	REPAIR SYSTEM
Available Space (.1945)		

OTHER FACTORS (.1946): _____

SITE CLASSIFICATION (.1948): _____

EVALUATED BY: _____


ISLAND BUFFER
20' PSDE
242.67'
24,642 S.F.
DRIVE
205.35'
55.32'
28.89'
21.81'
40' FRONT SB
DRIVE
14±00
14+20.89
45'R
79.83'
21.81'
54.05'
40' FRONT SB
DRIVE
181.73'
15' SIDE SB
120.00'
N 89°25'11" E
515.98'
40' REAR SB
354.55'
14
49,213 S.F.
60'x90'
11
23,583 S.F.
45.77'
44.46'
256' FRONT SB
DRIVE
30' FRONT SB
DRIVE
15' SIDE SB
196.76'
311.98'
187.30'
OLxOL
13
38,045 S.F.
85'x90'
12
40,087 S.F.
231.48'
220.47'
177.00'
40' REAR SB
278.55'
OLD IRON
548
547
546
EXISTING GRAVEL DRIVE
CL.GR.RD.
CL.GR.RD.
CL.GR.RD.
125.00'
N 01°59'18" E
403.55'
NEW