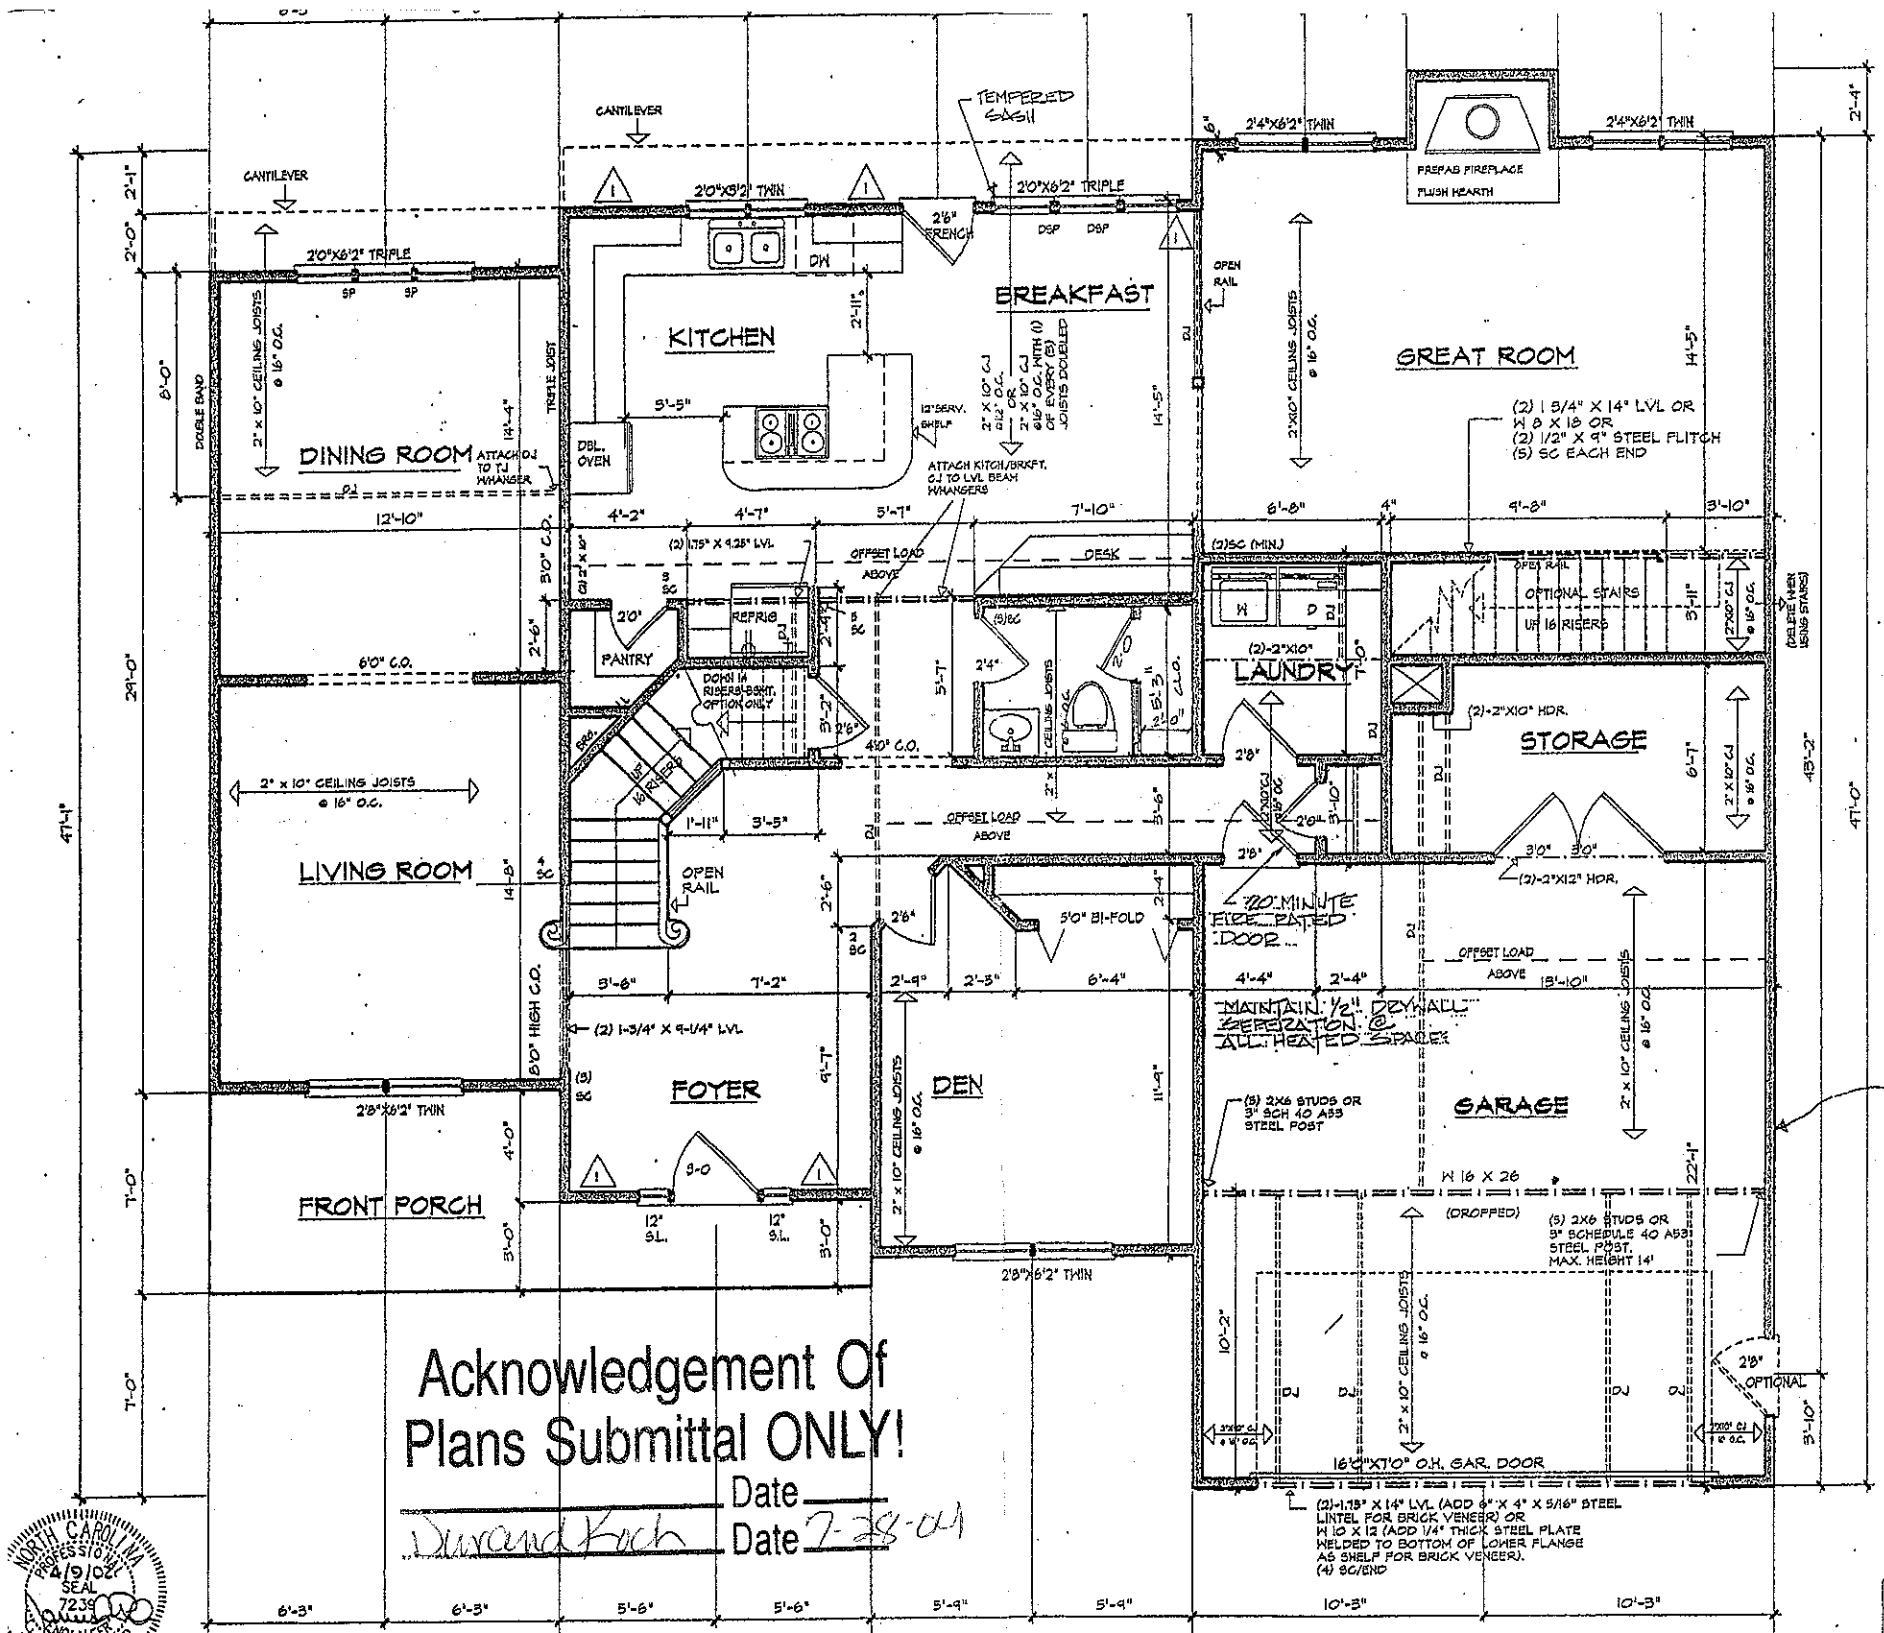


Acknowledgement Of Plans Submittal ONLY!

Date _____

Durand Koch Date 7-28-04

NORTH CAROLINA PROFESSIONAL SEAL 7239 4/9/02

GRE OPT

INDICATED WITH 2X4 S SHEATHING (NOM.-7/16" PANELS, OS

GENERA

1. 9'-0" CEILING SEE PLAN FO
2. 2 x 10 FLOOR
3. REFER TO "S OTHER INFOR
4. THE GARAGE RESIDENCE B BOARD APPL
5. 2 x 4 STUDS -
6. ROOF SHEATH WALL SHEATH FLOOR SHEAT INTERIOR FINI OTHERWISE.
7. FOR NUMBER OPENINGS, SE


GARAGE WALLS TO TO FOUNDATION W/ METAL STRAPS - MA CORNERS AND 2'-9"

FIRST (1-STORY E

SCALE

SQUARE FOOTAGE

STANDARD

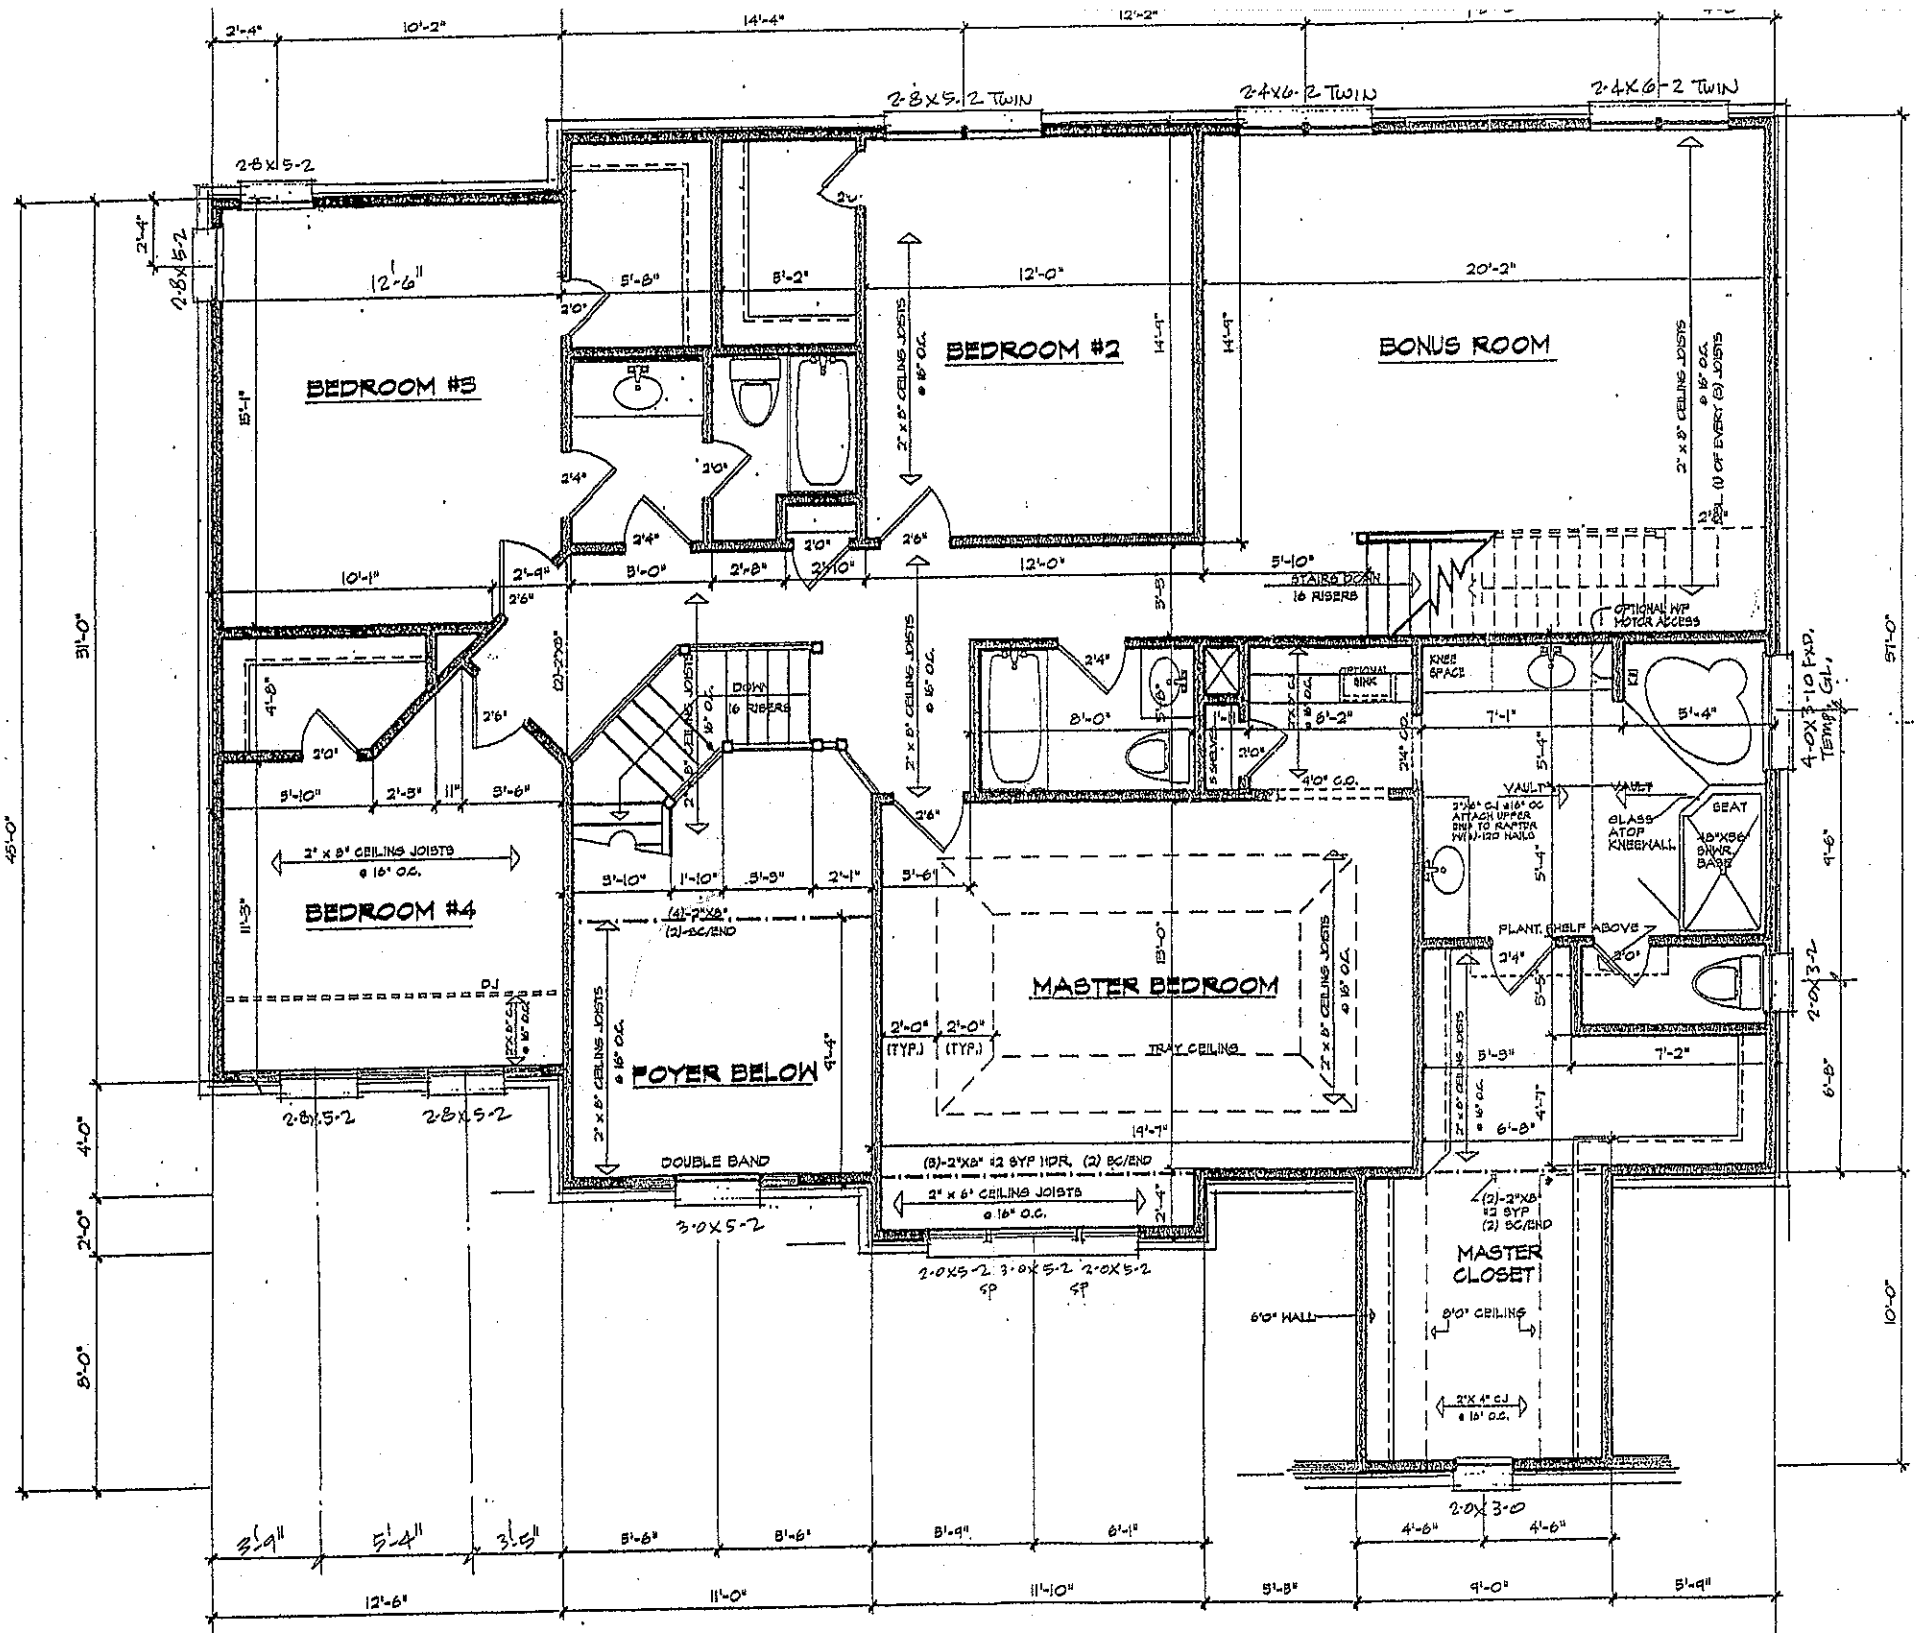
BEDROOM #3
BEDROOM #2
BONUS ROOM
BEDROOM #4
MASTER BEDROOM
FOYER BELOW
MASTER CLOSET
2-8X5-2 TWIN
2-4X6-2 TWIN
2-8X5-2
12'-6"
5'-8"
8'-2"
12'-0"
20'-2"
10'-1"
14'-4"
12'-2"
31'-0"
45'-0"
51'-0"
2" x 8" CEILING JOISTS @ 16" O.C.
2" x 8" CEILING JOISTS @ 16" O.C. (1 OF EVERY (3) JOISTS
STAIRS DOWN 16 RISERS
DOWN 16 RISERS
OPTIONAL W/P MOTOR ACCESS
KNEE SPACE
OPTIONAL SINK
VAULT
VAULT
GLASS ATOP KNEEWALL
SEAT
PLANT SHELF ABOVE
TRAY CEILING
DOUBLE BAND
(4)-2"X8" (2)-SC/END
(8)-2"X8" #2 SYP HDR. (2) SC/END
2" x 6" CEILING JOISTS @ 16" O.C.
6'0" WALL
8'0" CEILING
2"X 4" CJ @ 16" O.C.
4-0X3-10 FXD. Temp Gl.
2-0X3-2
2-0X3-0
2-8X5-2
3-0X5-2
2-0X5-2
3-0X5-2
2-0X5-2
3'-9"
5'-4"
3'-5"
5'-8"
8'-6"
8'-9"
6'-1"
4'-6"
4'-6"
12'-6"
11'-0"
11'-10"
5'-8"
9'-0"
5'-9"