COUNTY: _____

SOIL/SITE EVALUATION
for ON-SITE WASTEWATER SYSTEM

OWNER: _____ APPLICANT: _____

ADDRESS: _____ APPLICATION DATE: _____ DATE EVALUATED: 7-31-01

PROPOSED FACILITY: _____ PROPOSED DESIGN FLOW (.1949): _____ PROPERTY SIZE: _____

LOCATION OF SITE: Lot 24 Tamalco Farms PROPERTY RECORDED: _____

WATER SUPPLY: ☐ Private ☐ Public ☐ Well ☐ Spring ☐ Other _____

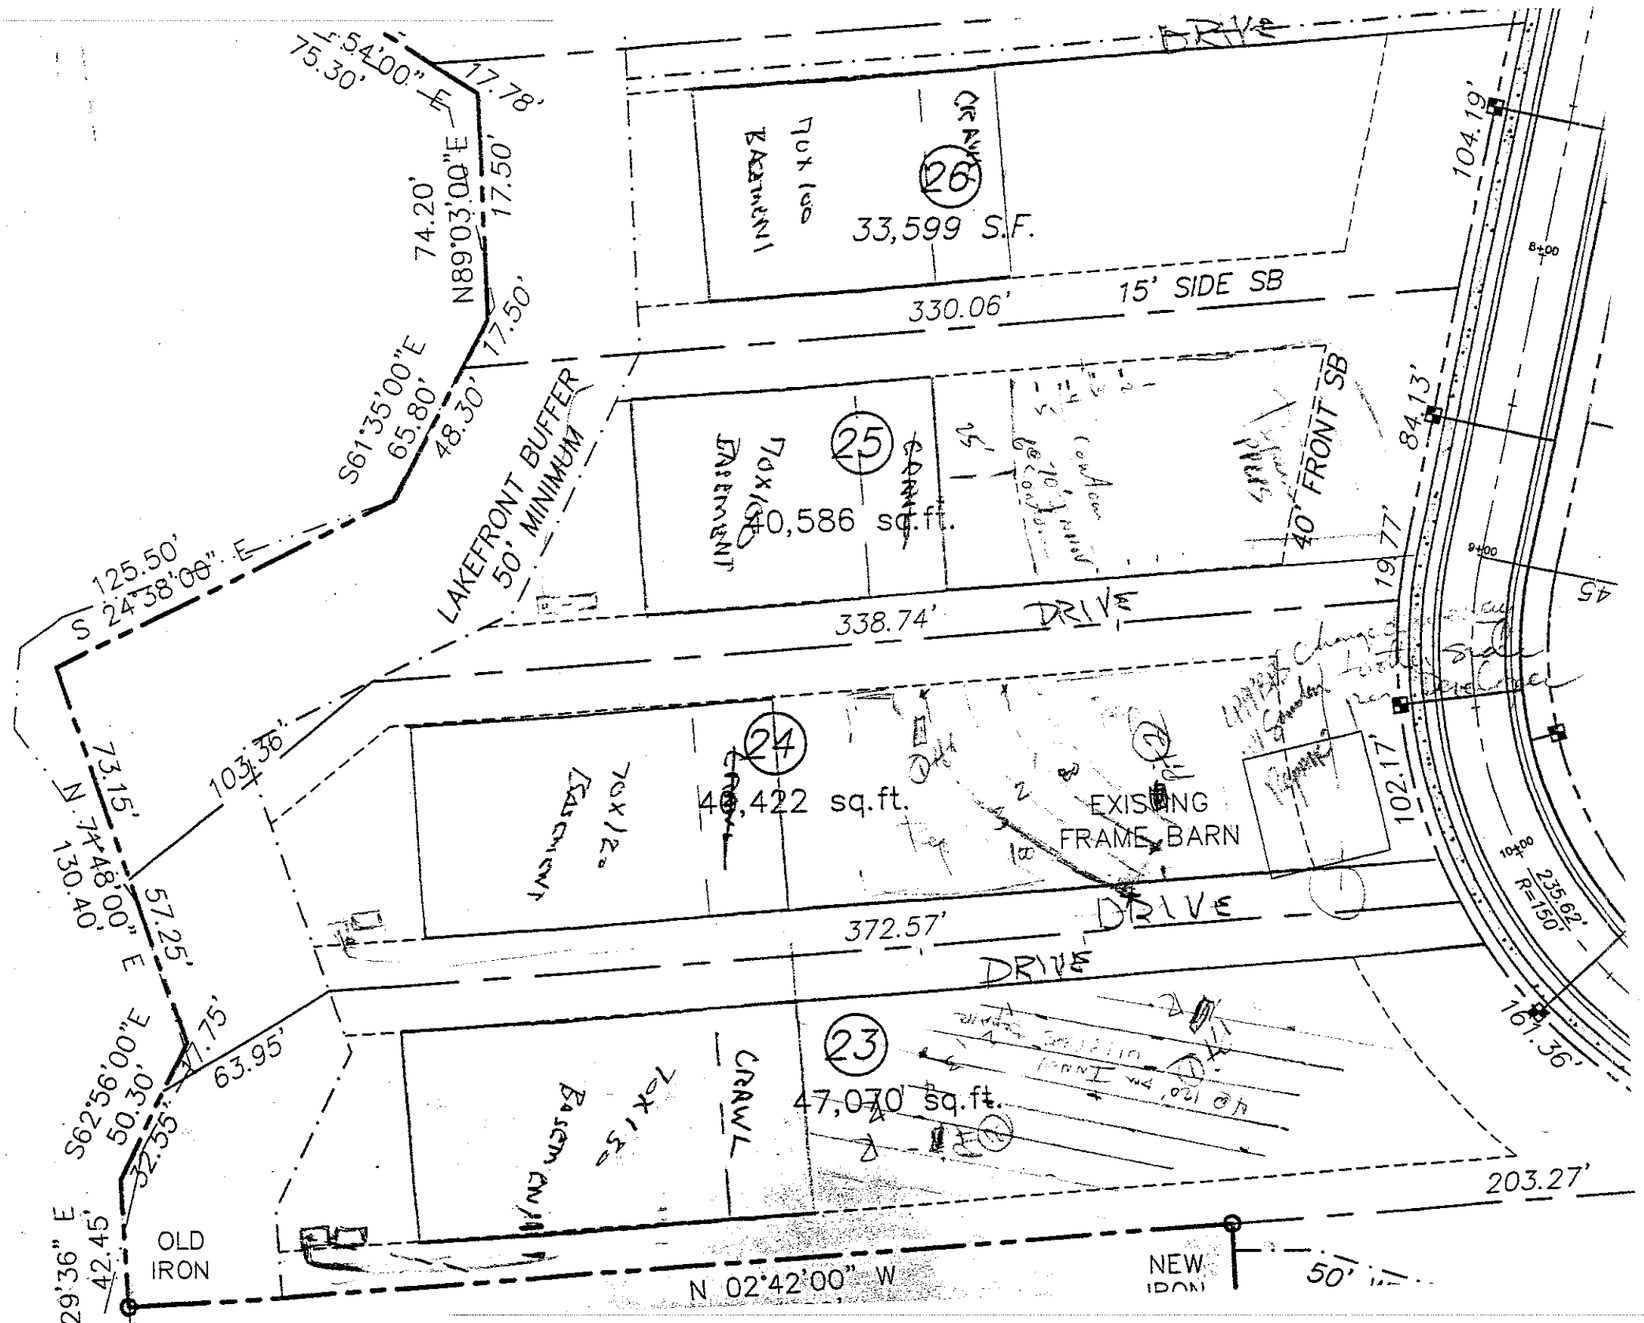
EVALUATION METHOD: ☐ Auger Boring ☐ Pit ☐ Cut

TYPE OF WASTEWATER: ☐ Sewage ☐ Industrial Process ☐ Mixed

.1940 LANDSCAPE POSITION/ SLOPE %	HORIZON DEPTH (IN.)	SOIL MORPHOLOGY (.1941) .1941 STRUCTURE/ TEXTURE	SOIL MORPHOLOGY (.1941) .1941 CONSISTENCE/ MINERALOGY	OTHER PROFILE FACTORS .1942 SOIL WETNESS/ COLOR	OTHER PROFILE FACTORS .1943 SOIL DEPTH	OTHER PROFILE FACTORS .1956 SAPRO CLASS	OTHER PROFILE FACTORS .1944 RESTR HORIZ	PROFILE CLASS & LTAR
Pit①	0-24	wkSbk RC	fr SS-SP					.3
	24-47	mSBK yscl	frsbp fcsbp	common	mdsp			
Pit②	0-17	wkSbk loam/scl/cl	frssp					.3
	17-36	SBK RC	frsp					
	36-53	wkSbk/mas Ry CL	common mid sp	frssp				

Available Space (.1945

Type


DRIVE
S 54°00" E
75.30'
17.78'
74.20'
N89°03'00"E
17.50'
17.50'
S61°35'00"E
65.80'
48.30'
LAKEFRONT BUFFER
50' MINIMUM
125.50'
S 24°38'00" E
73.15'
N 74°48'00" E
130.40'
57.25'
S62°56'00"E
50.30'
32.55'
63.95'
S 29°36" E
42.45'
OLD IRON
N 02°42'00" W
203.27'
NEW IRON
50'
338.74'
DRIVE
330.06'
15' SIDE SB
40' FRONT SB
104.19'
84.13'
19.77'
102.17'
161.36'
235.62'
R=150'
8+00
9+00
10+00
26
33,599 S.F.
25
40,586 sq.ft.
24
40,422 sq.ft.
23
47,070 sq.ft.
EXISTING
FRAME BARN
CRAWL
EASEMENT
7ox12o
7ox15o
7ox10o