VISION OF ENVIRONMENTAL HEALTH:
N-SITE WASTEWATER SECTION

PROPERTY ID #: _____
COUNTY: _____

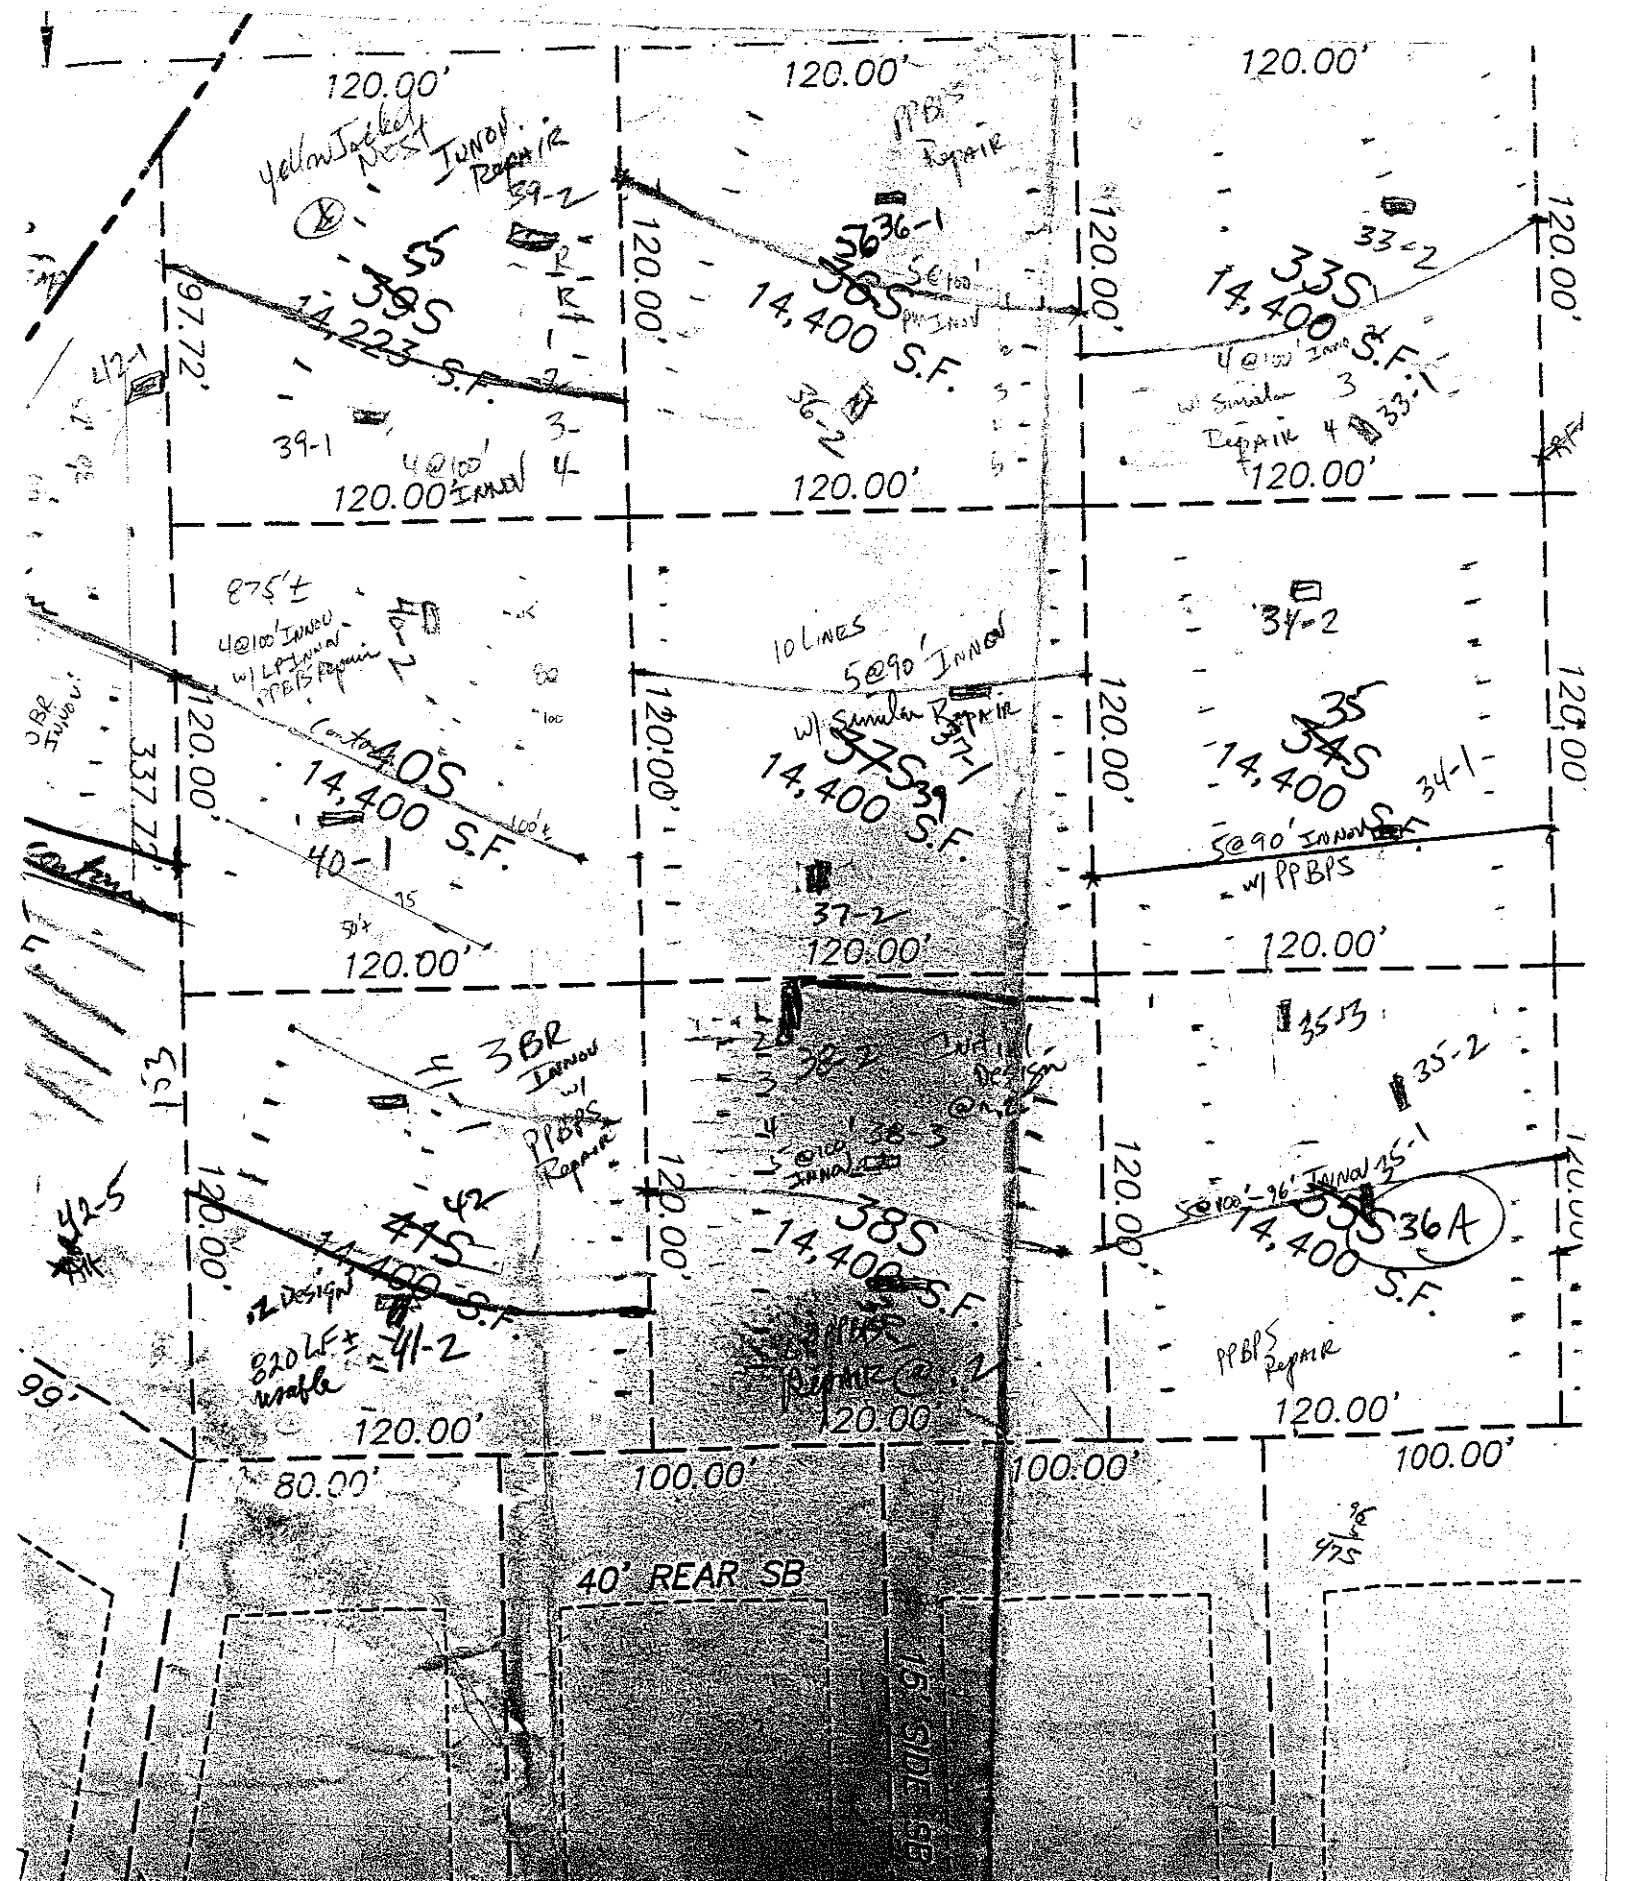
SOIL/SITE EVALUATION
for ON-SITE WASTEWATER SYSTEM

OWNER: _____ APPLICANT: _____
ADDRESS: _____ APPLICATION DATE: _____ DATE EVALUATED: 9-6-01
PROPOSED FACILITY: _____ PROPOSED DESIGN FLOW (.1949): _____ PROPERTY SIZE: _____
LOCATION OF SITE: 35 SPE NW 3BR Templeton Bay PROPERTY RECORDED: _____
WATER SUPPLY: ☐ Private ☐ Public ☐ Well ☐ ~~Spring~~ ☐ Other _____
EVALUATION METHOD: ☐ Auger Boring ☐ Pit ☐ Cut
TYPE OF WASTEWATER: ☐ Sewage ☐ Industrial Process ☐ Mixed

.1940 LAND-SCAPE POSITION/ SLOPE %	HORI-ZON DEPTH (IN.)	SOIL MORPHOLOGY (.1941) .1941 STRUCTURE/ TEXTURE	.1941 CONSISTENCE/ MINERALOGY	OTHER PROFILE FACTORS .1942 SOIL WETNESS/ COLOR	.1943 SOIL DEPTH	.1956 SAPRO CLASS	.1944 RESTR HORIZ	PROFILE CLASS & LTAR
35-1	0-10	wksab bdw sl	frsssb					-3
	10-22	mf-wsab RC	fr sp sapp					
	22-41	wksab/mas yrcl	frsssb few-common mi sap					
	41-54	massive fg L sap mi/d	frsssp					
35-2	0-9	gr-wksab bdw sl/scl						+25-3
	9-22	sab chalk fr sp sap						
	22-52	sab/mas yr cl	common mi sap frsssp					
35-3	0-25	mf-wsab RC	fr sp					-3
	25-50	wksab yr cl	frsssp common mi sap					
		rock) sap @ 42" - some wr at 26" on bedrock						

DESCRIPTION	INITIAL SYSTEM	REPAIR SYSTEM
Available Space (.1945)		

OTHER FACTORS (.1946): _____
SITE CLASSIFICATION (.1948): _____
EVALUATED BY: _____


120.00'
120.00'
120.00'
Yellow Jacket Nest
Innov. Repair
39-2
39S
14,223 S.F.
39-1
4@100' Innov
120.00'
97.72'
36-1
5@100' Innov
38S
14,400 S.F.
36-2
120.00'
PPBPS Repair
120.00'
33-2
33S
14,400 S.F.
4@100' Innov w/ similar Repair
33-1
120.00'
875'±
4@100' Innov w/ PPBPS Repair
40-2
40S
14,400 S.F.
40-1
120.00'
10 Lines 5@90' Innov w/ similar Repair
37-1
37S
14,400 S.F.
37-2
120.00'
34-2
34S
14,400 S.F.
5@90' Innov w/ PPBPS
34-1
120.00'
3BR Innov w/ PPBPS Repair
41-1
42S
14,400 S.F.
820 LF± Walk
41-2
42-5
Innov Design @ 2
38-2
38-3
38S
14,400 S.F.
Repair @ 2
120.00'
35-3
35-2
35-1
5@100'-90' Innov
35S
36A
14,400 S.F.
PPBPS Repair
120.00'
80.00'
100.00'
100.00'
100.00'
40' REAR SB
16' SIDE SB