ON-SITE WASTEWATER SECTION

COUNTY: _____

SOIL/SITE EVALUATION
for ON-SITE WASTEWATER SYSTEM

OWNER: _____ APPLICANT: _____

ADDRESS: _____ APPLICATION DATE: _____ DATE EVALUATED: 7-31-01

PROPOSED FACILITY: _____ PROPOSED DESIGN FLOW (.1949): _____ PROPERTY SIZE: _____

LOCATION OF SITE: Lot 27 Templeton Farms PROPERTY RECORDED: _____

WATER SUPPLY: ☐ Private ☐ Public ☐ Well ☐ Spring ☐ Other _____

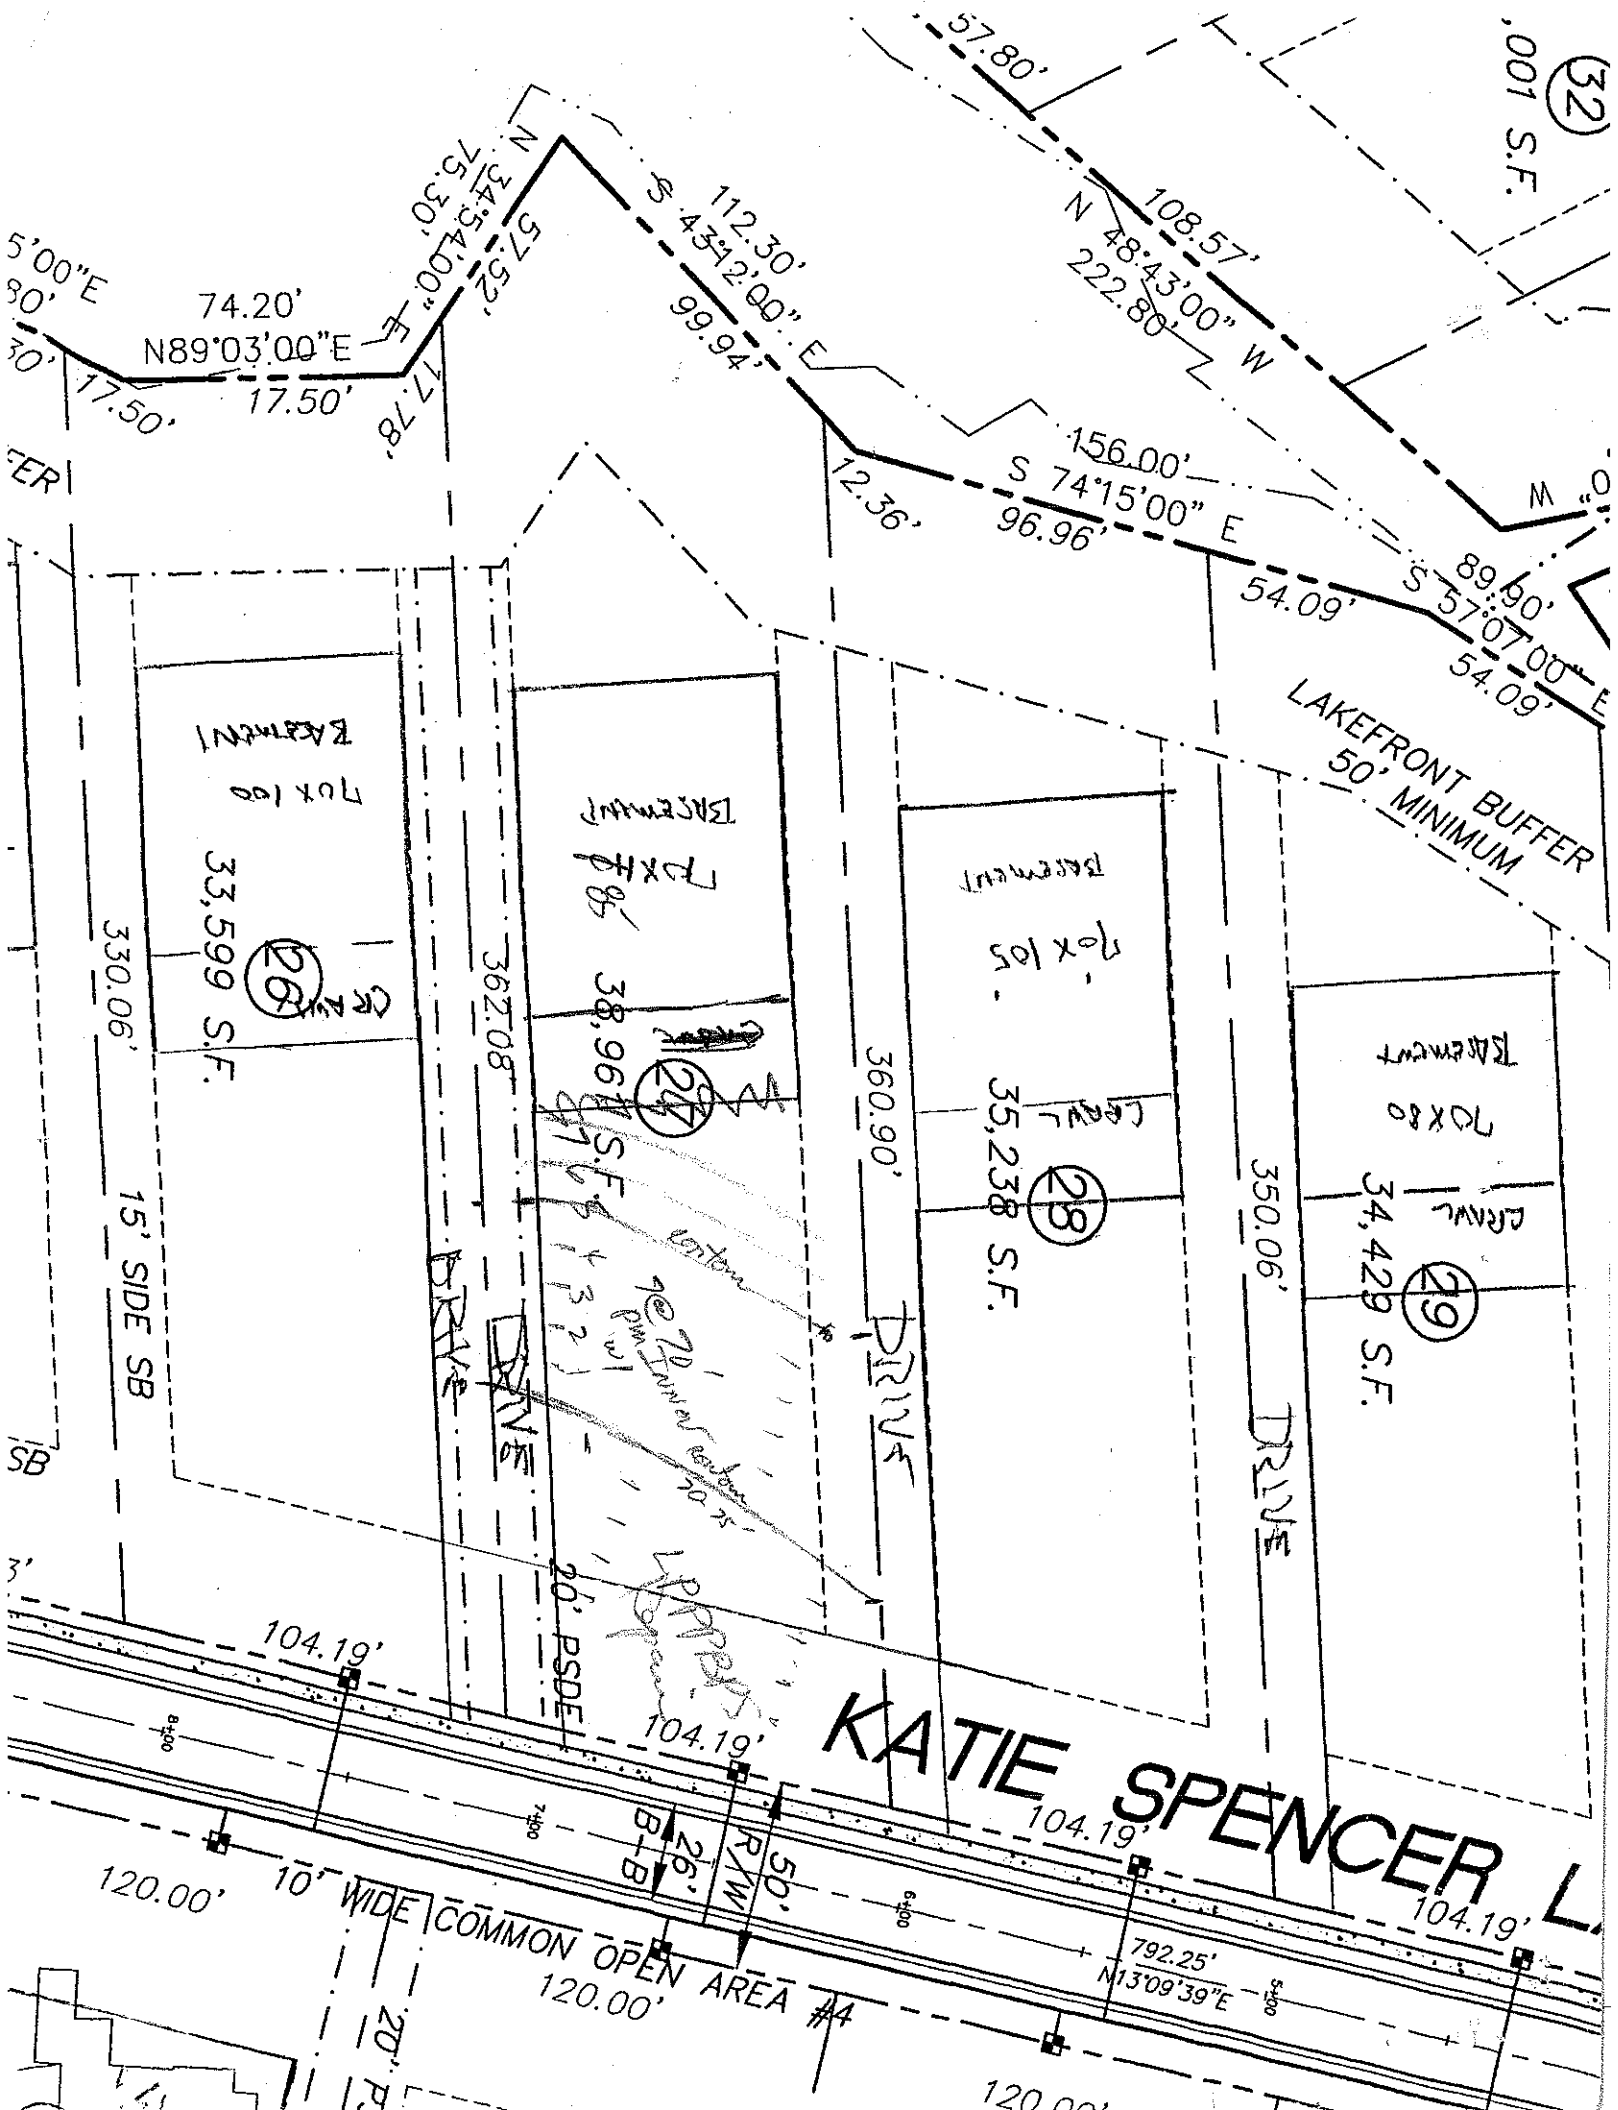
EVALUATION METHOD: ☐ Auger Boring ☐ Pit ☐ Cut

TYPE OF WASTEWATER: ☐ Sewage ☐ Industrial Process ☐ Mixed

.1940 LANDSCAPE POSITION/ SLOPE %	HORIZON DEPTH (IN.)	SOIL MORPHOLOGY (.1941) .1941 STRUCTURE/ TEXTURE	.1941 CONSISTENCE/ MINERALOGY	OTHER PROFILE FACTORS .1942 SOIL WETNESS/ COLOR	.1943 SOIL DEPTH	.1956 SAPRO CLASS	.1944 RESTR HORIZ	PROFILE CLASS & LTAR
Pit ①	0-9	gr sl th vfr sl	fr ss sp					.25-.3
	9-34	sl/ls RC	fi sp					
	34-57	ls/sl gr/sbk	fr ss sp	common inf/sp w/some F/Mn mottles				
Pit ②	0-7	gr ls/sl sbk	fr ss sp					.25-.3
	7-16	sl/ls R	fi sp					
	16-46	wk sbk RCl	fi fr ss sp	Seep				

Available Space (.19

SITE SKETCH


57.80'
001 S.F.
32
N 75.30' 34.54.00" E
57.52'
112.30'
S 43°12'00" E
99.94'
108.57'
N 48°43'00" W
222.80'
5'00"E
74.20'
N89°03'00"E
17.50'
17.50'
17.78'
156.00'
S 74°15'00" E
96.96'
12.36'
54.09'
89.90'
S 57°07'00" E
54.09'
LAKEFRONT BUFFER
50' MINIMUM
330.06'
33,599 S.F.
26
362.08'
38,964 S.F.
27
360.90'
35,238 S.F.
28
350.06'
34,429 S.F.
29
15' SIDE SB
DRIVE
DRIVE
DRIVE
20' PSDE
104.19'
104.19'
104.19'
104.19'
KATIE SPENCER L
26' B to B
50' R/W
120.00'
10' WIDE COMMON OPEN AREA #4
120.00'
792.25'
N13°09'39"E
120.00'