VISION OF ENVIRONMENTAL HEALTH:
I-SITE WASTEWATER SECTION

PROPERTY ID #: _____
COUNTY: _____

SOIL/SITE EVALUATION
for ON-SITE WASTEWATER SYSTEM

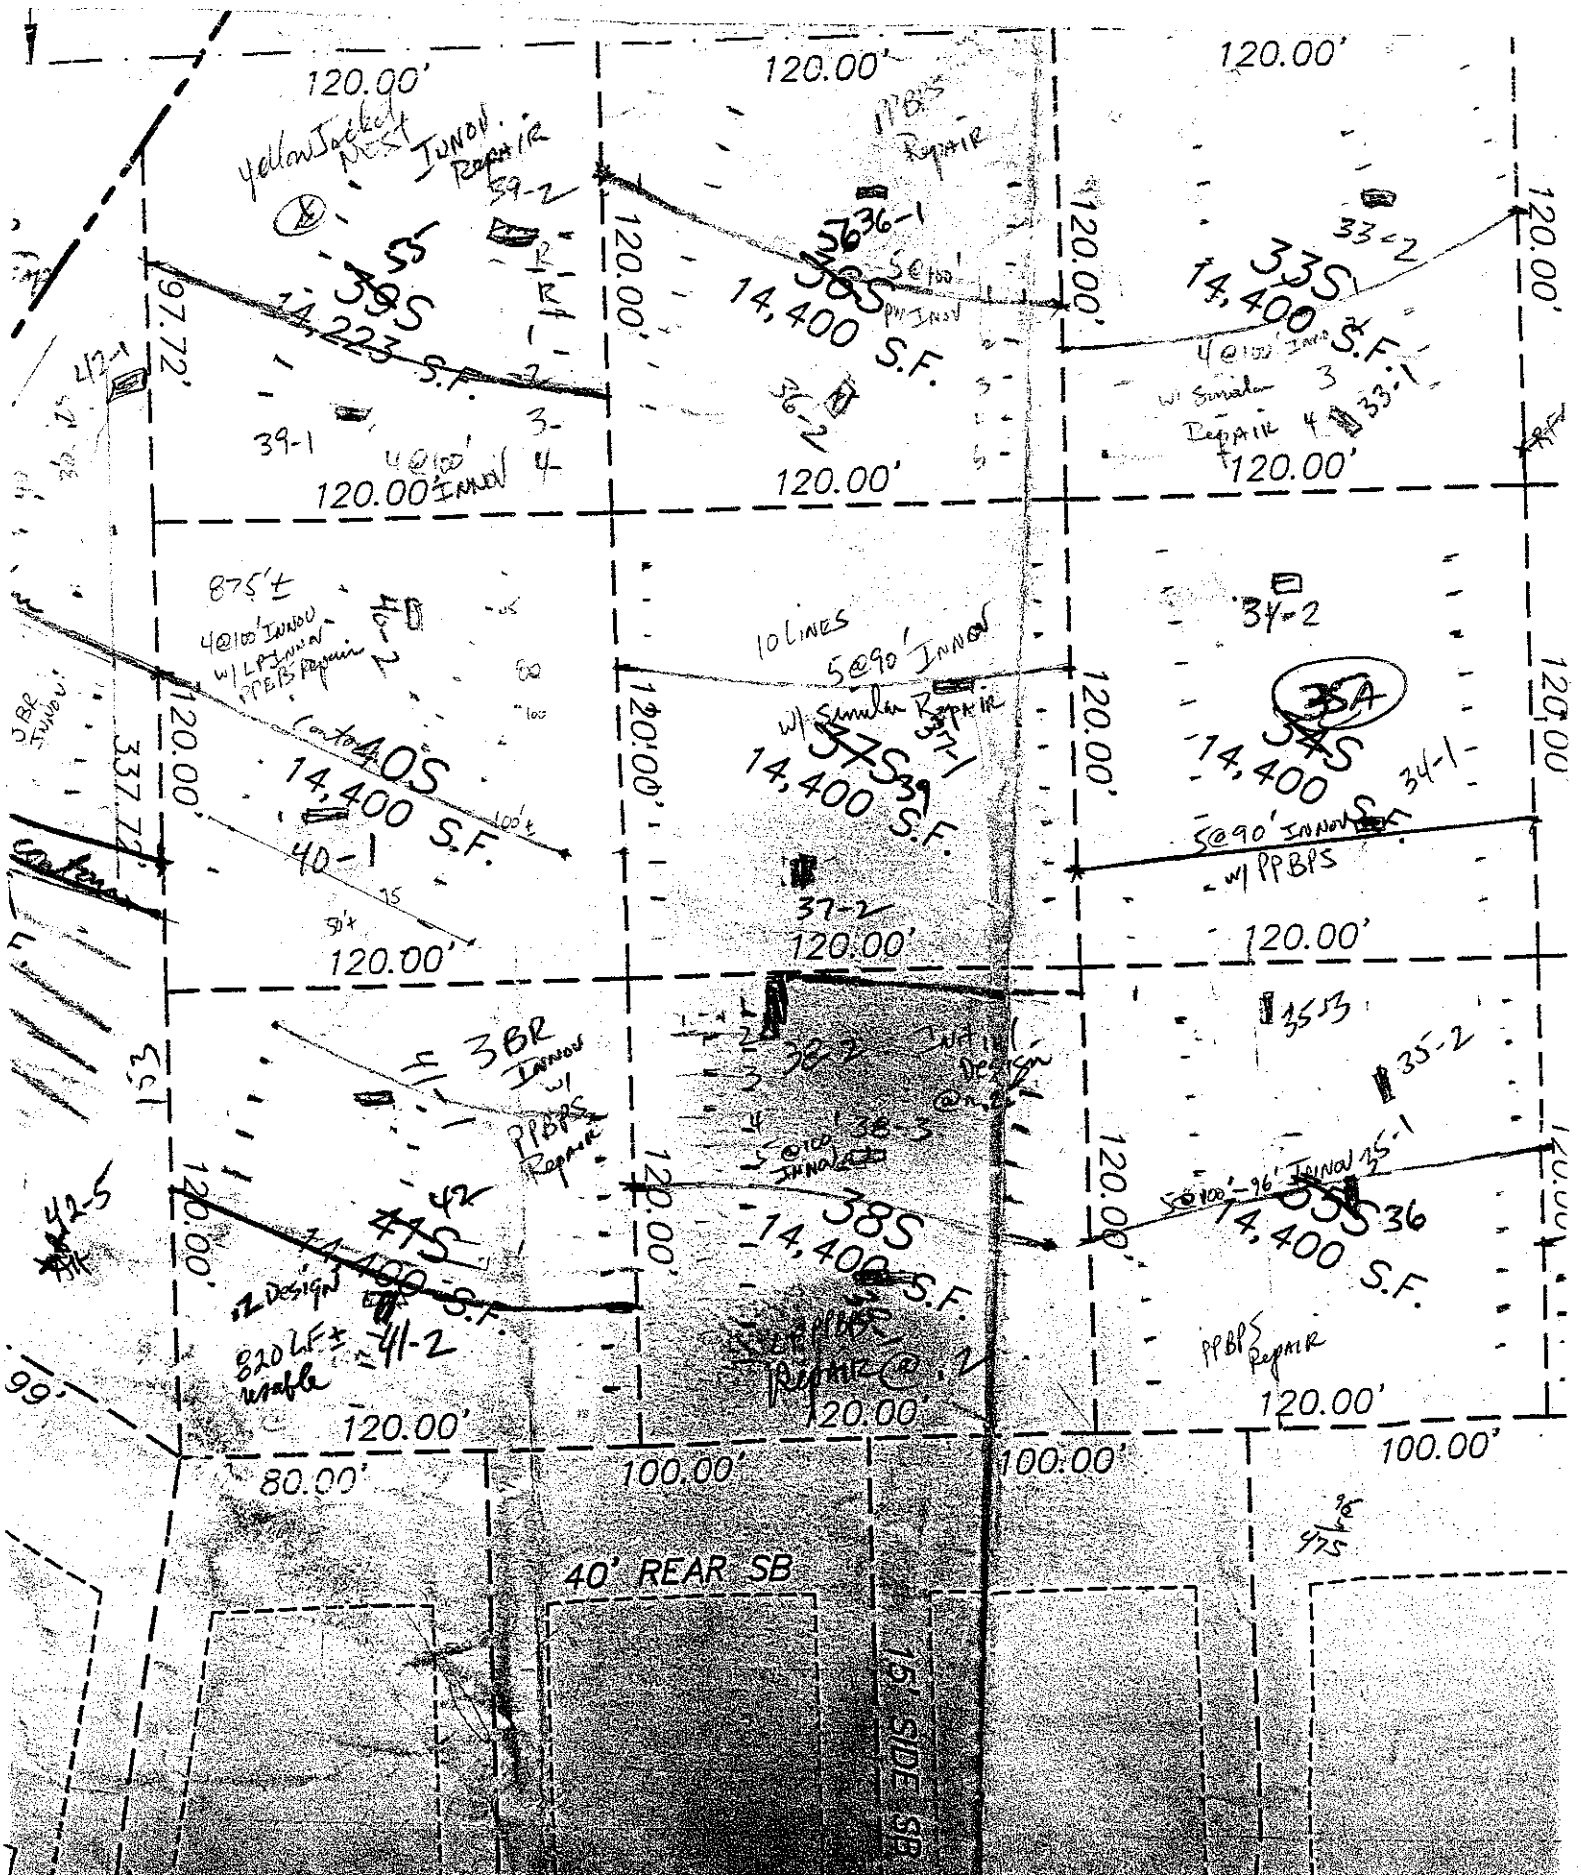
OWNER: _____ APPLICANT: _____
ADDRESS: _____ APPLICATION DATE: _____ DATE EVALUATED: 9-6-01
PROPOSED FACILITY: _____ PROPOSED DESIGN FLOW (.1949): _____ PROPERTY SIZE: _____
LOCATION OF SITE: 34 SFC Templeton Trace PROPERTY RECORDED: _____
WATER SUPPLY: ☐ Private ☐ Public ☐ Well ☐ Spring ☐ Other _____
EVALUATION METHOD: ☐ Auger Boring ☐ Pit ☐ Cut
TYPE OF WASTEWATER: ☐ Sewage ☐ Industrial Process ☐ Mixed

Now 35A

.1940 LANDSCAPE POSITION/ SLOPE %	HORIZON DEPTH (IN.)	SOIL MORPHOLOGY (.1941) .1941 STRUCTURE/ TEXTURE	.1941 CONSISTENCE/ MINERALOGY	OTHER PROFILE FACTORS .1942 SOIL WETNESS/ COLOR	.1943 SOIL DEPTH	.1956 SAPRO CLASS	.1944 RESTR HORIZ	PROFILE CLASS & LTAR
34-1	0-27	sl fr						3
	27-50	wk sbk gy	common mi sap	fr ss sp				
34-2	0-29	m-f sbk	fr sp					3
	29-48	m. wk sbk yr	fr ss sp	fr common mi sap				

DESCRIPTION	INITIAL SYSTEM	REPAIR SYSTEM
Suitable Space (.1945)		

OTHER FACTORS (.1946): _____
SITE CLASSIFICATION (.1948): _____
EVALUATED BY: _____


120.00'
Yellow Jacket Nest
INNOV. REPAIR
39S
14,223 S.F.
97.72'
39-1
4@100' INNOV
120.00'
PPBPS Repair
36-1
5@100' PP INNOV
38S
14,400 S.F.
36-2
120.00'
33-2
33S
14,400 S.F.
4@100' INNOV
w/ Similar Repair
33-1
120.00'
875'±
4@100' INNOV
w/ LP INNOV
PPBPS Repair
Contains
40S
14,400 S.F.
40-1
120.00'
10 LINES
5@90' INNOV
w/ Similar Repair
37S
14,400 S.F.
37-1
37-2
120.00'
34-2
35A
34S
14,400 S.F.
5@90' INNOV
w/ PPBPS
34-1
120.00'
3 BR INNOV
w/ PPBPS Repair
42S
14,400 S.F.
41-2
820 LF± Waffle
120.00'
80.00'
38-2
INNOV DESIGN
4@100'
38-3
5@100' INNOVATION
38S
14,400 S.F.
SCRAPPER REPAIR @ 2
120.00'
100.00'
35-3
35-2
35-1
5@100'-96' INNOV
35S
14,400 S.F.
36
PPBPS Repair
120.00'
100.00'
40' REAR SB
15' SIDE SB