10111

4645.54-2680

IREDELL COUNTY HEALTH DEPARTMENT

(SEPTIC TANK) IMPROVEMENTS PERMIT AND CERTIFICATE OF COMPLETION

(Ground Absorption Sewage Disposal System – G. S. Chapter 130-Article 13C)

OWNER OR CONTRACTOR Chris Tyerly DATE March 2, '90 PERMIT NO. 2H-18-A-2

PHONE: Business ______ Home ______

LOCATION 21 S. X I77 TL 1206 (Above) TR Wade's Way ~100' on Right S. R. No. ______

SUBDIVISION NAME Shady Grove LOT NO. 2 SECTION OR BLOCK NO. ______


House (✓) Mobile Home ( ) Business ( ) Other ______

No. Bedrooms 3 No. Bathrooms 2
Garbage Disposal Unit Yes (✓) No ( )
Auto. Dishwasher Yes (✓) No ( )
Auto. Wash. Machine Yes (✓) No ( )
Site ~~Suitable~~ PS Yes (✓) No ( )
Lot Area ~1 AC

Drainfield Area
Character & Porosity of Soil PS clay
Percolation Rate ~.3
Topography 6-10%
Depth to Water Table 4'+
Rock or other impervious formations none obs.

LOT LINE

____ Basement with Plumbing ____ Basement without Plumbing ✓ No Basement

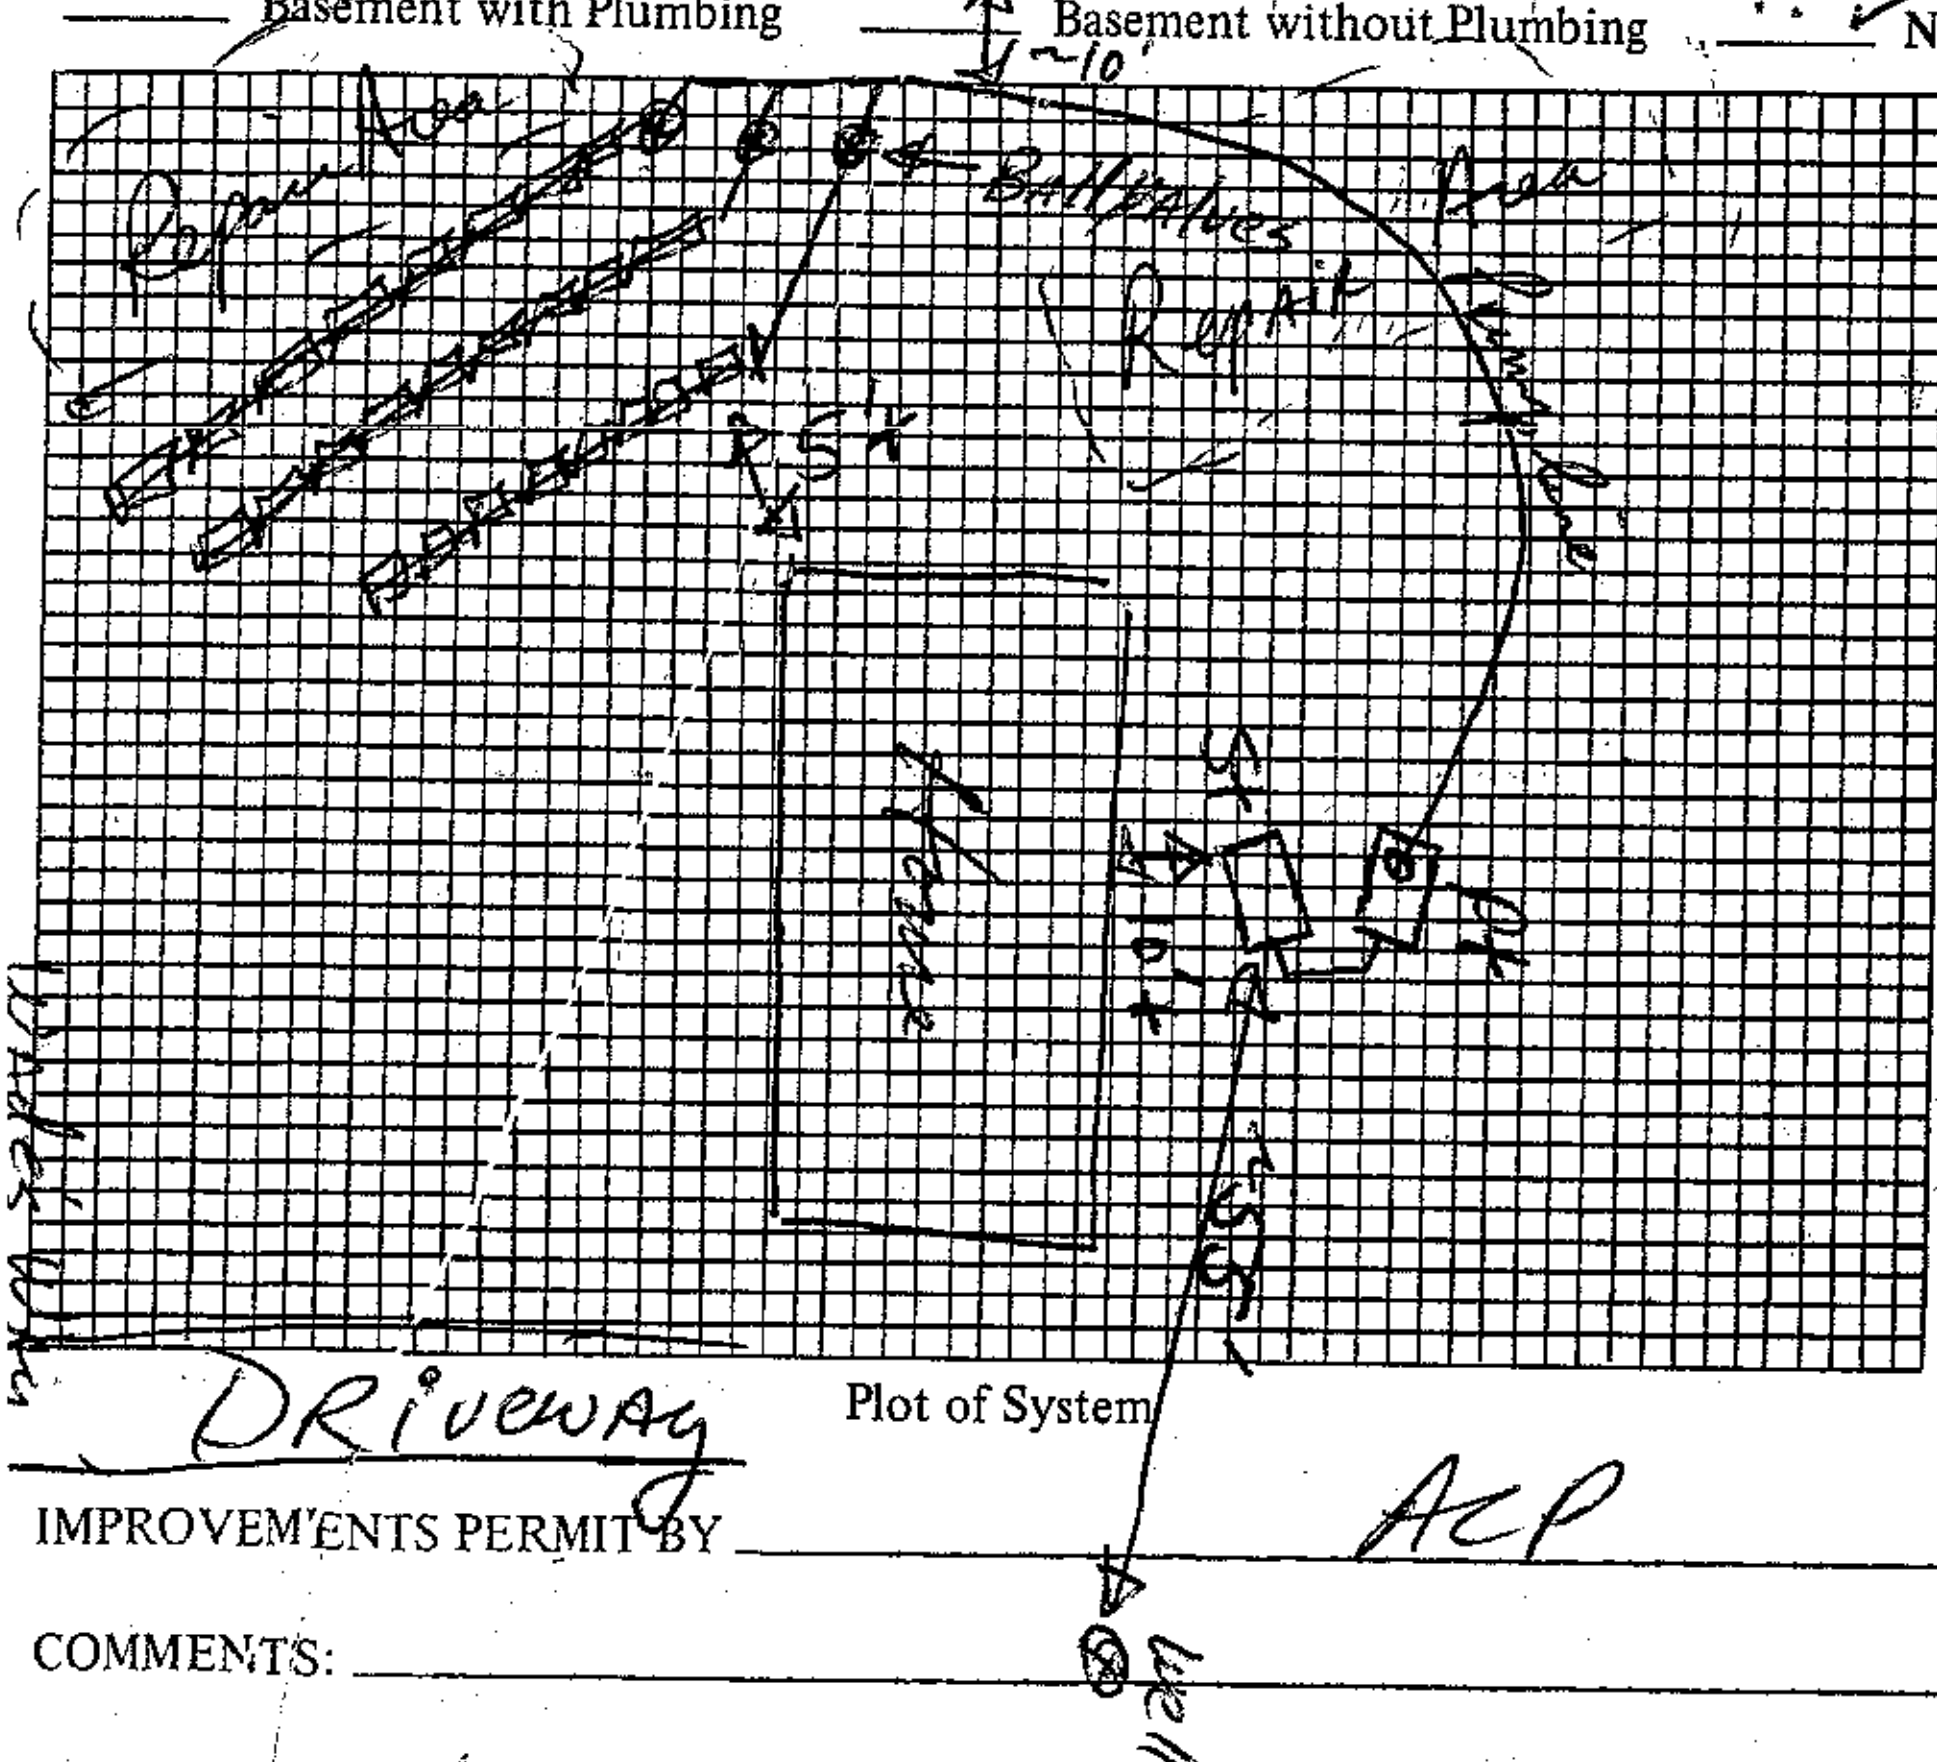

Plot of System

Size of Tank 1250 Gals.
Nitrification Field:
No. of Lines 3
Sq. Ft. ______ Linear Ft. 200' + 5'
Depth of Stone in Lines 16" T-4 panels
Water Supply: Individual (✓) p-d.
Public ( )

Installed by F J Ervin

I understand and agree to install septic tank system as specified on this Improvements Permit.

Signed: ______

IMPROVEMENTS PERMIT BY ACP

COMMENTS:

Alarm tested on site & working, but not mounted.

Operation Permit

CERTIFICATE OF COMPLETION BY David R. [illegible], EHS DATE March 2, '90

EXISTING SYSTEM CHECKED BY: ______ DATE ______

CONSTRUCTION MUST COMPLY WITH ALL OTHER APPLICABLE STATE AND LOCAL REGULATIONS.

Permit is VOID if any unauthorized changes are made in installation of system and/or if any false information is supplied in making Improvements Permit.

Health Dept. Copy: White Inspection Dept. Copy: Yellow Sanitarian's Copy: Pink Owner's Copy: Gold