

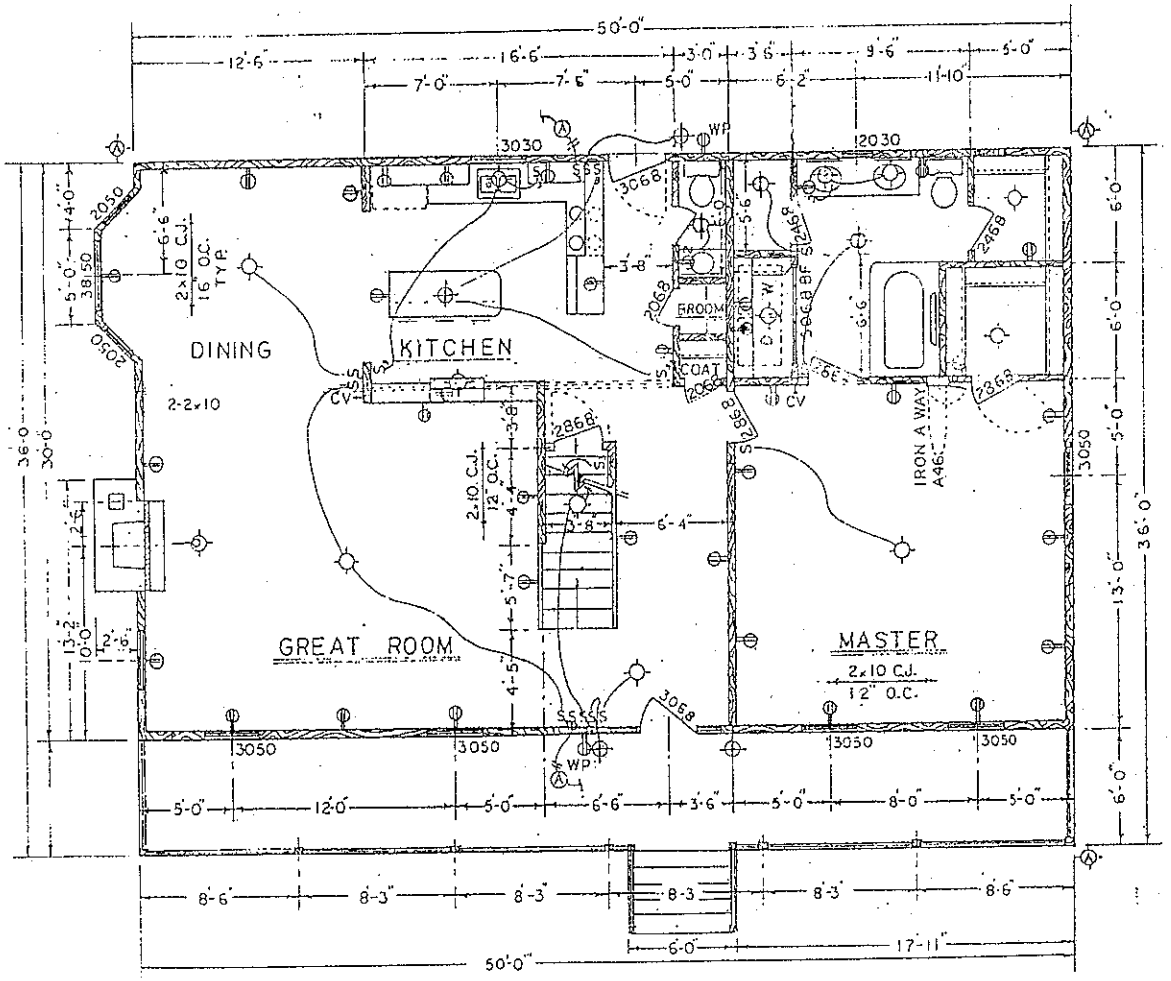


FIRST FLOOR
1/4" = 1'-0"


1500 SF FIRST FLOOR
356 SF SECOND FLOOR
2466 SF TOTAL

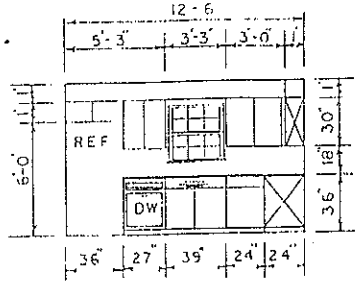


ELEVATION NORTH

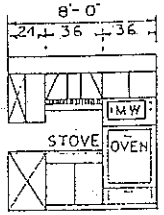

ELEVATION EAST

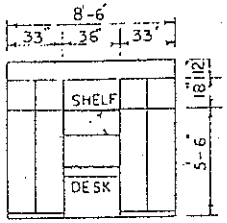


ELEVATION SOUTH

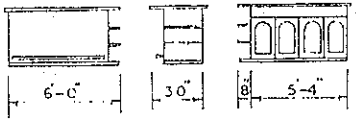

FRANCE PLAN SERVICE
P.O. BOX 21333
CHATT., TN 37421
TEL. 615-894-5254

DRAWN	MAR 30, 87
FIRST FLOOR	
PLAN NO. 5510	SHEET 5 OF 8

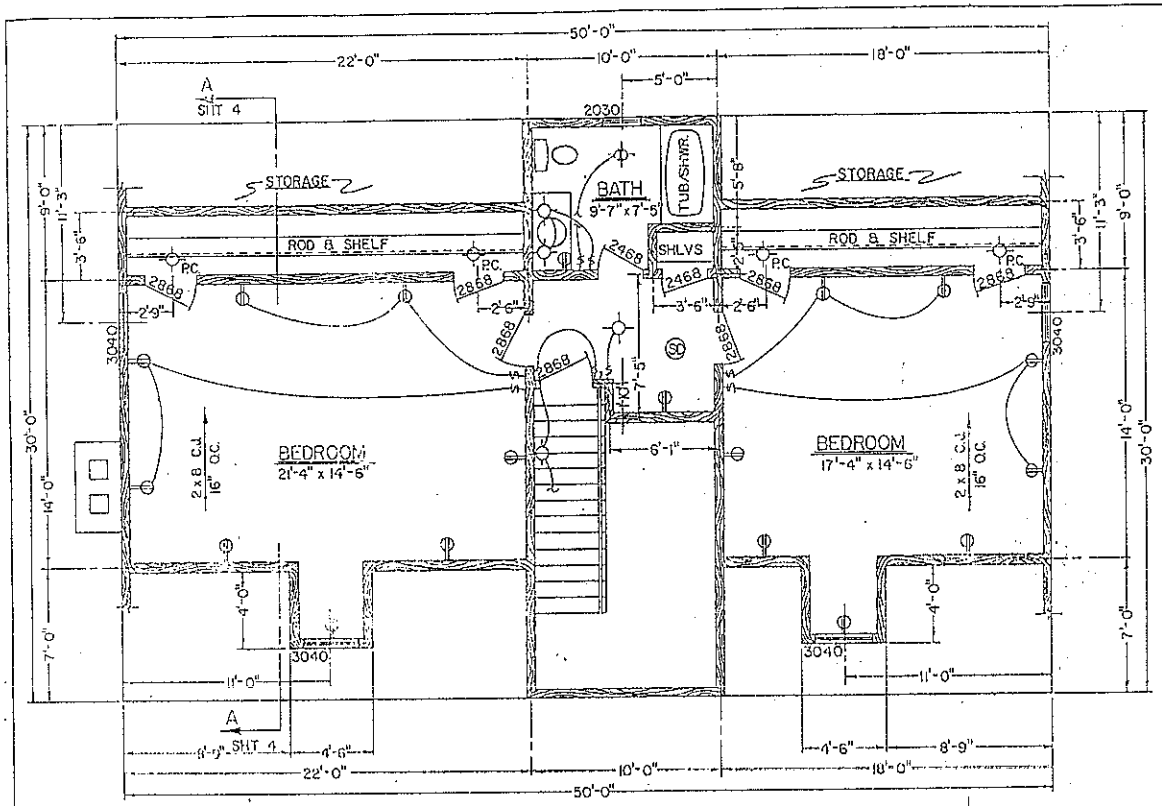

NOTES:


(SD) SMOKE DETECTORS

HEAT., EX. FAN, LIGHT

SECOND FLOOR

SCALE: 1/4" = 1'-0"

966 SQ. FT. SECOND FLOOR

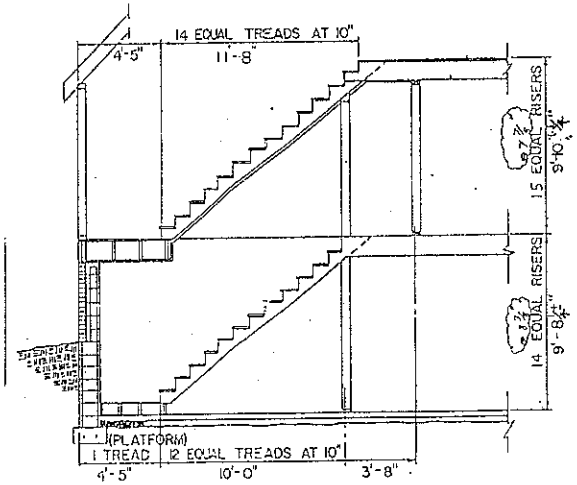

STAIRS DETAIL

SCALE 1/4" = 1'-0"

FRANCE PLAN SERVICE
P.O. BOX 21333
CHATT., TN 37421
TEL. 615-894-5254

DRAWN: REF	APR 1, 87	
SECOND FLOOR		
PLAN NO. 5510	SHEET 6 OF 8	