VISION OF ENVIRONMENTAL HEALTH:
-SITE WASTEWATER SECTION

PROPERTY ID #: _____
COUNTY: _____

SOIL/SITE EVALUATION
for ON-SITE WASTEWATER SYSTEM

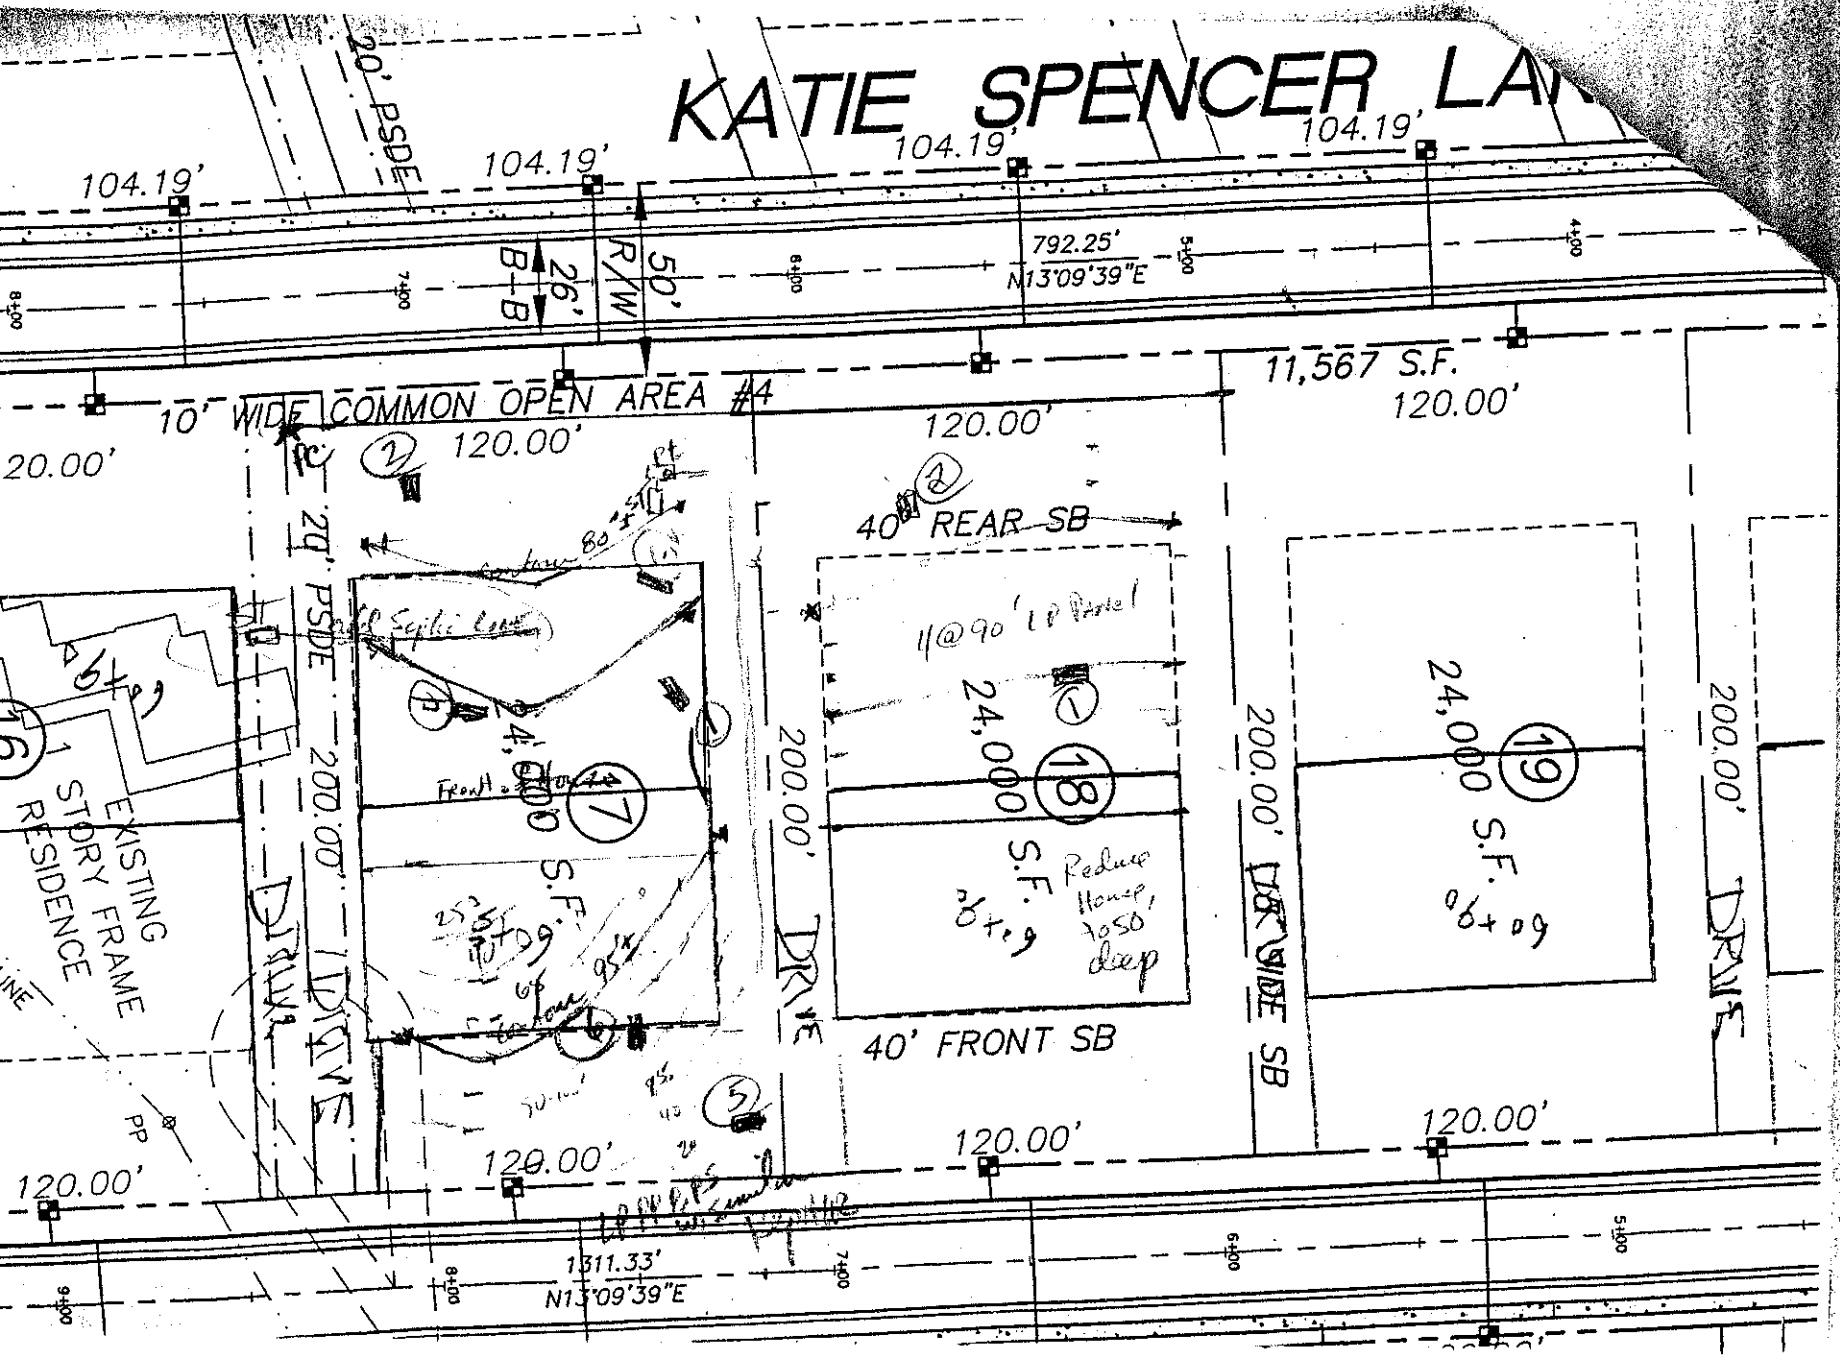
WNER: _____ APPLICANT: _____
DDRESS: _____ APPLICATION DATE: _____ DATE EVALUATED: 7-26-01
OPOSED FACILITY: _____ PROPOSED DESIGN FLOW (.1949): _____ PROPERTY SIZE: _____
CATION OF SITE: Lot 15 Templeton Shores PROPERTY RECORDED: _____
ATER SUPPLY: ☐ Private ☐ Public ☑ Well ☐ Spring ☐ Other _____
ALUATION METHOD: ☐ Auger Boring ☐ Pit ☐ Cut
PE OF WASTEWATER: ☐ Sewage ☐ Industrial Process ☐ Mixed

.1940 LAND-SCAPE POSITION/ SLOPE %	HORI-ZON DEPTH (IN.)	SOIL MORPHOLOGY (.1941) .1941 STRUCTURE/ TEXTURE	.1941 CONSISTENCE/ MINERALOGY	OTHER PROFILE FACTORS .1942 SOIL WETNESS/ COLOR	.1943 SOIL DEPTH	.1956 SAPRO CLASS	.1944 RESTR HORIZ	PROFILE CLASS & LTAR
①	0-4	bpw cl	frssssp					.25
	4-20	sab/mb RC	fi sp sekp					.3
	20-46	wk sab yrcl	common mi sap	frssp				
②	0-20	w. sab bksl fi fr sssp						.3
	20-51	wk sab yr cl fi fr sssp few	common mi sap					

DESCRIPTION	INITIAL SYSTEM	REPAIR SYSTEM
ilable Space (.1945)		
tem Type(s)		
LTAR		

OTHER FACTORS (.1946): _____
SITE CLASSIFICATION (.1948): _____

EVALUATED BY: _____
OTHER(S) PRESENT: _____


KATIE SPENCER LA
104.19'
104.19'
104.19'
104.19'
20' PSDE
50' R/W
26' B-B
792.25'
N13°09'39"E
10' WIDE COMMON OPEN AREA #4
120.00'
120.00'
120.00'
20.00'
11,567 S.F.
40' REAR SB
11@90' LP Perc!
24,000 S.F.
18
19
24,000 S.F.
Reduce House! 1050' deep
40' FRONT SB
200.00' DRIVE SB
200.00' DRIVE
20' PSDE
200.00' DRIVE
EXISTING 1 STORY FRAME RESIDENCE
Front House
Septic Easement
120.00'
120.00'
120.00'
1311.33'
N13°09'39"E