ISION OF ENVIRONMENTAL HEALTH:
-SITE WASTEWATER SECTION

PROPERTY ID #: _____
COUNTY: _____

SOIL/SITE EVALUATION
for ON-SITE WASTEWATER SYSTEM

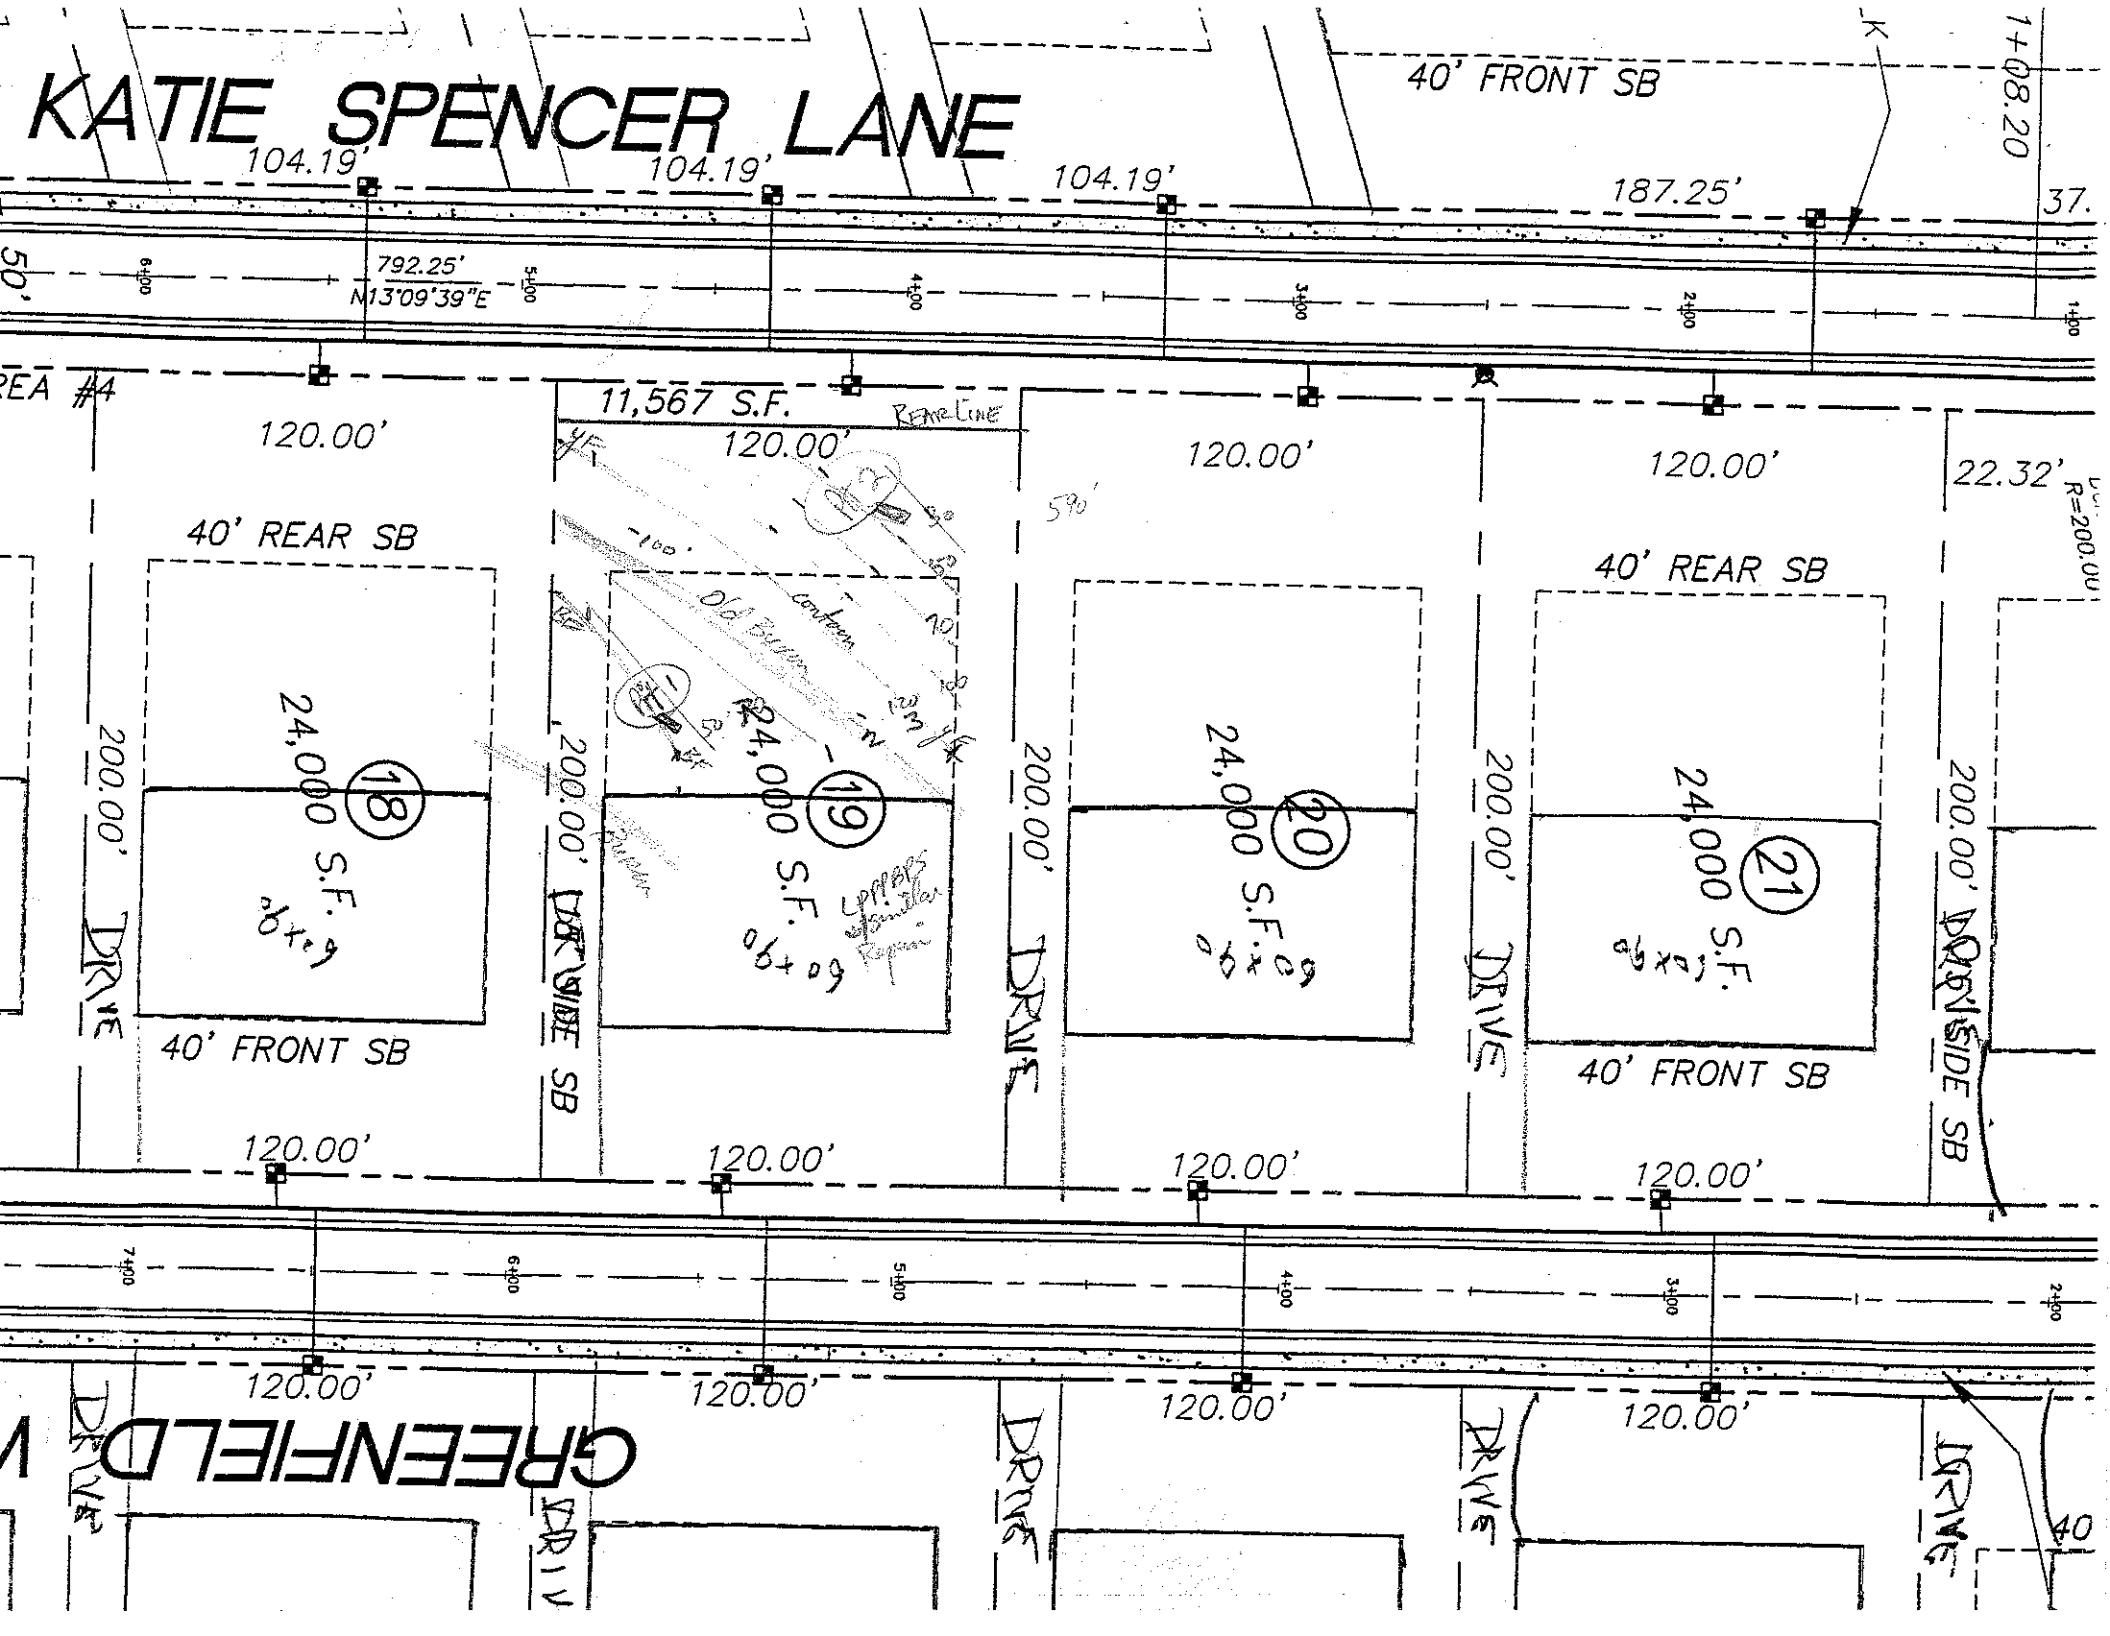
WNER: _____ APPLICANT: _____
DDRESS: _____ APPLICATION DATE: _____ DATE EVALUATED: 7-30-01
OPOSED FACILITY: _____ PROPOSED DESIGN FLOW (.1949): _____ PROPERTY SIZE: _____
CATION OF SITE: lot 19 Templeton Towne PROPERTY RECORDED: _____
ATER SUPPLY: ☐ Private ☐ Public ☐ Well ☐ Spring ☐ Other _____
ALUATION METHOD: ☐ Auger Boring ☐ Pit ☐ Cut
PE OF WASTEWATER: ☐ Sewage ☐ Industrial Process ☐ Mixed

Pit 3 Lot 15 0-8 gr-wksab brn sal fri
8-17 wksab rdbrn sal/cl fesssp
17-55 gr-wksab yrcl fesssp
few mn/ BR .3

.1940 LANDSCAPE POSITION/ SLOPE %	HORIZON DEPTH (IN.)	SOIL MORPHOLOGY (.1941) .1941 STRUCTURE/ TEXTURE	.1941 CONSISTENCE/ MINERALOGY	OTHER PROFILE FACTORS .1942 SOIL WETNESS/ COLOR	.1943 SOIL DEPTH	.1956 SAPRO CLASS	.1944 RESTR HORIZ	PROFILE CLASS & LTAR
①	0-7	wksl rbrn cl	fr sss p				1	.3
	7-48	wksl rdcl/l	fr sss p					
			common mn/sap					
			fr rock					
②	0-4	gr brn sal						.3
	4-9	mwkfsl rc	fr sp					
	9-36	wksl yrcl	fr sss p					
	36-54	wkfsl heavy rg l	common mn/sap fr sss p					

DESCRIPTION	INITIAL SYSTEM	REPAIR SYSTEM
uitable Space (.1945)		
tem Type(s)		
TAR		

OTHER FACTORS (.1946): _____
SITE CLASSIFICATION (.1948): _____
EVALUATED BY: _____
OTHER(S) PRESENT: _____


KATIE SPENCER LANE
104.19'
104.19'
104.19'
187.25'
40' FRONT SB
792.25'
N13°09'39"E
11,567 S.F.
120.00'
120.00'
120.00'
120.00'
22.32'
40' REAR SB
40' REAR SB
24,000 S.F.
18
24,000 S.F.
19
24,000 S.F.
20
24,000 S.F.
21
200.00'
200.00'
200.00'
200.00'
200.00'
DRIVE
DRIVE
DRIVE
DRIVE
DRIVE
40' FRONT SB
40' FRONT SB
120.00'
120.00'
120.00'
120.00'
120.00'
120.00'
120.00'
120.00'
GREENFIELD