for ON-SITE WASTEWATER SYSTEM

.NER: _____ APPLICANT: _____

DRESS: _____ APPLICATION DATE: _____ DATE EVALUATED: 7-26-01

OPOSED FACILITY: _____ PROPOSED DESIGN FLOW (.1949): _____ PROPERTY SIZE: _____

CATION OF SITE: Lot 3 Templeton Farms PROPERTY RECORDED: _____

.TER SUPPLY: ☐ Private ☐ Public ☐ Well ☐ Spring ☐ Other _____

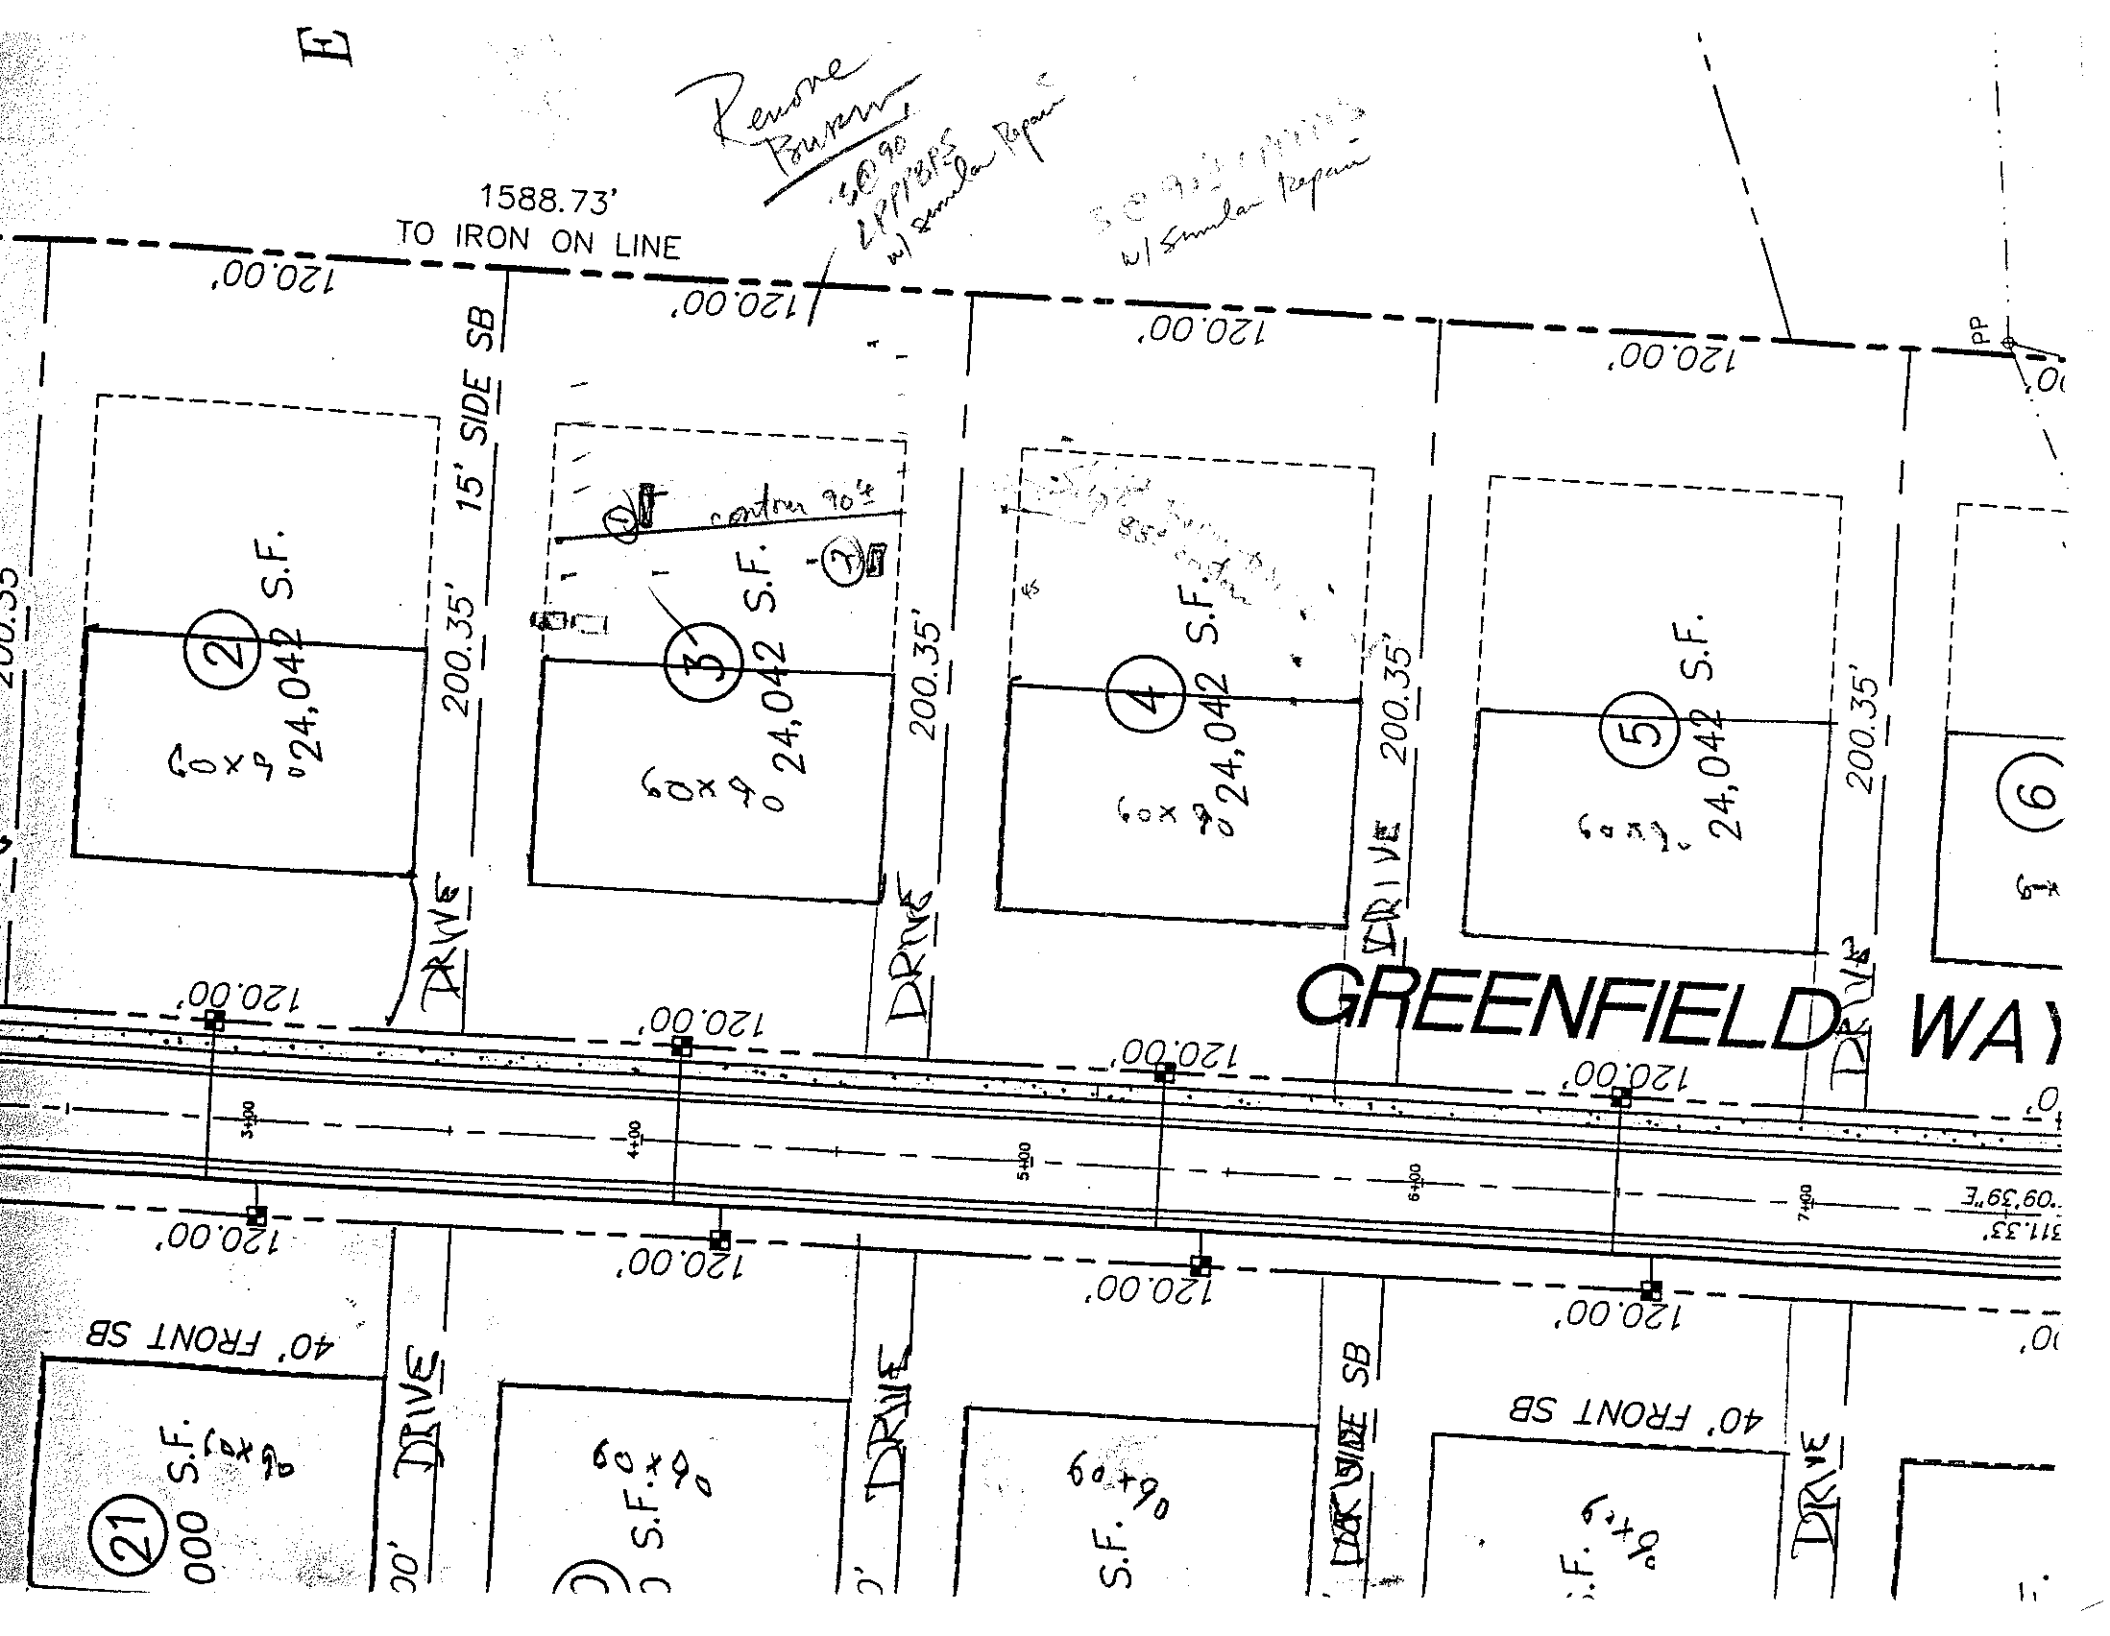
ALUATION METHOD: ☐ Auger Boring ☐ Pit ☐ Cut

PE OF WASTEWATER: ☐ Sewage ☐ Industrial Process ☐ Mixed

.1940 LANDSCAPE POSITION/ SLOPE %	HORIZON DEPTH (IN.)	SOIL MORPHOLOGY (.1941) .1941 STRUCTURE/ TEXTURE	SOIL MORPHOLOGY (.1941) .1941 CONSISTENCE/ MINERALOGY	OTHER PROFILE FACTORS .1942 SOIL WETNESS/ COLOR	.1943 SOIL DEPTH	.1956 SAPRO CLASS	.1944 RESTR HORIZ	PROFILE CLASS & LTAR
(1)	0-5	SaD blwn cl	frssspo					.3
	5-25	ab/SaBk RC	fi-fr ss sp se p					
	25-49	m-wk SaBk yred	frssssp					
(2)	0-5	sa brwn cl	fr					.3
	5-35	sa/Bk RC	fi-frsp					
	35-55	m SaBk yred	frssspo					
			fi vi mi KSAP					

SITE CLASSIFICATION (.19- _____

Tyc


E
1588.73'
TO IRON ON LINE
120.00'
15' SIDE SB
200.35'
DRIVE
2
24,042 S.F.
3
24,042 S.F.
4
24,042 S.F.
5
24,042 S.F.
6
GREENFIELD WA
40' FRONT SB
21
000 S.F.