for ON-SITE WASTEWATER SYSTEM

OWNER: _____ APPLICANT: _____

ADDRESS: _____ APPLICATION DATE: _____ DATE EVALUATED: 7-26-01

PROPOSED FACILITY: _____ PROPOSED DESIGN FLOW (.1949): _____ PROPERTY SIZE: _____

LOCATION OF SITE: Lot 1 Templeton Farms PROPERTY RECORDED: _____

WATER SUPPLY: ☐ Private ☐ Public ☐ Well ☐ Spring ☐ Other _____

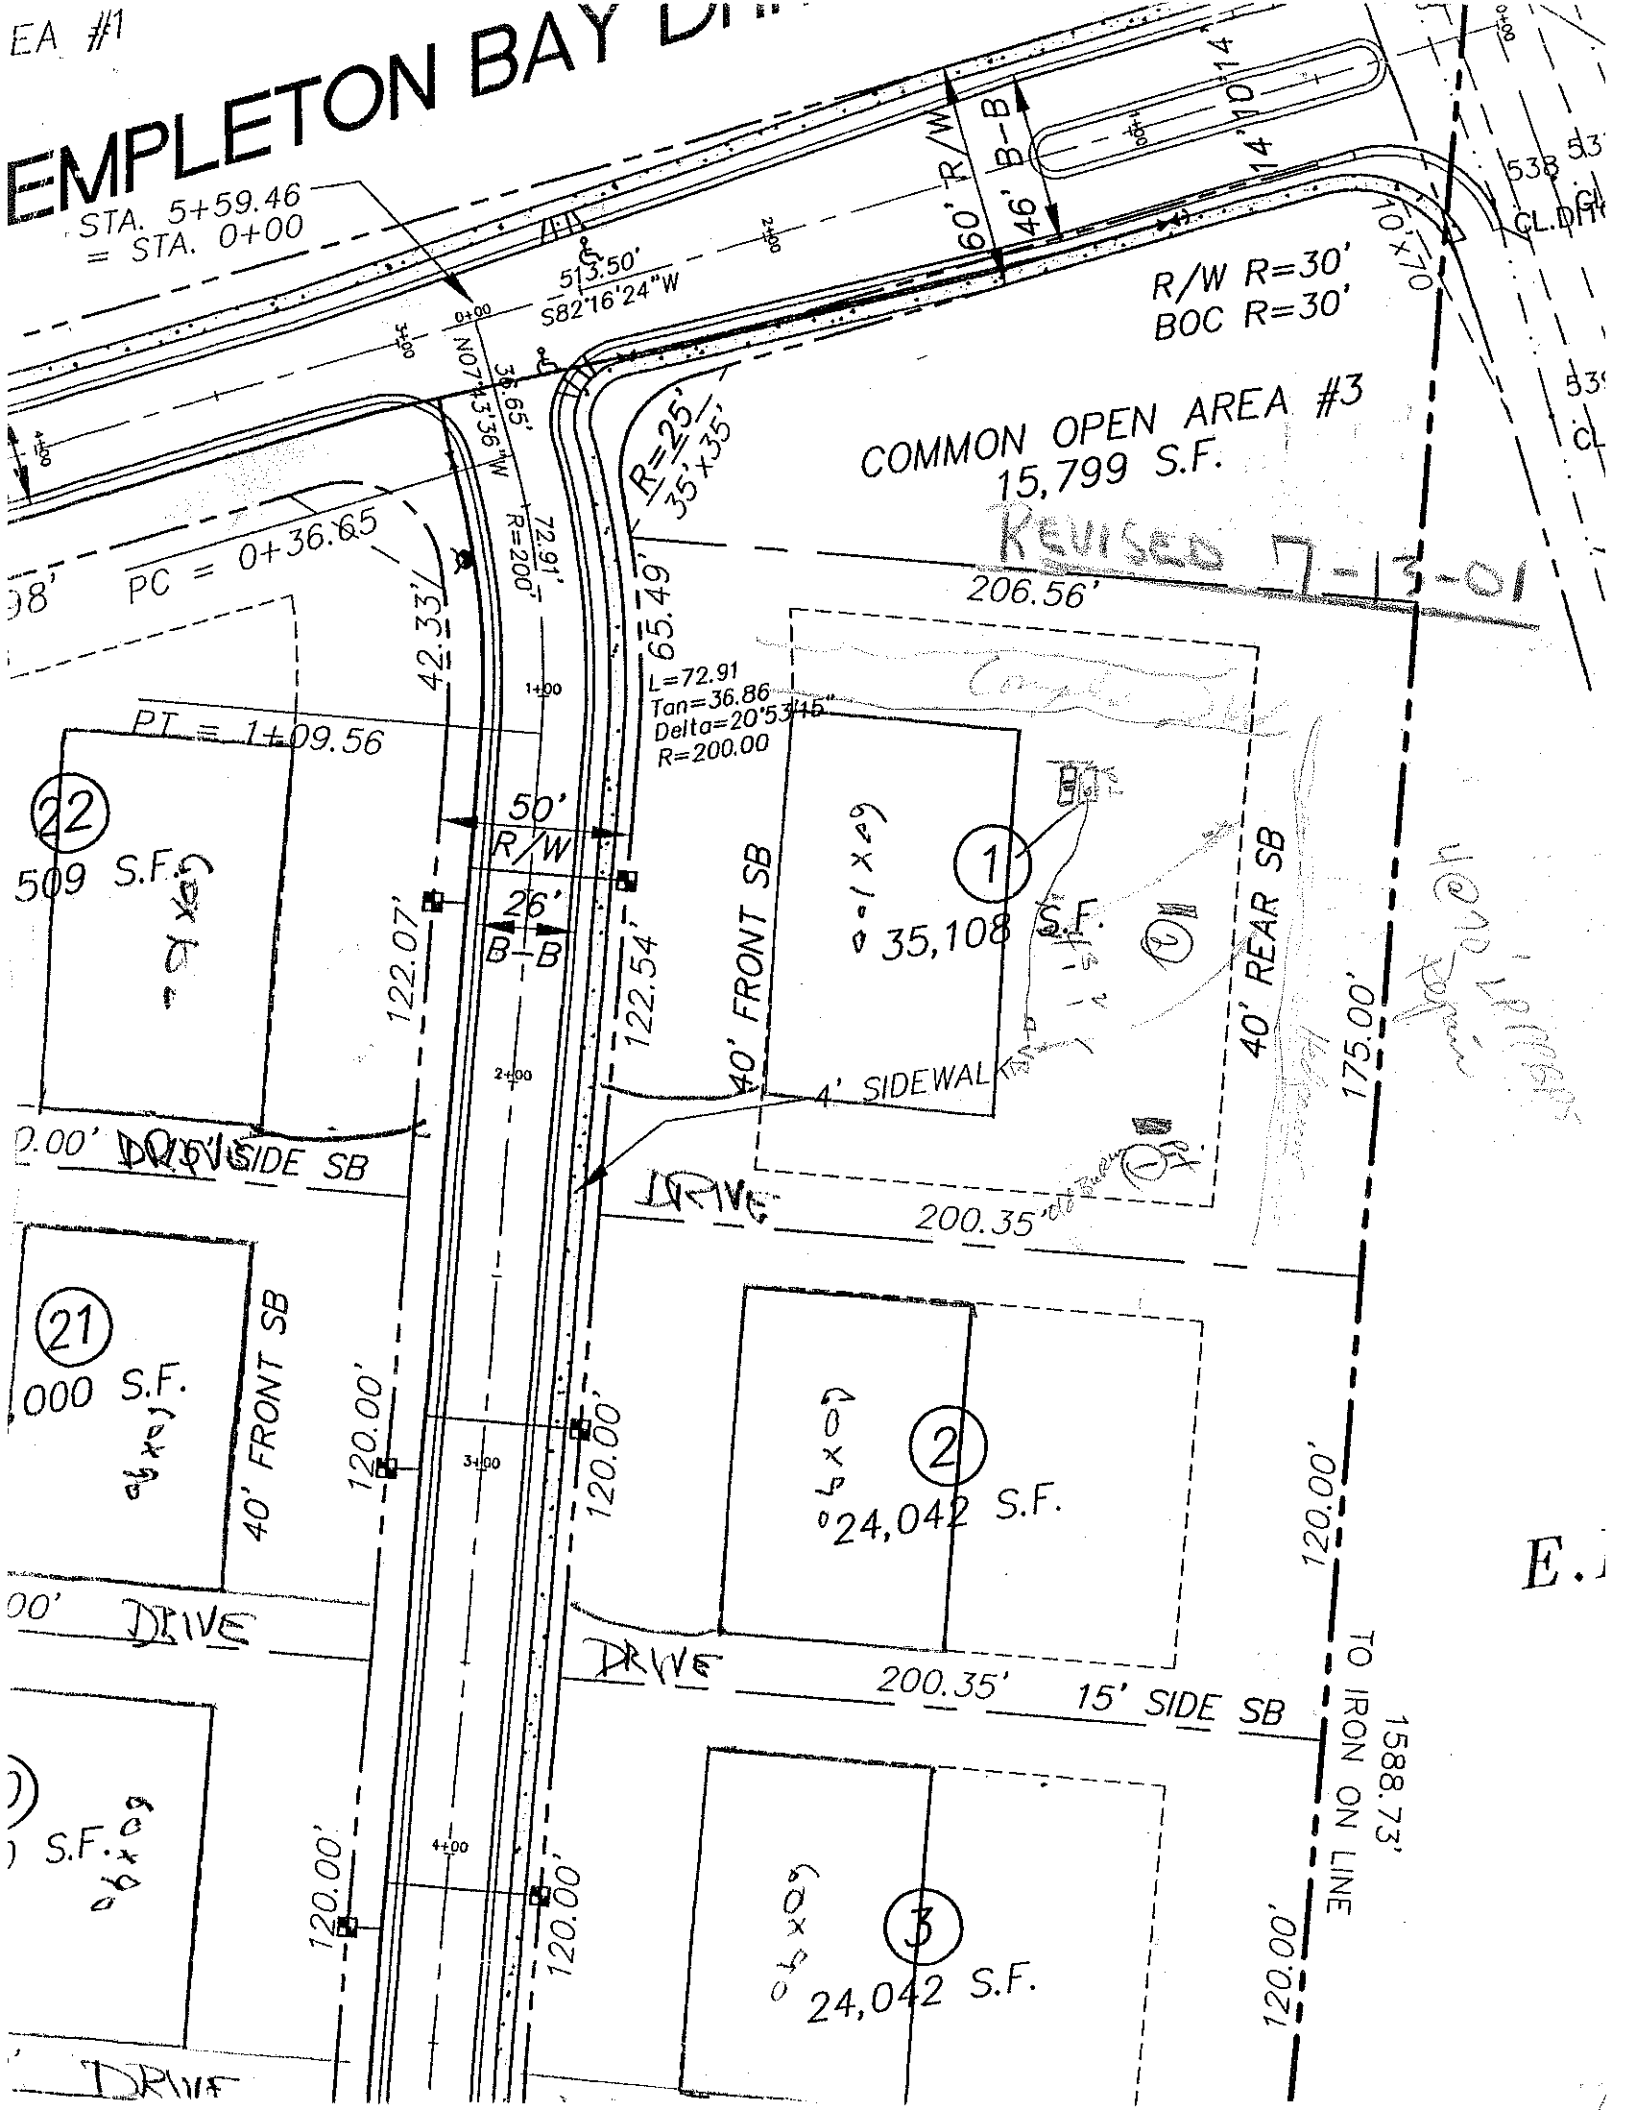
EVALUATION METHOD: ☐ Auger Boring ☐ Pit ☐ Cut

TYPE OF WASTEWATER: ☐ Sewage ☐ Industrial Process ☐ Mixed

.1940 LANDSCAPE POSITION/ SLOPE %	HORIZON DEPTH (IN.)	SOIL MORPHOLOGY (.1941) .1941 STRUCTURE/ TEXTURE	.1941 CONSISTENCE/ MINERALOGY	OTHER PROFILE FACTORS .1942 SOIL WETNESS/ COLOR	.1943 SOIL DEPTH	.1956 SAPRO CLASS	.1944 RESTR HORIZ	PROFILE CLASS & LTAR
(1)	0-8	SAb R/m cL	fr SSSP					-3
	8-26	SAb RC	fr SP					
	26-49	wk SAb yR cL	fal md SP	fr SSSP				
(2)	0-6	SAb cL	fr SSSP					-3
	6-28	SAb C	fr					
	28-51	wk SAb yR CL	fr SSSP					
			common reliet mottles					

BY: _____

PRESENT: _____


EA #1
EMPLETON BAY DR
STA. 5+59.46
= STA. 0+00
513.50'
S82°16'24"W
60' R/W
46' B-B
14'
10'
R/W R=30'
BOC R=30'
COMMON OPEN AREA #3
15,799 S.F.
REVISED 7-3-01
N07°43'36"W
39.65'
R=25'
35'x35'
206.56'
PC = 0+36.65
72.91'
R=200'
42.33'
65.49'
L=72.91
Tan=36.86
Delta=20°53'15"
R=200.00
PT = 1+09.56
50'
R/W
26'
B-B
122.07'
122.54'
40' FRONT SB
40' REAR SB
175.00'
4' SIDEWALK
22
509 S.F.
1
35,108 S.F.
DRIVE
SIDE SB
200.35'
21
000 S.F.
40' FRONT SB
120.00'
2
24,042 S.F.
DRIVE
200.35'
15' SIDE SB
TO IRON ON LINE
1588.73'
3
24,042 S.F.
DRIVE
0+00
1+00
2+00
3+00
4+00