SITE WASTEWATER SECTION

COUNTY: _____

SOIL/SITE EVALUATION
for ON-SITE WASTEWATER SYSTEM

OWNER: _____ APPLICANT: _____

ADDRESS: _____ APPLICATION DATE: _____ DATE EVALUATED: 7-31-09

PROPOSED FACILITY: _____ PROPOSED DESIGN FLOW (.1949): _____ PROPERTY SIZE: _____

LOCATION OF SITE: Lot 28 Templeton Farms PROPERTY RECORDED: _____

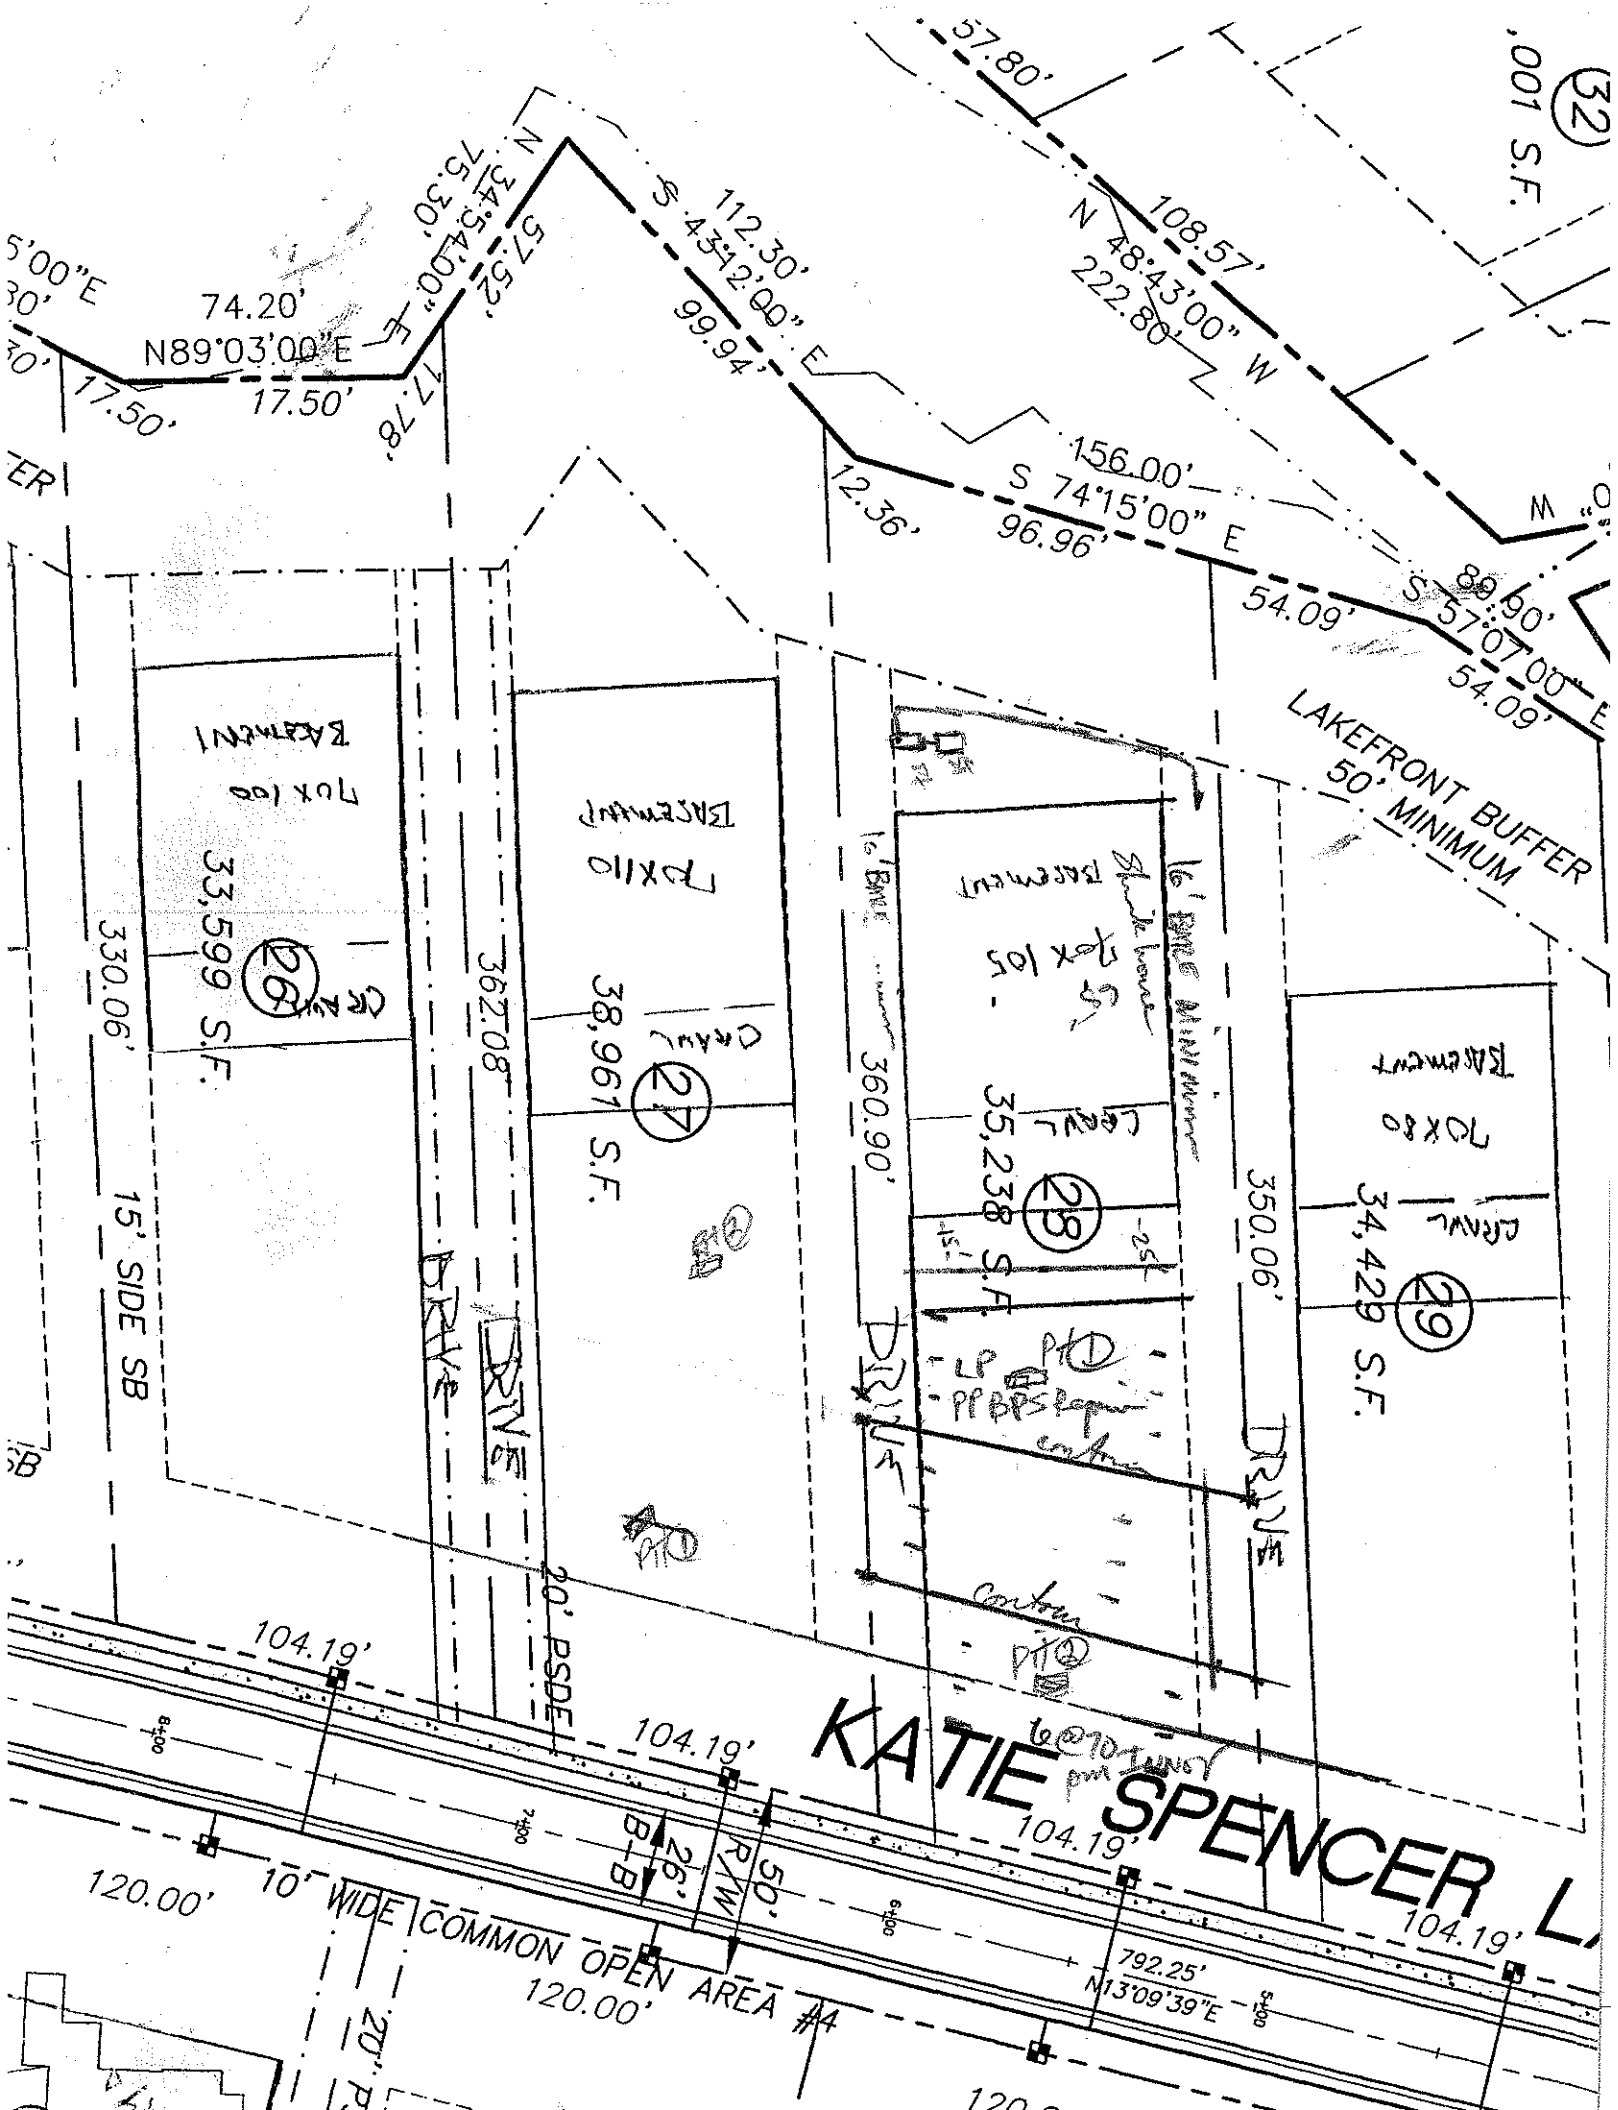
WATER SUPPLY: ☐ Private ☐ Public ☐ Well ☐ Spring ☐ Other _____

EVALUATION METHOD: ☐ Auger Boring ☐ Pit ☐ Cut

TYPE OF WASTEWATER: ☐ Sewage ☐ Industrial Process ☐ Mixed

.1940 LANDSCAPE POSITION/ SLOPE %	HORIZON DEPTH (IN.)	SOIL MORPHOLOGY (.1941) .1941 STRUCTURE/ TEXTURE	SOIL MORPHOLOGY (.1941) .1941 CONSISTENCE/ MINERALOGY	OTHER PROFILE FACTORS .1942 SOIL WETNESS/ COLOR	.1943 SOIL DEPTH	.1956 SAPRO CLASS	.1944 RESTR HORIZ	PROFILE CLASS & LTAR
PK1	0-7	gr wksbk brn cl	frssp					.3
	7-30	mfsbk RC	fi-frsp					
	30-41	wksbk ryel	frssp common mod sbp					
BK2	0-5	wksbk brn sl	frssp					.3
	5-22	sbk RC	fi-frsp					
	22-53	wkfsbk/pr ryel	common - many mod sbp frssp (B/C)					

Suitable Space (.1945)


57.80'
108.57'
N 48°43'00" W
222.80'
112.30'
S 43°12'00" E
99.94'
N 34°54'00" E
57.52'
74.20'
N89°03'00"E
17.50'
17.50'
17.78'
75.30'
156.00'
S 74°15'00" E
96.96'
12.36'
54.09'
S 57°07'00" E
54.09'
89.90'
LAKEFRONT BUFFER
50' MINIMUM
26
33,599 S.F.
330.06'
15' SIDE SB
27
38,961 S.F.
362.08'
DRIVE
20' PSDE
28
35,238 S.F.
360.90'
16' BME
DRIVE
29
34,429 S.F.
350.06'
DRIVE
104.19'
104.19'
104.19'
104.19'
KATIE SPENCER L
120.00'
10' WIDE COMMON OPEN AREA #4
120.00'
792.25'
N13°09'39"E
26' B-B
50' R/W
20'