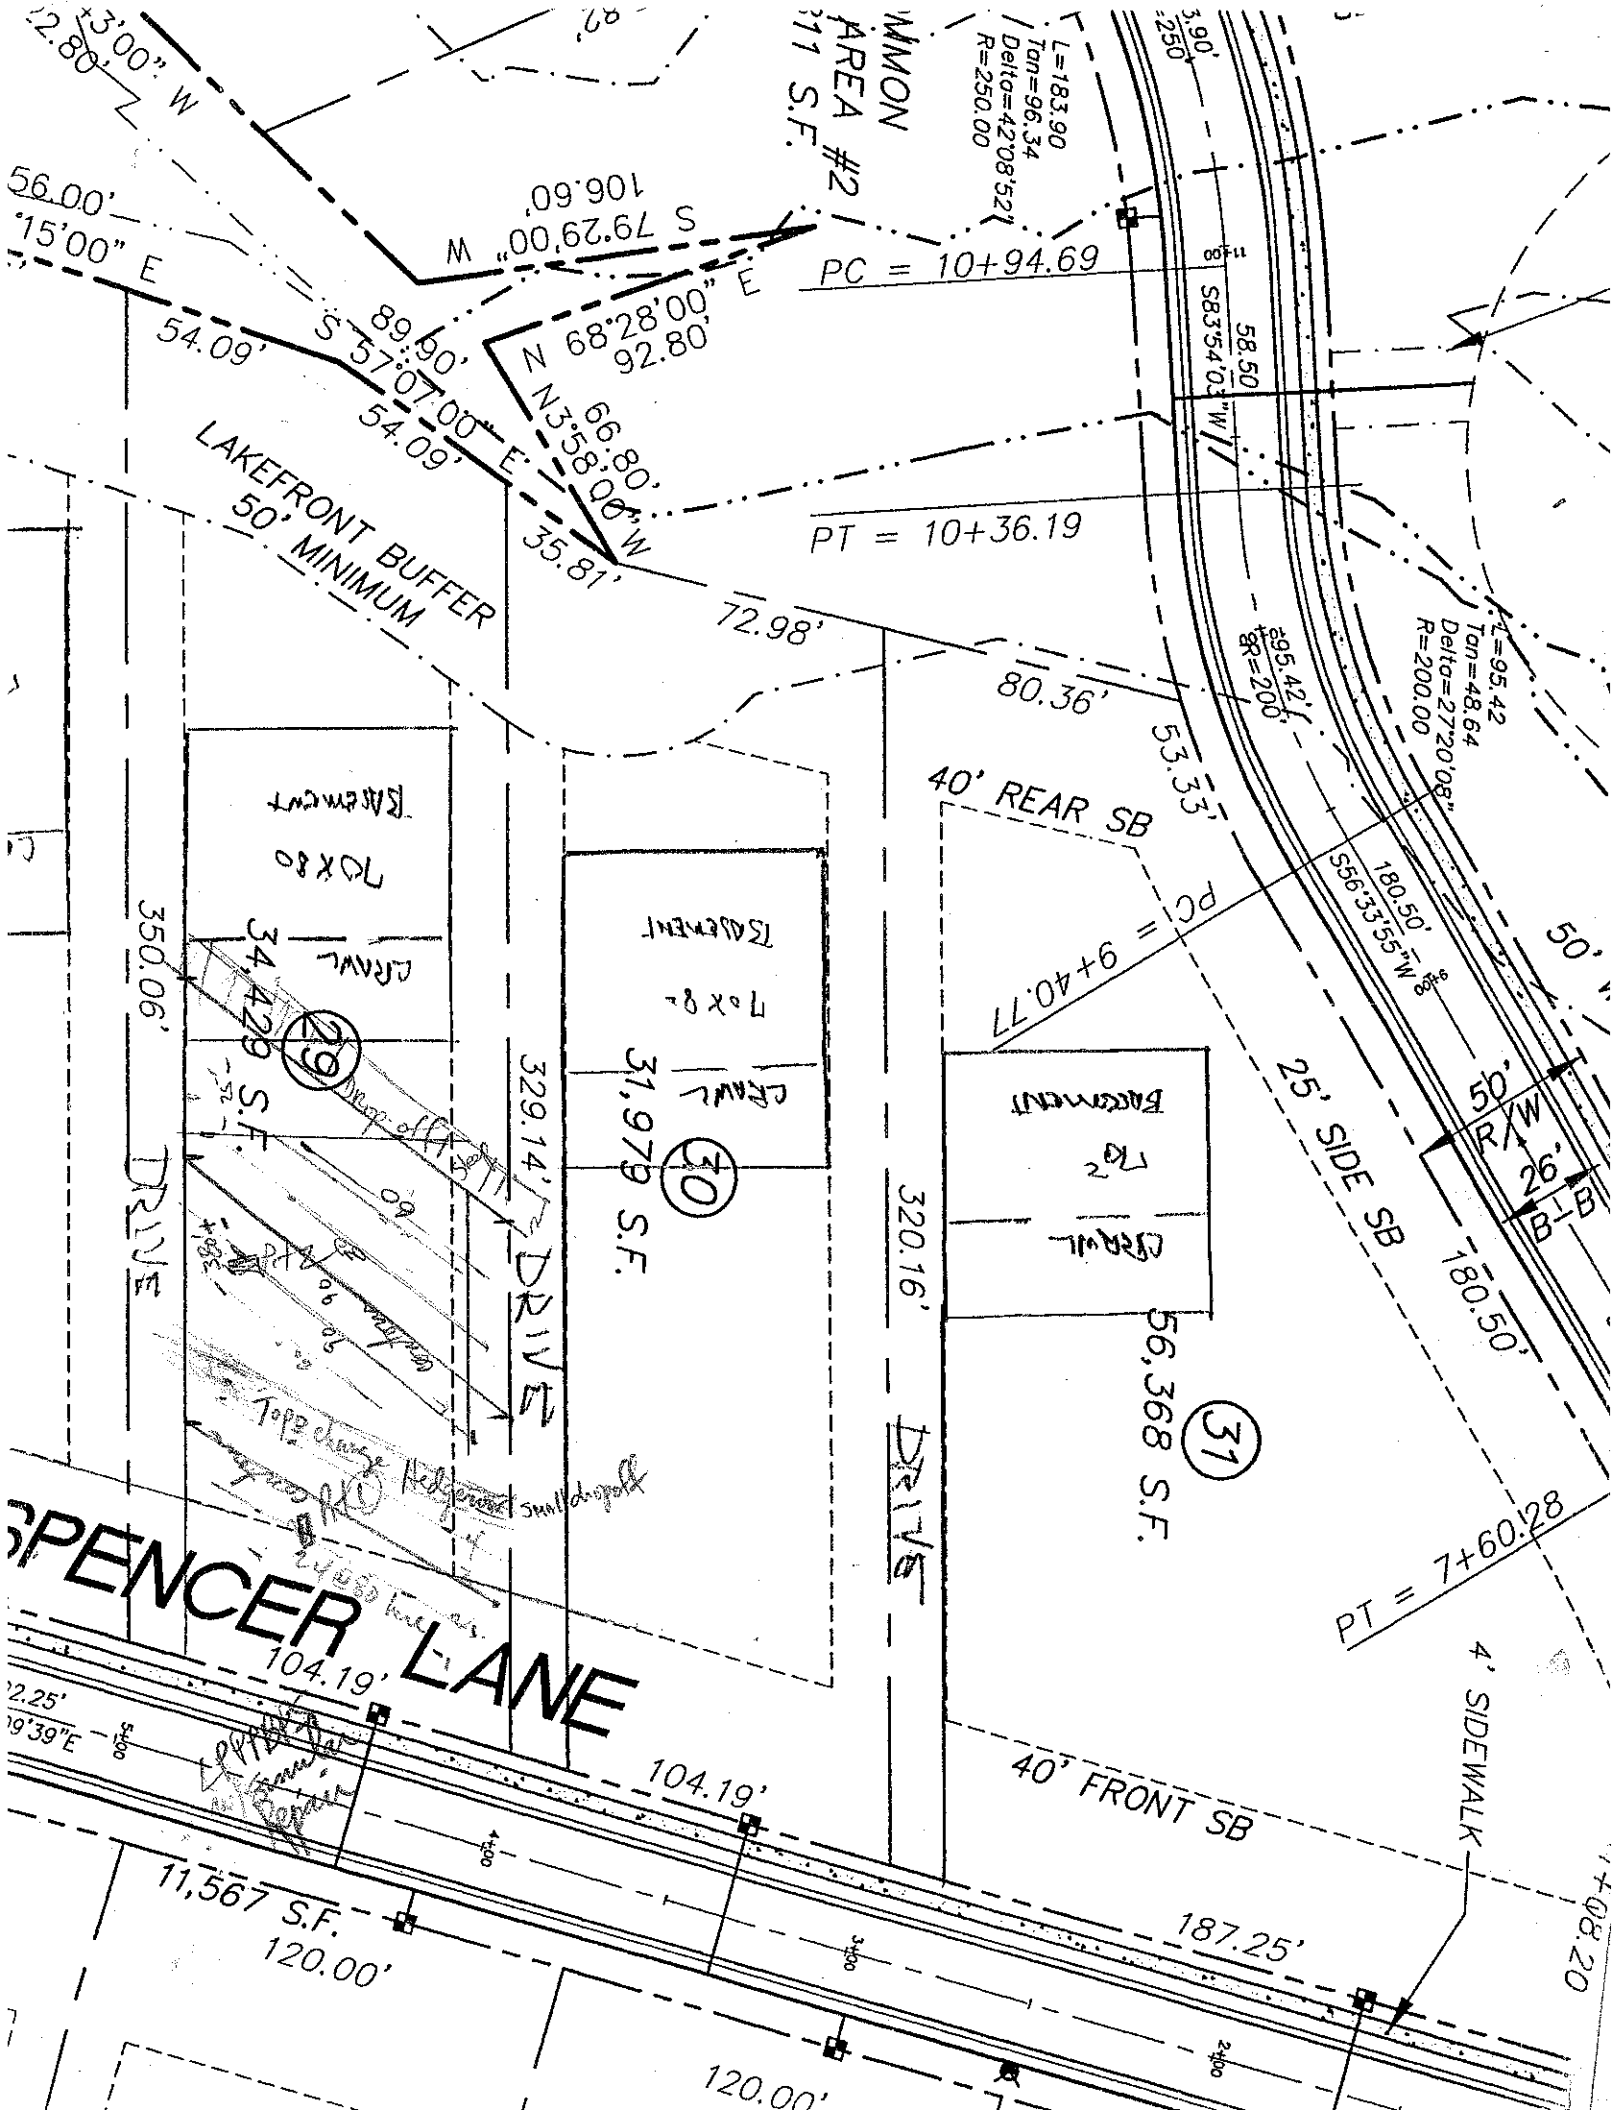
# SOIL/SITE EVALUATION
## *for* ON-SITE WASTEWATER SYSTEM

OWNER: _____ APPLICANT: _____
ADDRESS: _____ APPLICATION DATE: _____ DATE EVALUATED: 7-31-01
PROPOSED FACILITY: _____ PROPOSED DESIGN FLOW (.1949): _____ PROPERTY SIZE: _____
LOCATION OF SITE: Lot 29 Templeton Farms PROPERTY RECORDED: _____
WATER SUPPLY: ☐ Private ☐ Public ☐ Well ☐ Spring ☐ Other _____
EVALUATION METHOD: ☐ Auger Boring ☐ Pit ☐ Cut
TYPE OF WASTEWATER: ☐ Sewage ☐ Industrial Process ☐ Mixed

| .1940 LANDSCAPE POSITION/ SLOPE % | HORIZON DEPTH (IN.) | SOIL MORPHOLOGY (.1941) .1941 STRUCTURE/ TEXTURE | SOIL MORPHOLOGY (.1941) .1941 CONSISTENCE/ MINERALOGY | OTHER PROFILE FACTORS .1942 SOIL WETNESS/ COLOR | .1943 SOIL DEPTH | .1956 SAPRO CLASS | .1944 RESTR HORIZ | PROFILE CLASS & LTAR |
|---|---|---|---|---|---|---|---|---|
| Pit 1 | 0-6 | wk sbk fr sl cl | fr ss sp | | | | | .3 |
| | 6-20 | mas yrc | fi sp | | | | | 20" |
| | 20-34 | wk sbk fg cl | fr ss sp common ~~ld~~ sap | | | | | .25-.3 |
| | 34-48 | massive mg LSap | fr ss sp | few mid ch | | | | < 20" |
| | | | | | | | | |
| Pit 2 | 0-4 | wk sbk fg sl cl | fr ss sp | | | | | .3 |
| | 4-34 | sbk rc | fi sp | | | | | |
| | 34-44 | massive LSap | few mid ch fr ss sp | | | | | |
| | | | | | | | | |
| | | | | | | | | |
Space (.1945)


COMMON AREA #2
11 S.F.
L=183.90
Tan=96.34
Delta=42°08'52"
R=250.00
PC = 10+94.69
S83°54'03"W
58.50
L=95.42
Tan=48.64
Delta=27°20'08"
R=200.00
PT = 10+36.19
S 79°29'00" W
106.60'
N 68°28'00" E
92.80
S 57°07'00" E
54.09'
N3°58'08"W
66.80'
35.81'
72.98'
80.36'
53.33'
LAKEFRONT BUFFER
50' MINIMUM
40' REAR SB
PC = 9+40.77
S56°33'55"W
180.50'
25' SIDE SB
50' R/W
26'
B
B
180.50'
PT = 7+60.28
4' SIDEWALK
40' FRONT SB
187.25'
104.19'
104.19'
SPENCER LANE
11,567 S.F.
120.00'
120.00'
350.06'
329.14'
320.16'
DRIVE
DRIVE
DRIVE
34,429 S.F.
31,979 S.F.
56,368 S.F.
29
30
31
70x80
Easement
Drive
70x80
Easement
Drive
Easement
Drive
Drop off area
Hedgerow
Shallow depth
Slope change