...ON OF ENVIRONMENTAL HEALTH:
...TE WASTEWATER SECTION

PROPERTY ID #: _____
COUNTY: _____

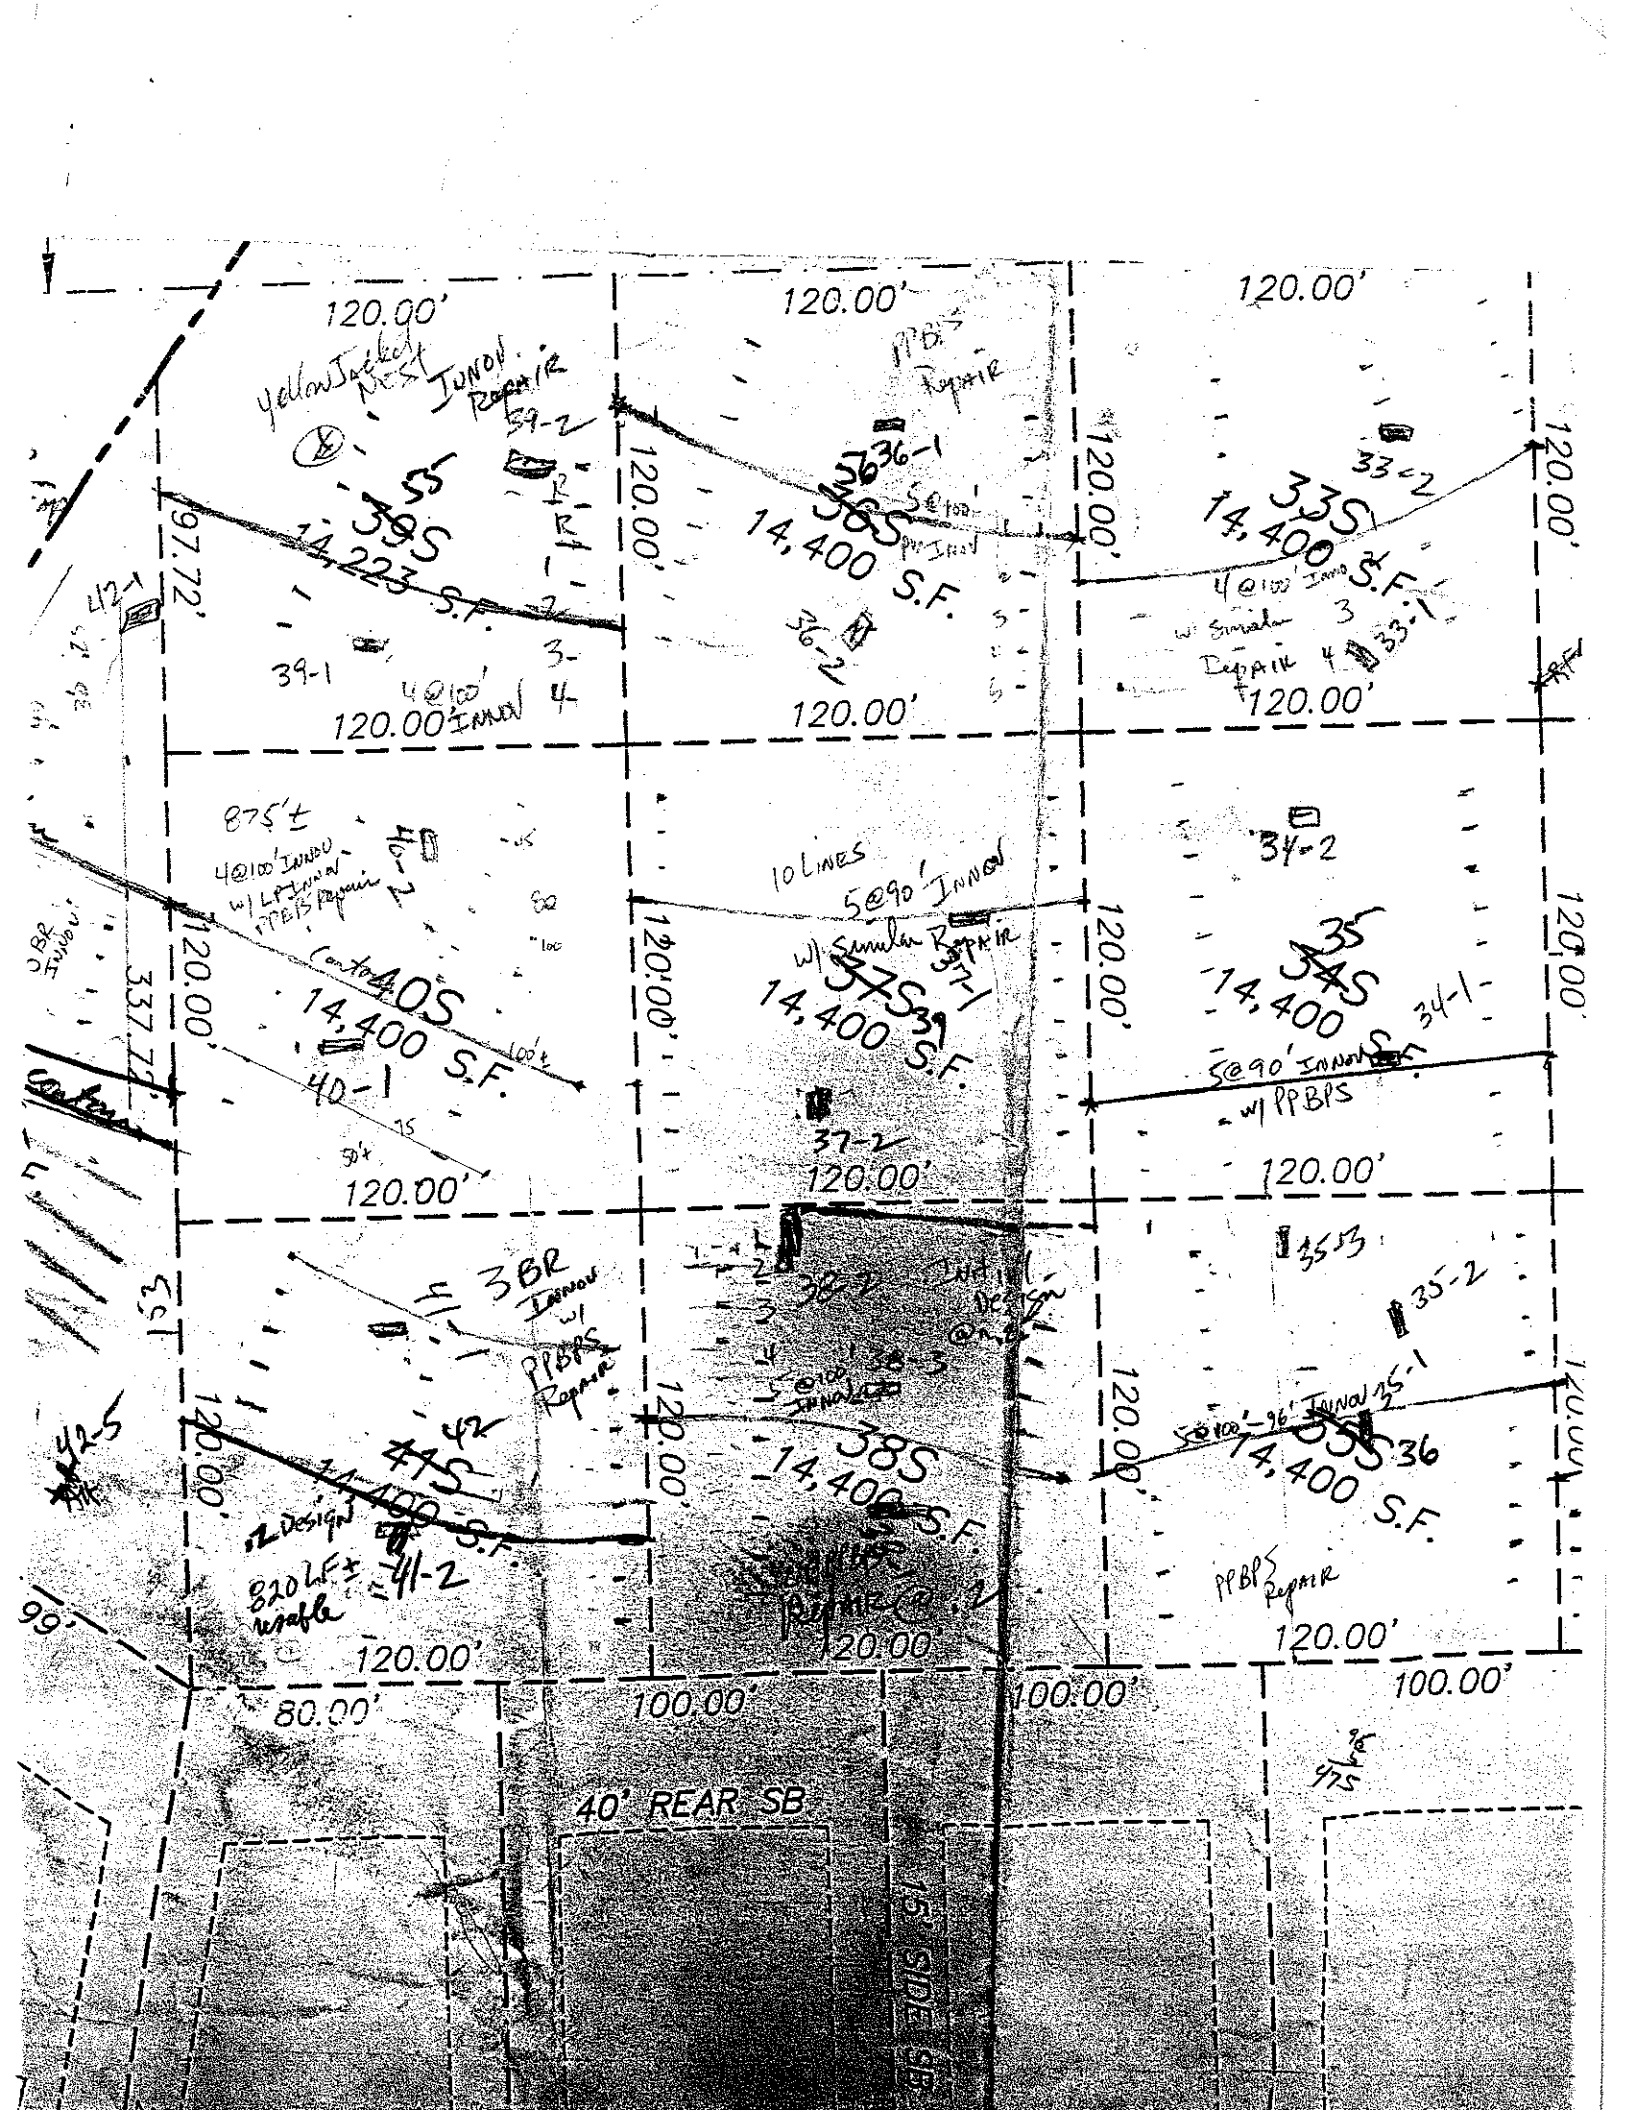
SOIL/SITE EVALUATION
for ON-SITE WASTEWATER SYSTEM

...ER: _____ APPLICANT: _____
...DDRESS: _____ APPLICATION DATE: _____ DATE EVALUATED: 9-6-01
...OPOSED FACILITY: _____ PROPOSED DESIGN FLOW (.1949): _____ PROPERTY SIZE: _____
...CATION OF SITE: 335 - Templeton Farms PROPERTY RECORDED: _____
...ATER SUPPLY: ☐ Private ☐ Public ☐ Well ☐ Spring ☐ Other _____
...ALUATION METHOD: ☐ Auger Boring ☐ Pit ☐ Cut
...PE OF WASTEWATER: ☐ Sewage ☐ Industrial Process ☐ Mixed

.1940 LANDSCAPE POSITION/ SLOPE %	HORIZON DEPTH (IN.)	SOIL MORPHOLOGY (.1941) .1941 STRUCTURE/ TEXTURE	SOIL MORPHOLOGY (.1941) .1941 CONSISTENCE/ MINERALOGY	OTHER PROFILE FACTORS .1942 SOIL WETNESS/ COLOR	OTHER PROFILE FACTORS .1943 SOIL DEPTH	OTHER PROFILE FACTORS .1956 SAPRO CLASS	OTHER PROFILE FACTORS .1944 RESTR HORIZ	PROFILE CLASS & LTAR
33-1	0-4	wksbk brn sl/sel fr						.3
	4-27	sbk rc	fi-fr sp sso					
	27-38	sbk yr cl	fw-md sbp fr ss sp					
	38-53	wksbk yr cl/l	common md sbp fr ss sp					
33-2	0-3	gr brn sl	fr ss sp					.3
	3-21	M fnb/sbk rc	fi sp					
	21-46	wksbk yr scl/cl	fr ss sp fw common md sbp					

DESCRIPTION	INITIAL SYSTEM	REPAIR SYSTEM
...ailable Space (.1945)		
...(.1949)		

OTHER FACTORS (.1946): _____
SITE CLASSIFICATION (.1948): _____
EVALUATED BY: _____


120.00'
Yellow Jacket Nest
Innov. Repair
39-2
39S
14,223 S.F.
39-1
4@100' Innov
120.00'
PPBS Repair
36-1
36S
14,400 S.F.
5@100' Innov
36-2
120.00'
33-2
33S
14,400 S.F.
4@100' Innov w/ Similar Repair
33-1
120.00'
875'±
4@100' Innov w/ PPBS Repair
40-2
Center
40S
14,400 S.F.
40-1
50'±
120.00'
10 Lines
5@90' Innov w/ Similar Repair
37S
14,400 S.F.
37-1
37-2
120.00'
34-2
35S
14,400 S.F.
5@90' Innov w/ PPBS
34-1
120.00'
3BR Innov w/ PPBS Repair
41-1
41S
14,400 S.F.
41-2
820 LF± Swale
38-2
38-3
5@100' Innov
38S
14,400 S.F.
PPBS Repair @ 2
35-3
35-2
5@100'-96' Innov
35-1
35S
14,400 S.F.
PPBS Repair
120.00'
80.00'
100.00'
40' REAR SB
15' SIDE SB