VISION OF ENVIRONMENTAL HEALTH
SITE WASTEWATER SECTION

PROPERTY ID #: _____
COUNTY: _____

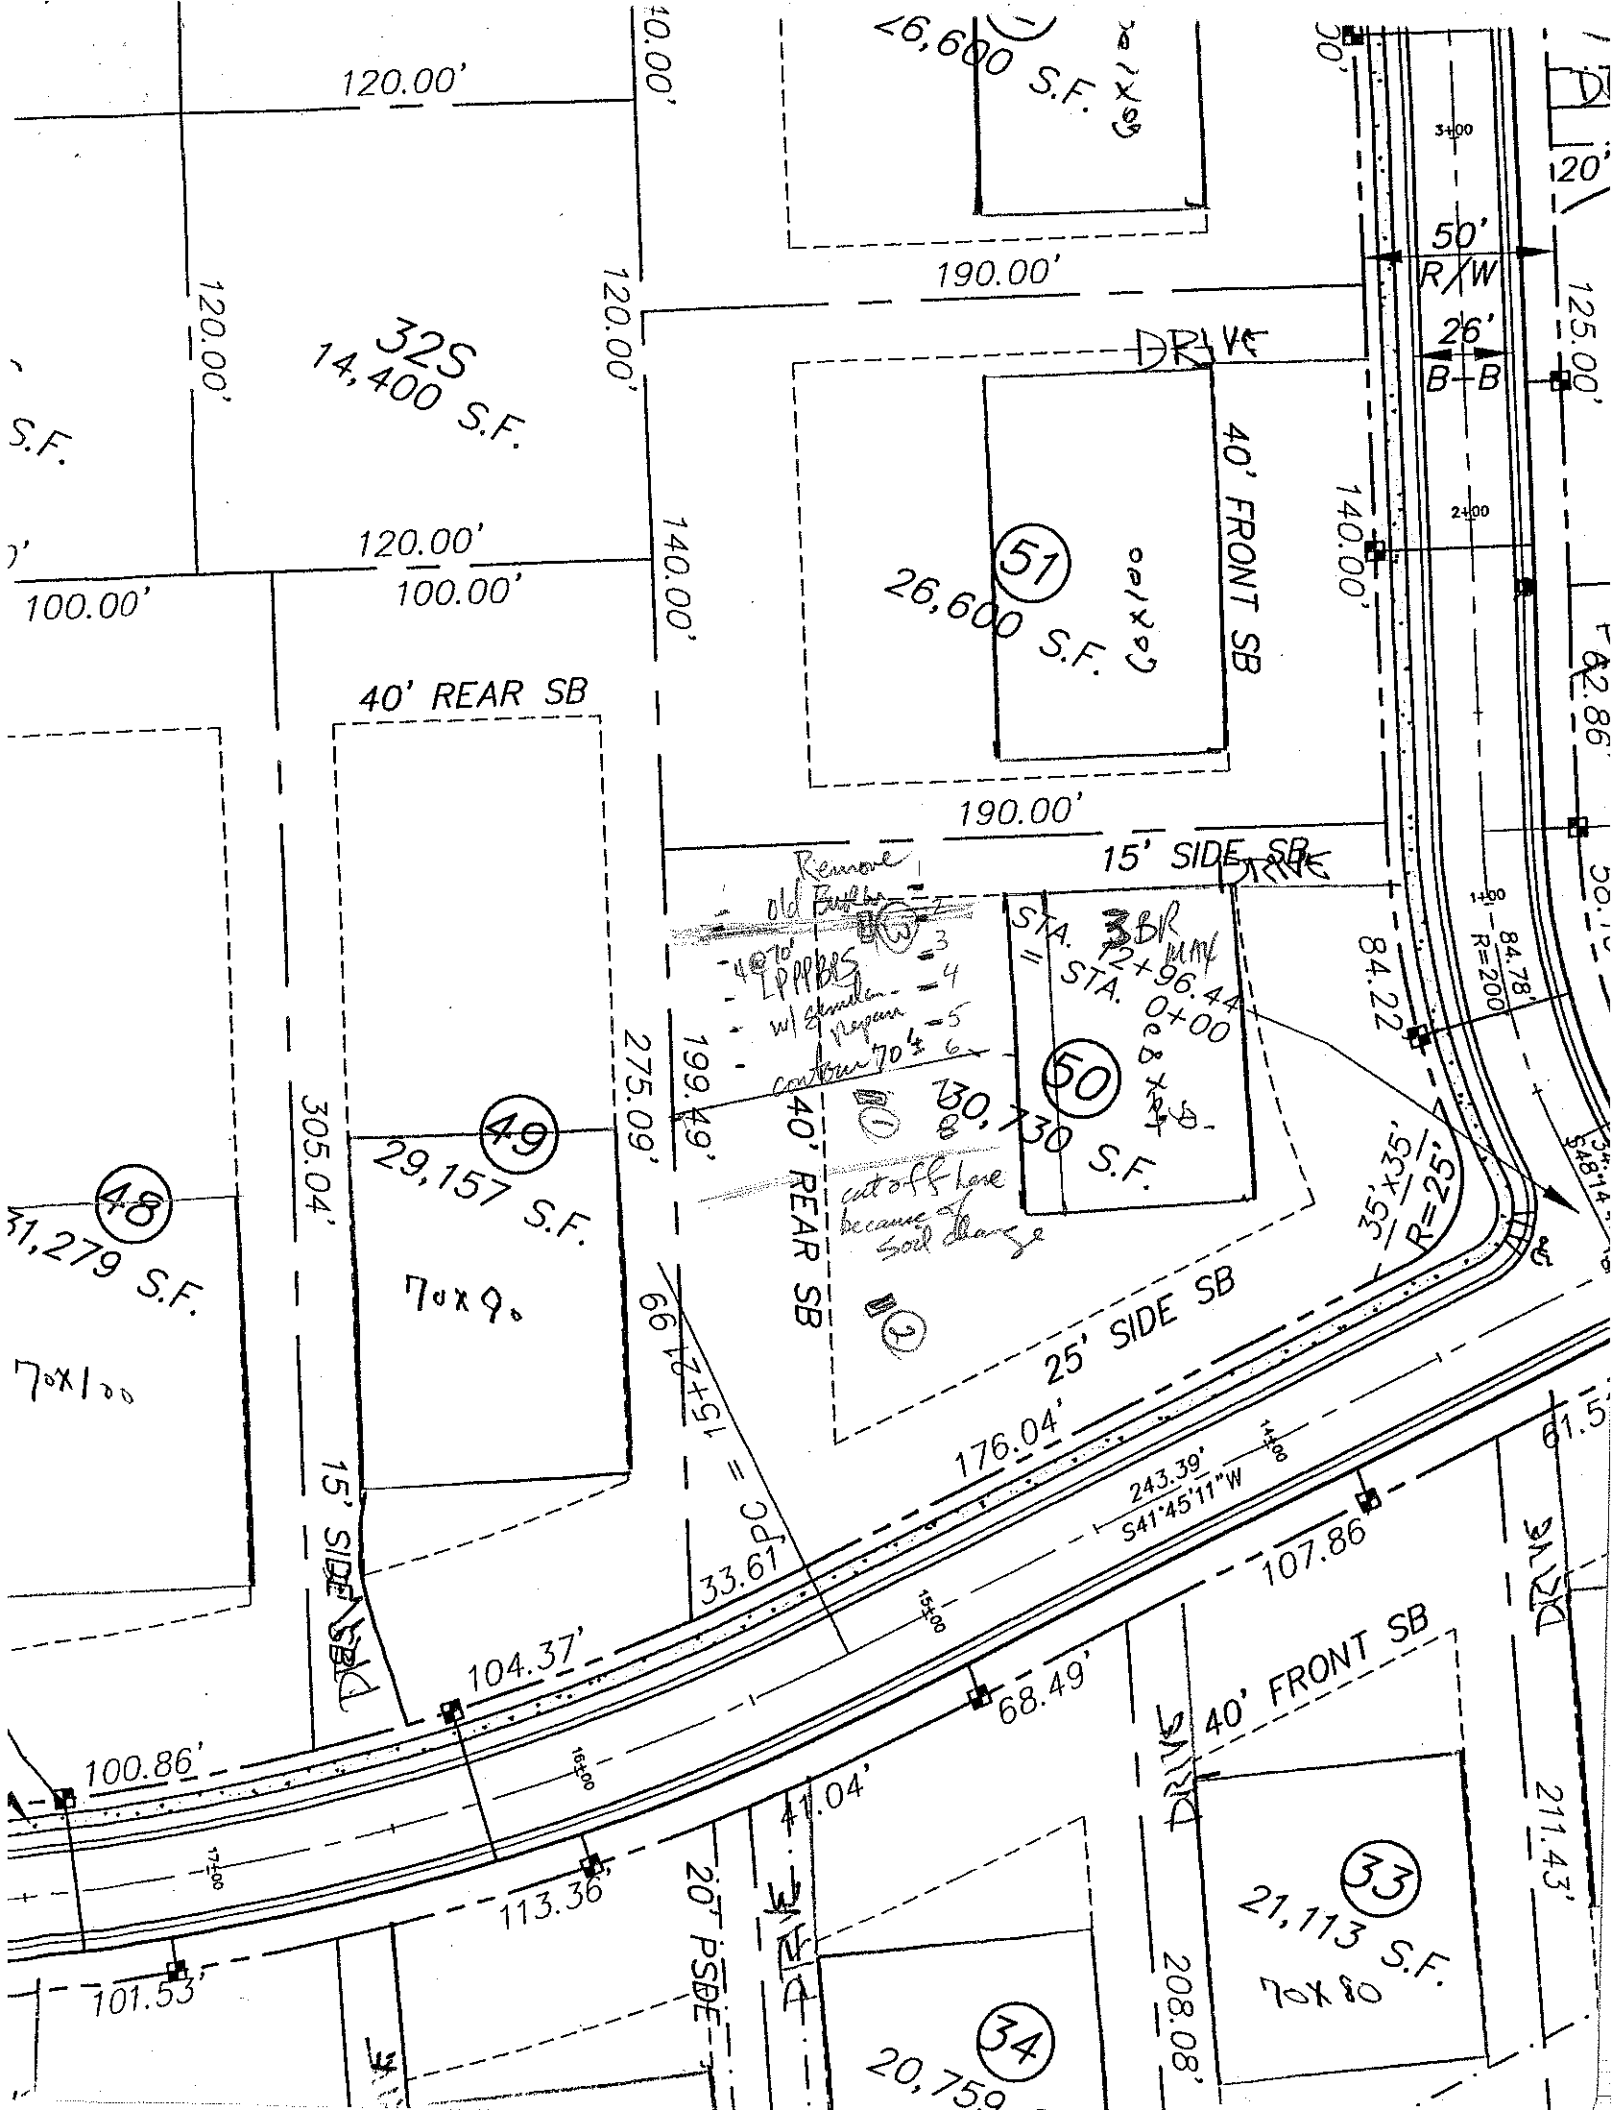
SOIL/SITE EVALUATION
for ON-SITE WASTEWATER SYSTEM

OWNER: _____ APPLICANT: _____
ADDRESS: _____ APPLICATION DATE: _____ DATE EVALUATED: 8-23-01
PROPOSED FACILITY: _____ PROPOSED DESIGN FLOW (.1949): _____ PROPERTY SIZE: _____
LOCATION OF SITE: Lot 50 Templeton Farms PROPERTY RECORDED: _____
WATER SUPPLY: ☐ Private ☐ Public ☑ Well ☐ Spring ☐ Other _____
EVALUATION METHOD: ☐ Auger Boring ☐ Pit ☐ Cut
TYPE OF WASTEWATER: ☐ Sewage ☐ Industrial Process ☐ Mixed

.1940 LANDSCAPE POSITION/ SLOPE %	HORIZON DEPTH (IN.)	SOIL MORPHOLOGY (.1941) .1941 STRUCTURE/ TEXTURE	.1941 CONSISTENCE/ MINERALOGY	OTHER PROFILE FACTORS .1942 SOIL WETNESS/ COLOR	.1943 SOIL DEPTH	.1956 SAPRO CLASS	.1944 RESTR HORIZ	PROFILE CLASS & LTAR
(1)	0-5	wksbk sl bw sdl	fr ss sp					.25-.3
	5-21	M-wkpl RC	fi sp					
	21-96	sgl/wk gr c/sdl	fr ss sp	common sl sap				
(2)	0-3	wksbk bw sdl	fr ss sp					(1)
	3-9	sgl/wk rc/sdl	fi-fr sp	20±				
	9-44	massive y brn c/sdl	common sl sap fi-vfi sp					
(3)	0-11	wk fsbk brn sdl	dry fi ss sp					.25-.3
	11-31	sbk rc	fi sp					
	31-48	mwk fsbk gr c/sdl	fr ss sp/sl sto common sl sap					

DESCRIPTION	INITIAL SYSTEM	REPAIR SYSTEM
ailable Space (.1945)		

OTHER FACTORS (.1946): _____
SITE CLASSIFICATION (.1948): _____
EVALUATED BY: _____


120.00'
120.00'
120.00'
120.00'
120.00'
100.00'
100.00'
140.00'
190.00'
190.00'
140.00'
125.00'
50' R/W
26' B-B
DRIVE
40' FRONT SB
40' REAR SB
15' SIDE SB
25' SIDE SB
26,600 S.F.
70x90
51
14,400 S.F.
325
49
29,157 S.F.
70x90
48
31,279 S.F.
70x100
50
30,730 S.F.
3BR
72x96.44
STA. 0+00
= STA.
Remove old Building
cut off here because of Soil change
275.09'
305.04'
199.49'
84.22'
84.78'
R=200
35'x35'
R=25'
176.04'
243.39'
S41°45'11"W
107.86'
104.37'
68.49'
100.86'
113.36'
101.53'
41.04'
33.61'
20' PSDE
15' SIDE
33
21,113 S.F.
70x80
34
20,759
208.08'
211.43'
61.5'
42.86'